


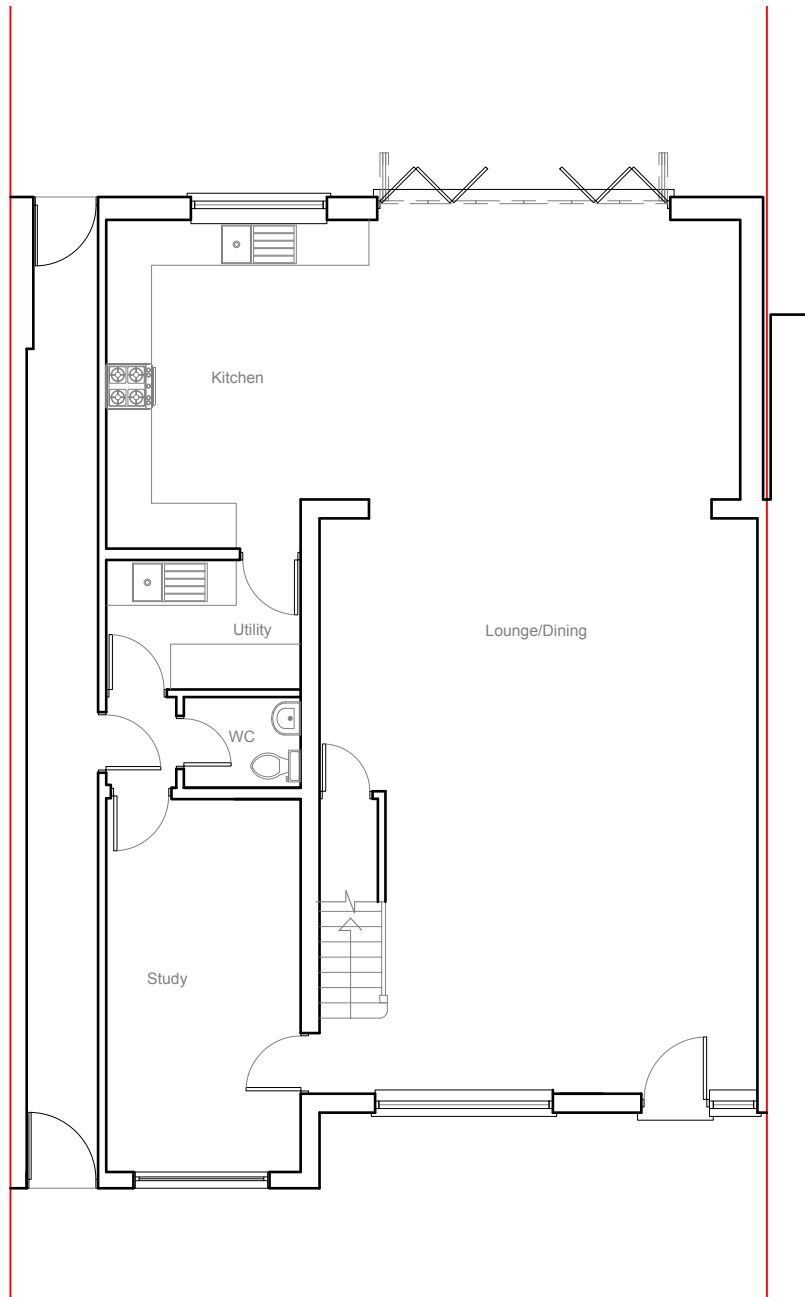


Existing Ground Floor Plan
Scale 1:100




Existing Front Elevation
Scale 1:100



Existing Rear Elevation
Scale 1:100

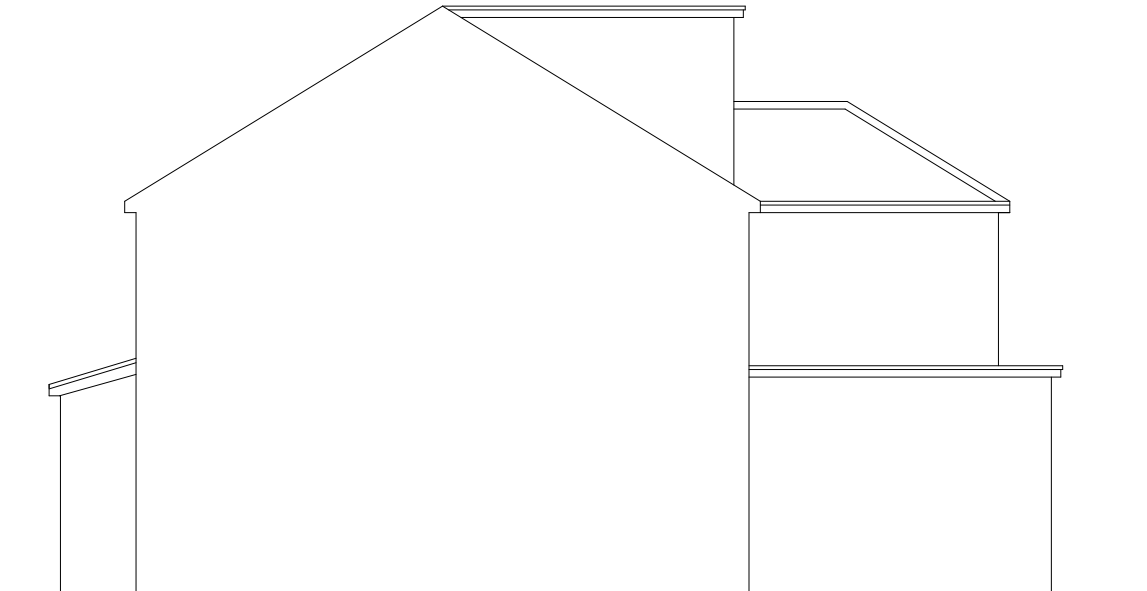



Existing Side Elevation
Scale 1:100

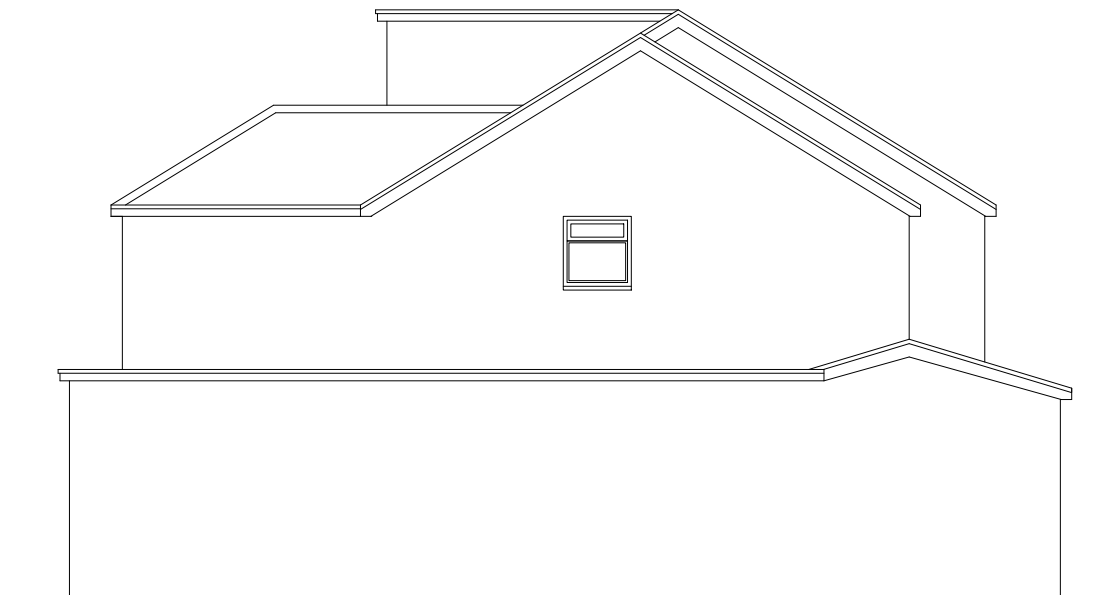


Existing Side Elevation
Scale 1:100

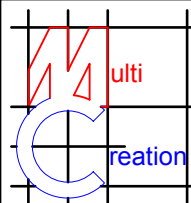

	Project:	Title:	Scale: 1:100 @ A3
	55 Hitherbroom Road	Existing Ground Floor Plan	Date: 21/02/2020
	Hayes	Existing Elevations	Drawing No.: 3333/PD-01/SP
	UB3 3AF		Revision
239 Western Road, Southall, Middx, UB2 5HS Tel: 020 8571 1369 info@multicreation.co.uk			

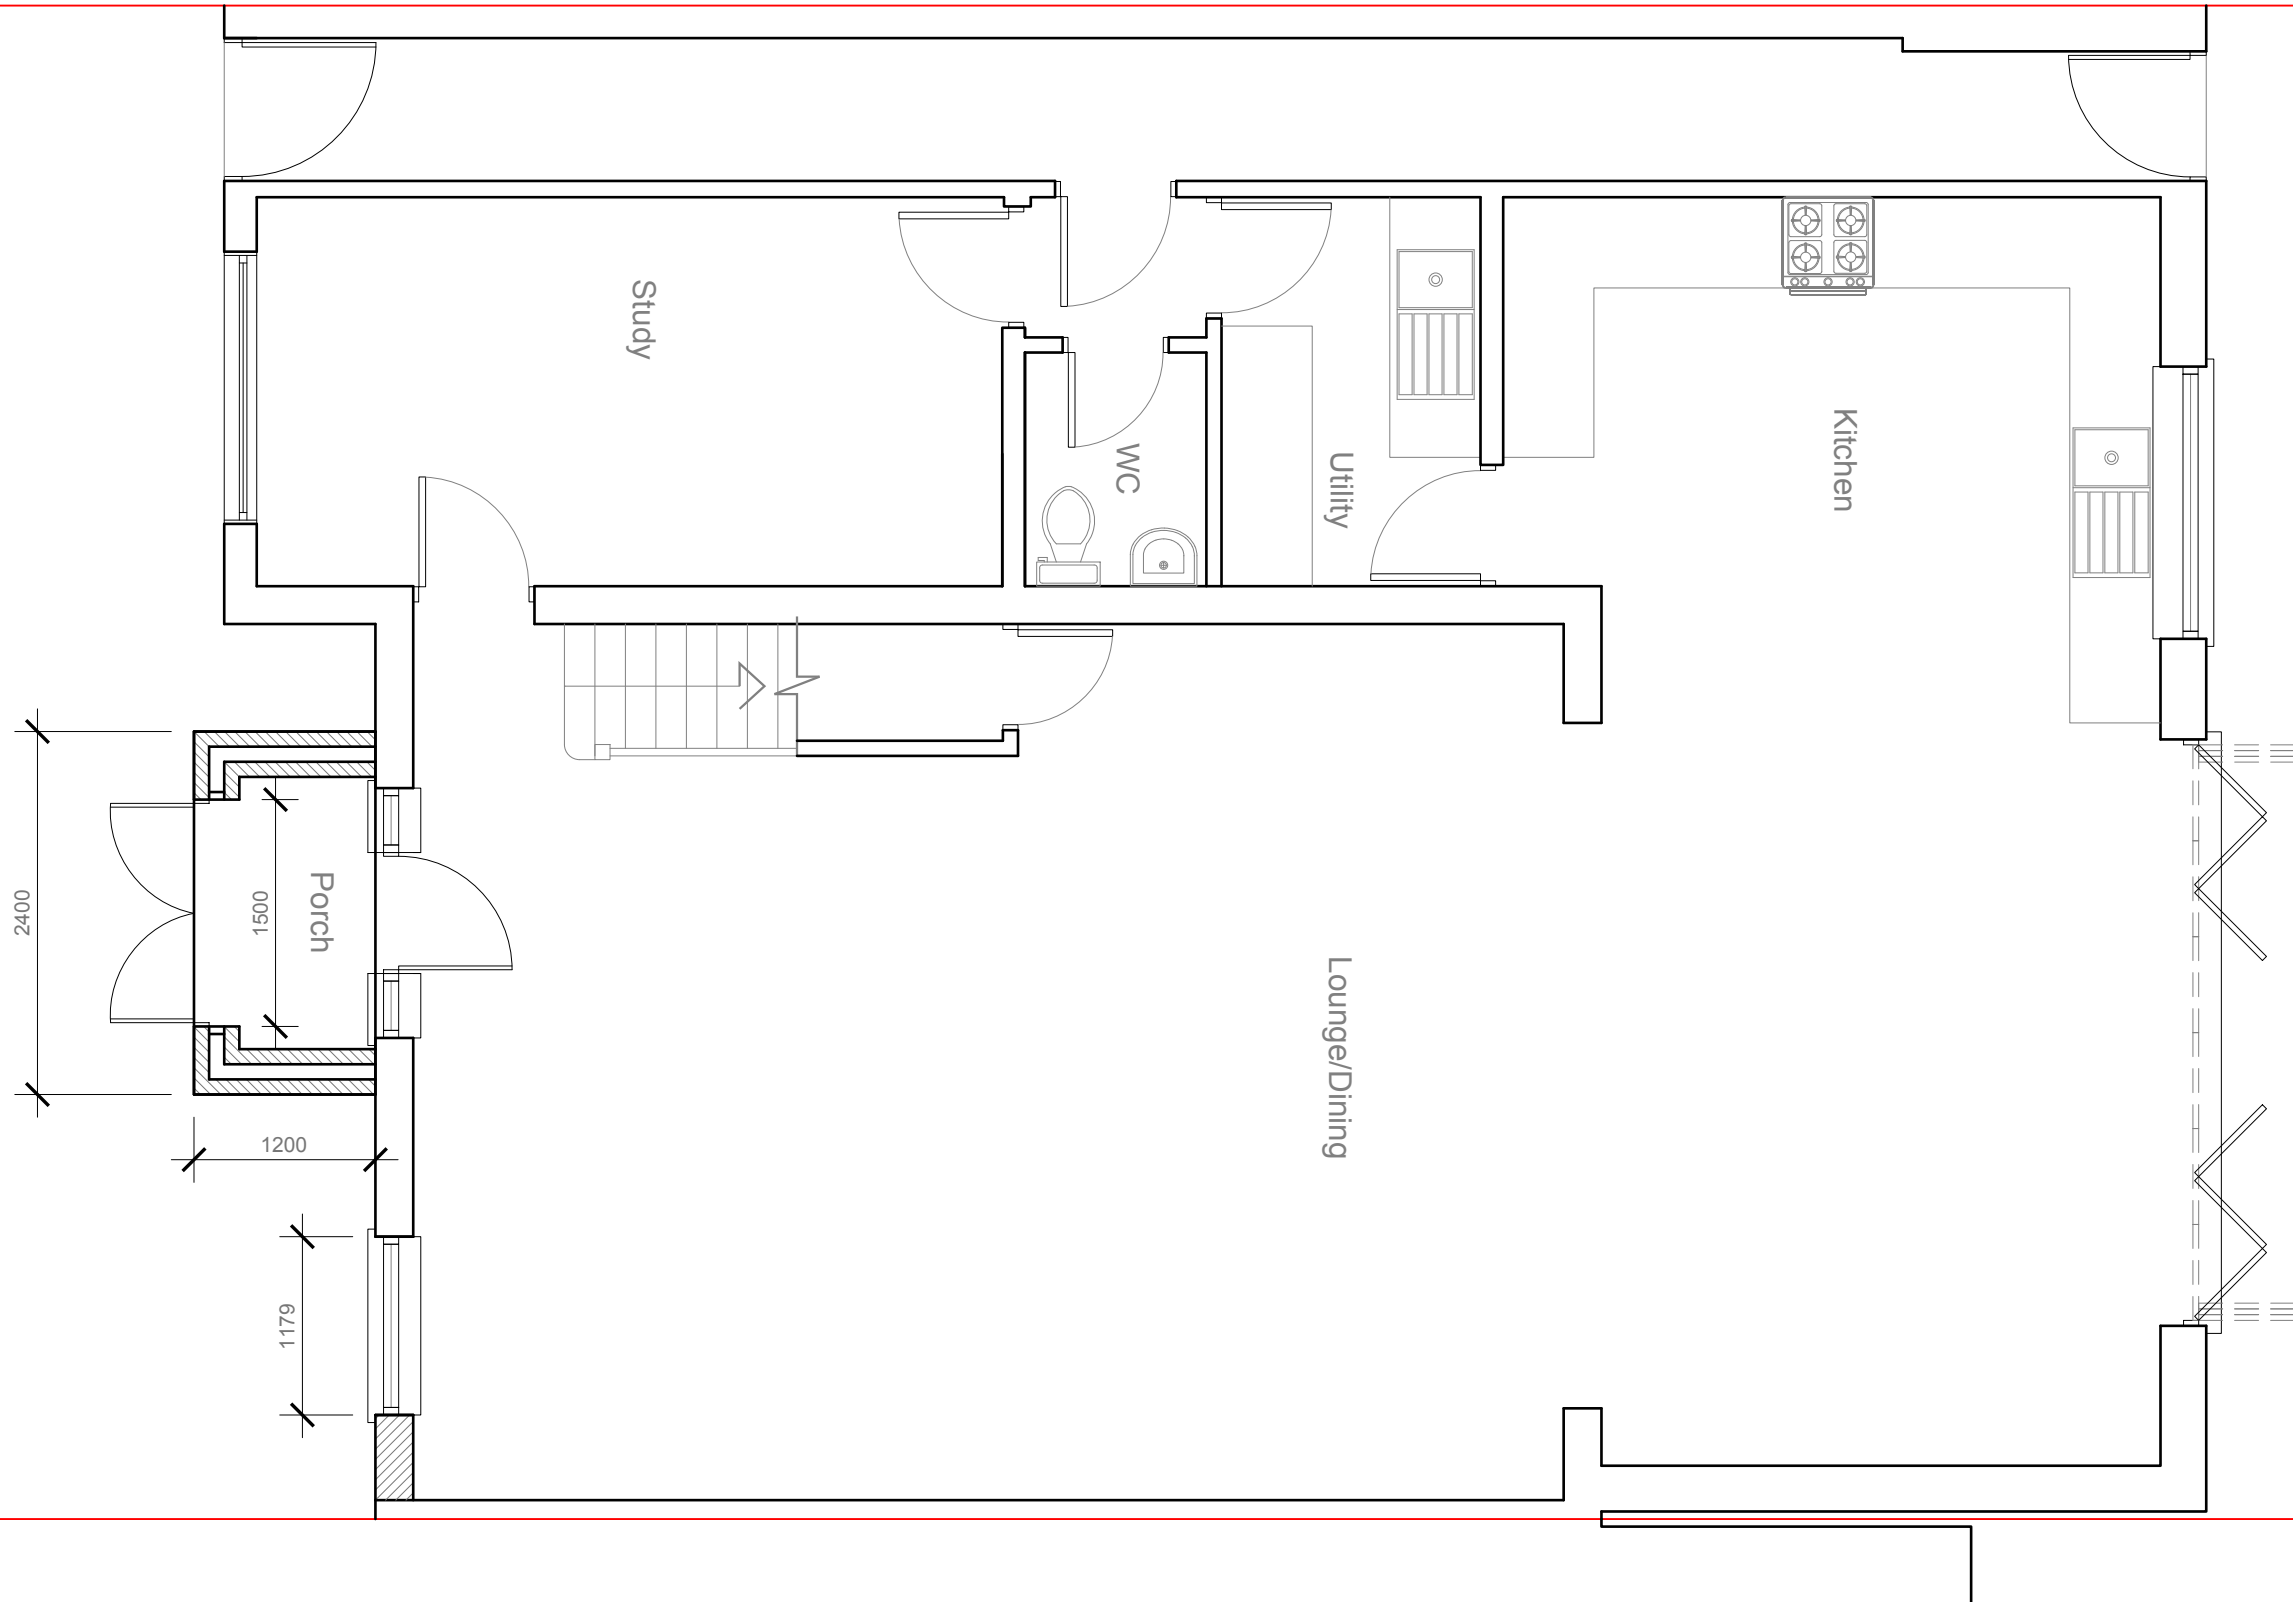

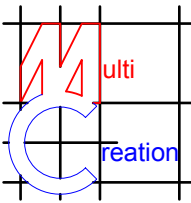	Project:	Title:	Scale: 1:50 @ A3
	55 Hitherbroom Road	Proposed	Date: 21/02/2020
	Hayes	Ground floor plan	Drawing No.:
	UB3 3AF		3333/PD-02/SP
			Revision
239 Western Road, Southall, Middx, UB2 5HS Tel: 020 8571 1369 info@multicreation.co.uk			


All work to comply with
current building regulations
and codes of practice

Do not scale from drawings
all dimensions to be checked
on site before the start of
any work

Proposed External Finish Materials to
Match Existing External Finish
Materials




Proposed Front Elevation
Scale 1:100

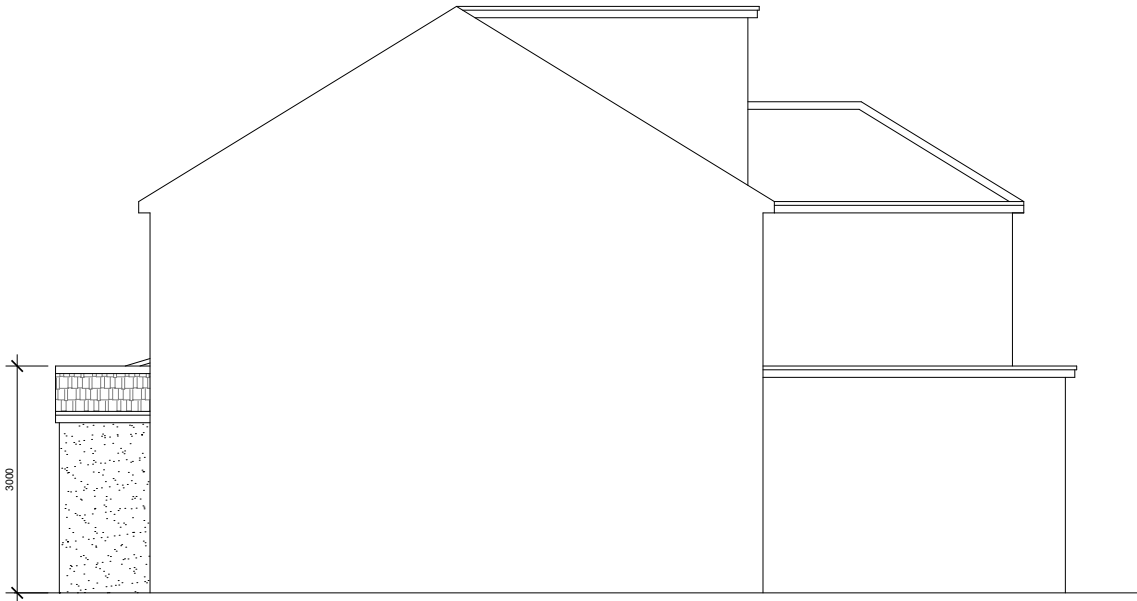

Proposed Side Elevation
Scale 1:100



Proposed Rear Elevation
Scale 1:100

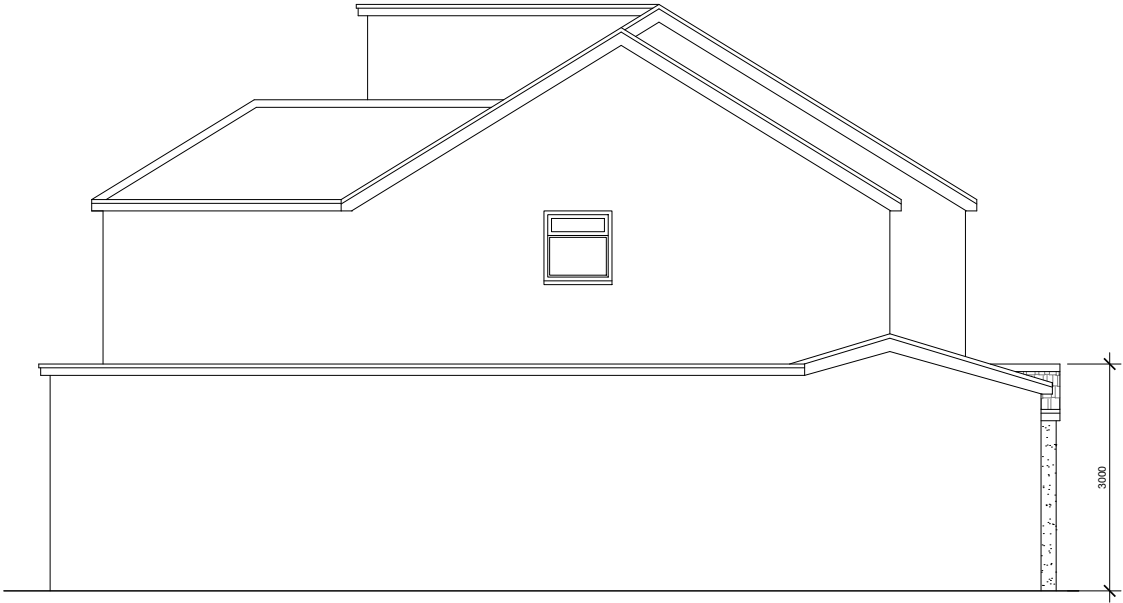

Proposed Side Elevation
Scale 1:100



	Project:	Title:	Scale: 1:100 @ A3
	55 Hitherbroom Road	Proposed Elevations	Date: 21/02/2020
	Hayes		Drawing No.: 3333/PD-03/SP
	UB3 3AF		Revision
239 Western Road, Southall, Middx, UB2 5HS Tel: 020 8571 1369 info@multicreation.co.uk			