

Neighbouring property

Neighbouring property


Kitchen

Existing
manhole


WC/Utility

Lounge/Dining


EXISTING
GROUND FLOOR PLAN 1:50

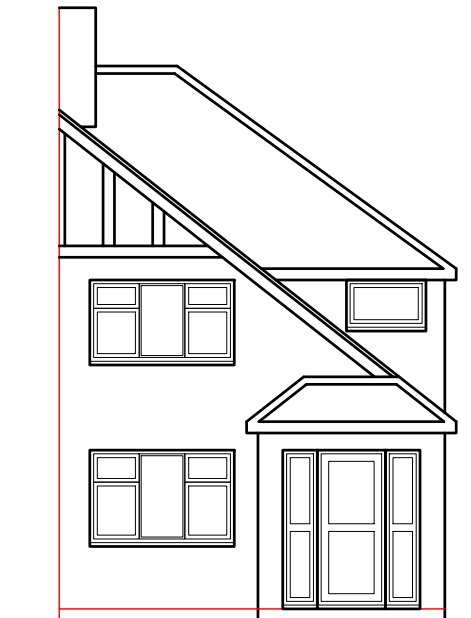


EXISTING
FRONT ELEVATION 1:100

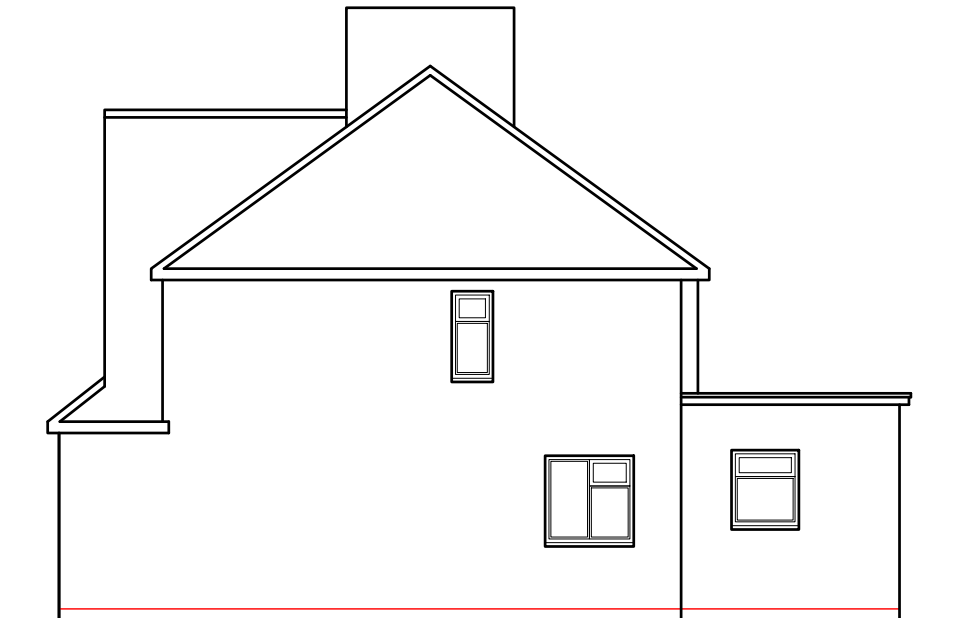

EXISTING
SIDE ELEVATION 1:100

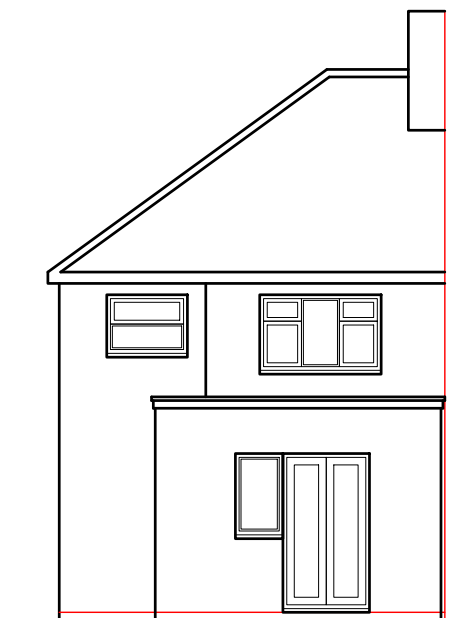

EXISTING
REAR ELEVATION 1:100

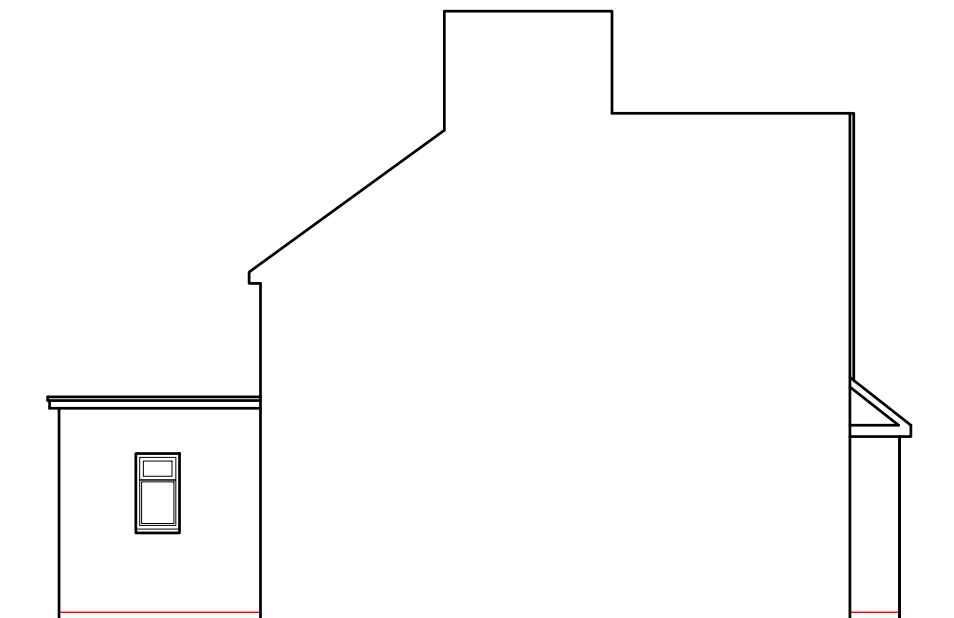


EXISTING
SIDE ELEVATION 1:100

1:50



1:100

 

Project: 27 Glisson Road Hillingdon UB10 0HH				
Title: Existing Ground floor plan & Elevations				
Scale: 1:50/100@A3	Date: June 2018		Drawing No.: 0078/EXT-02/SP	
REVISION				