



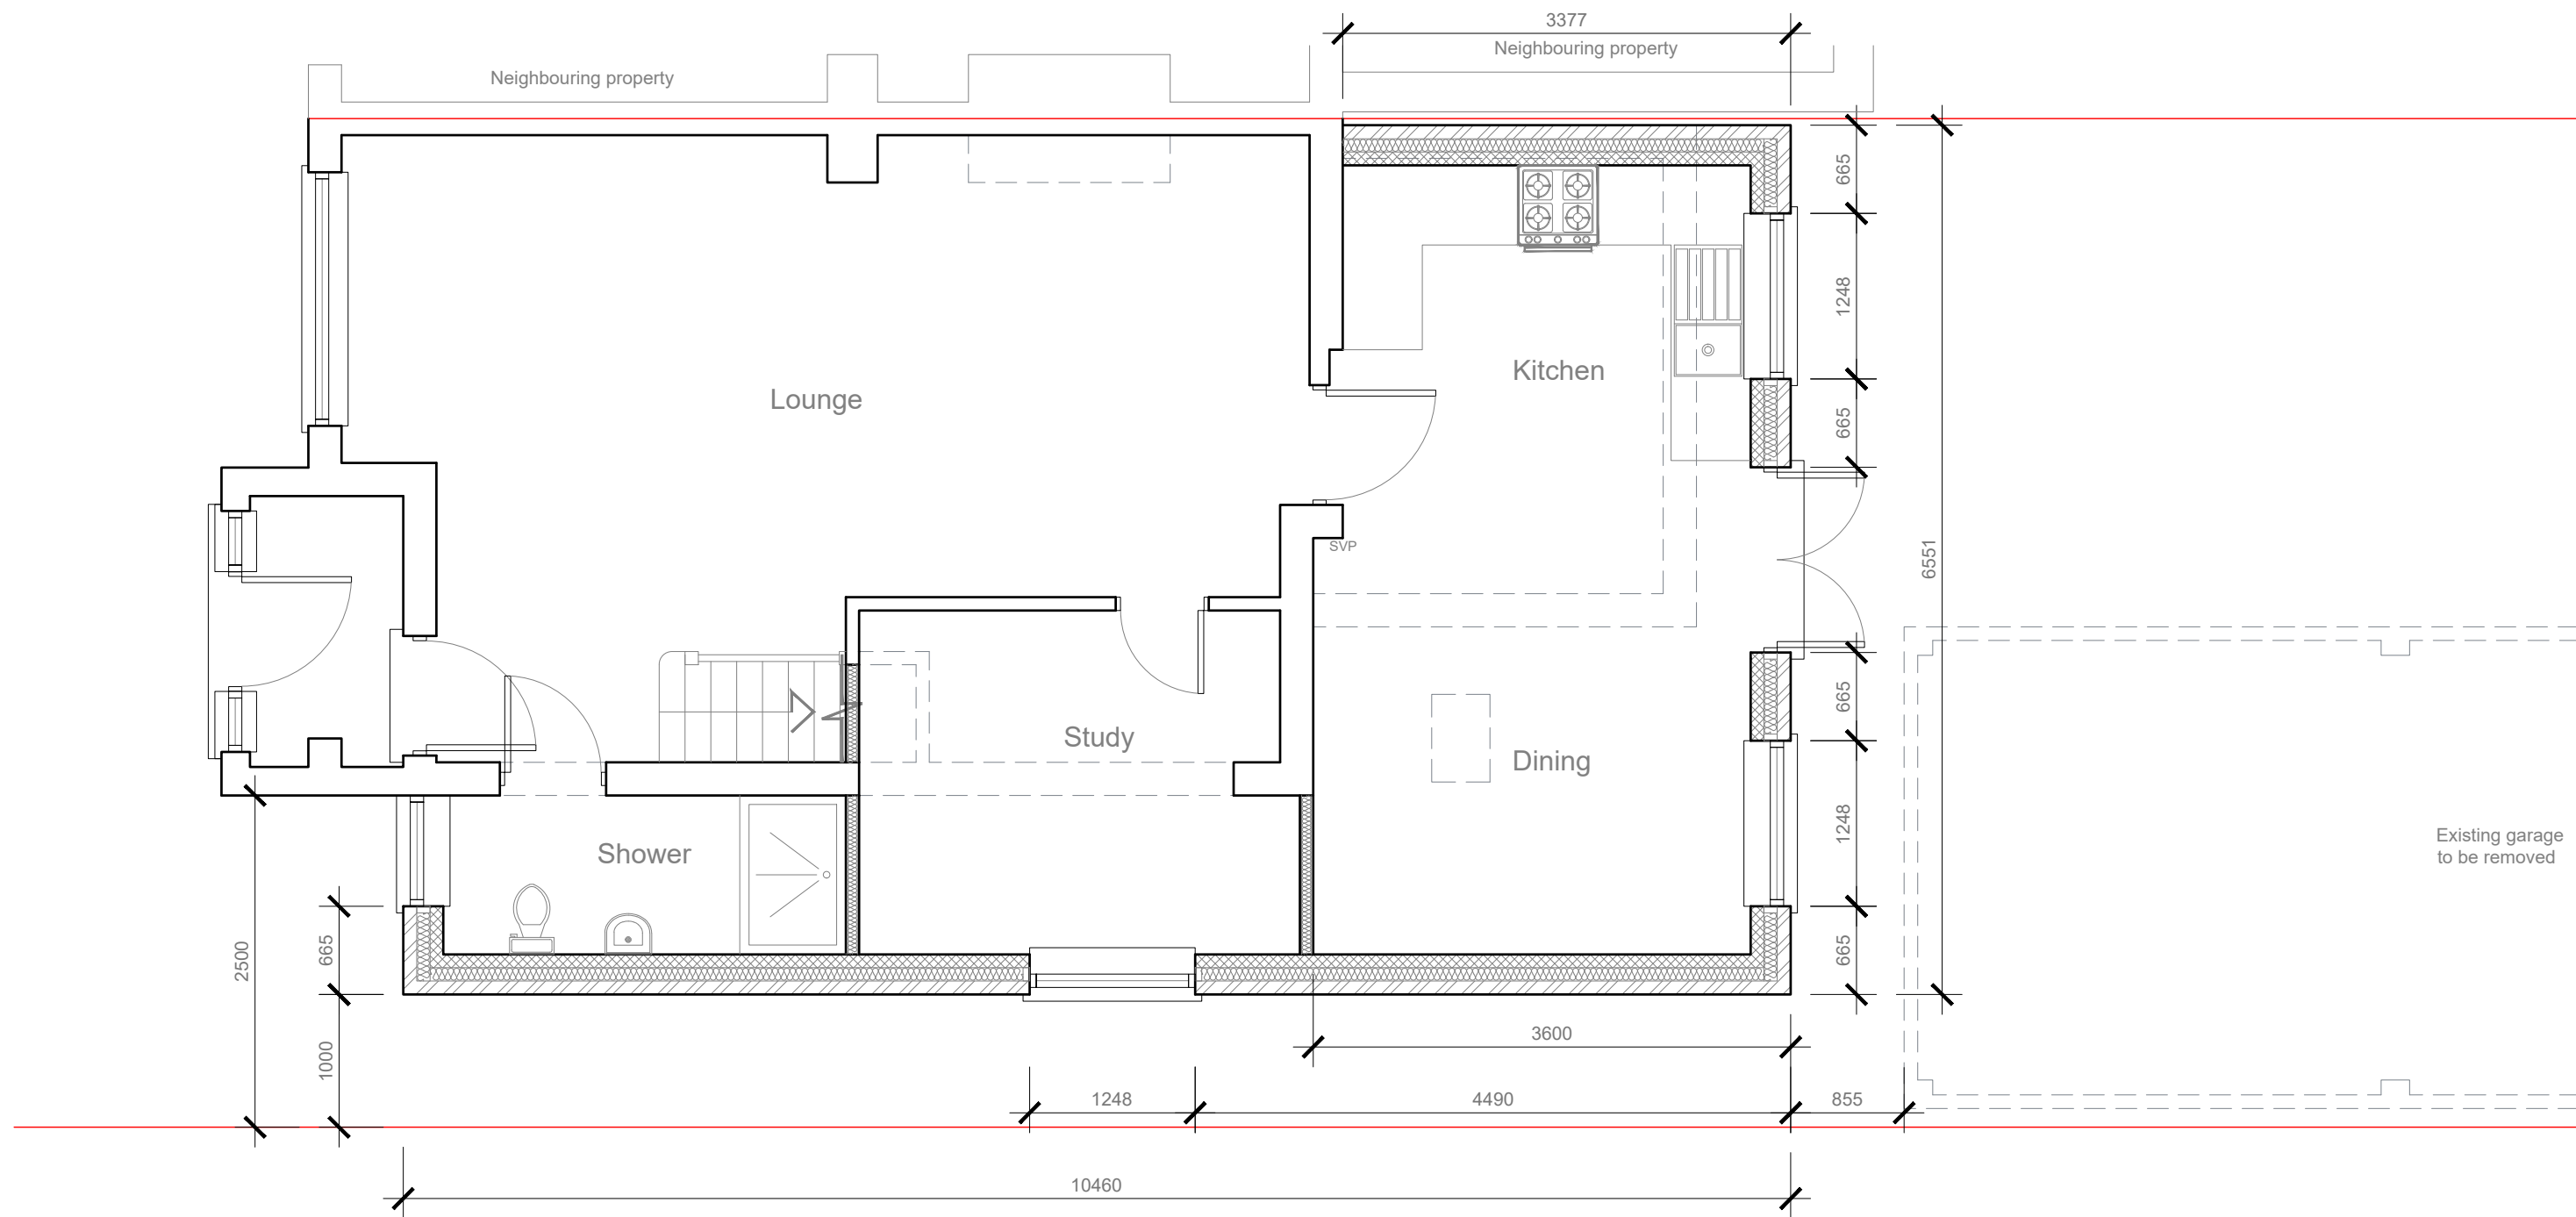

PROPOSED
GROUND FLOOR PLAN 1:50

1:50

 


Project: 27 Glisson Road Hillingdon UB10 0HH				
Title: Proposed Ground floor plan				
Scale: 1:50@A3		Date: June 2018		Drawing No.: 0078/EXT-03/SP
REVISION				
A				
23.07.20				

Porch roof to be pitched and tiled


New windows and door to be double glazed to match existing

External finish to be facing brickwork to match existing

DPC to be no less than 150mm above ground level

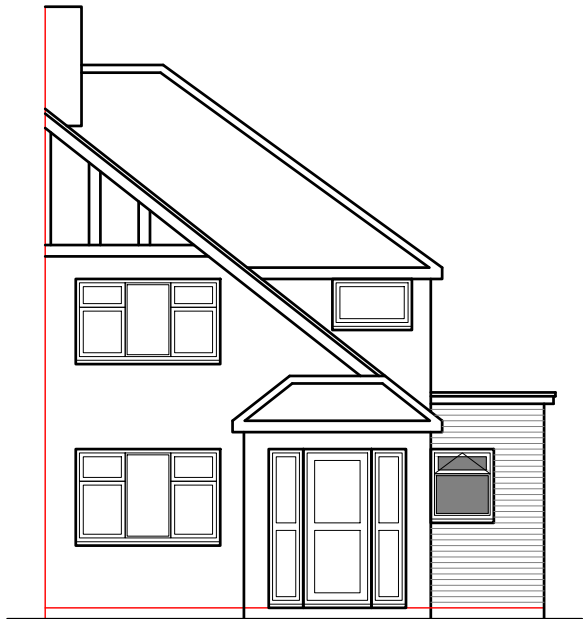

PROPOSED
FRONT ELEVATION 1:100

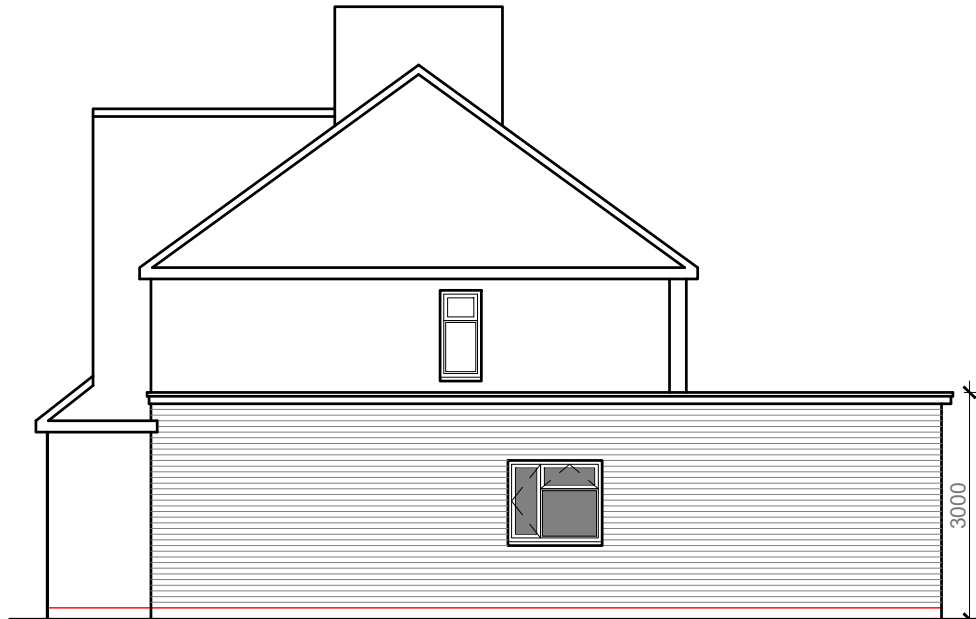

PROPOSED
SIDE ELEVATION 1:100

Warm deck
flat roof
1:40 falls

New windows and door to be double glazed to match existing

New flank window to be non opening below 1.7m from FFL and obscure glazed

External finish to be facing brickwork to match existing


DPC to be no less than 150mm above ground level

Warm deck
flat roof
1:40 falls


New windows and door to be double glazed to match existing

External finish to be facing brickwork to match existing

DPC to be no less than 150mm above ground level

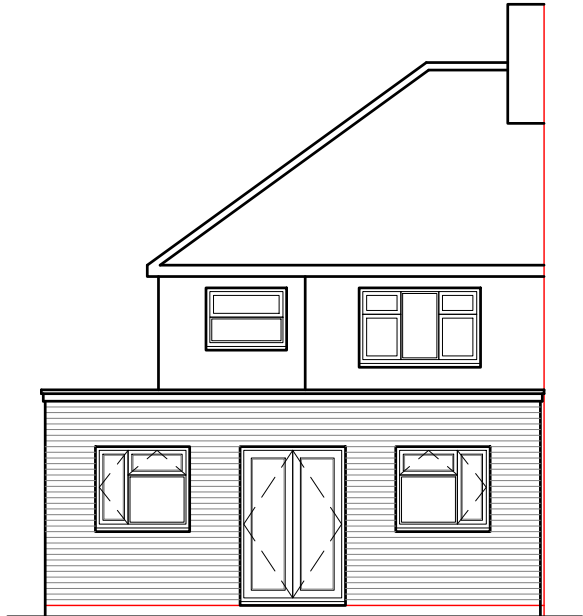

PROPOSED
REAR ELEVATION 1:100

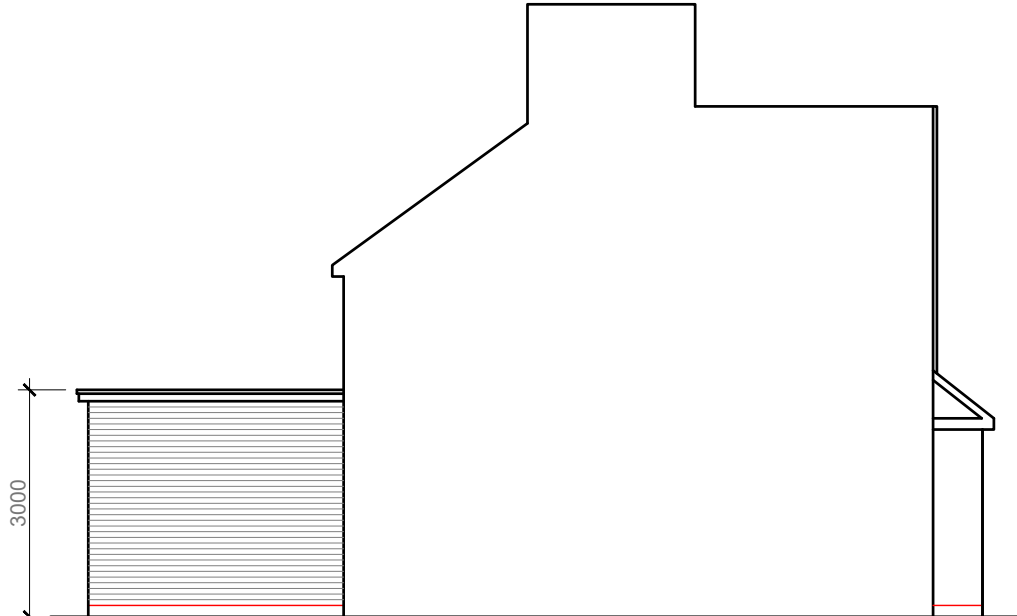

PROPOSED
SIDE ELEVATION 1:100


Porch roof to be pitched and tiled

New windows and door to be double glazed to match existing

External finish to be facing brickwork to match existing

DPC to be no less than 150mm above ground level

1:100

 

Project: 27 Glisson Road Hillingdon UB10 0HH														
Title: Proposed Elevations														
Scale: 1:100@A3		Date: June 2018		Drawing No.: 0078/EXT-04/SP										
REVISION <table><tr><td>A</td><td></td><td></td><td></td><td></td></tr><tr><td>23.07.20</td><td></td><td></td><td></td><td></td></tr></table>					A					23.07.20				
A														
23.07.20														