



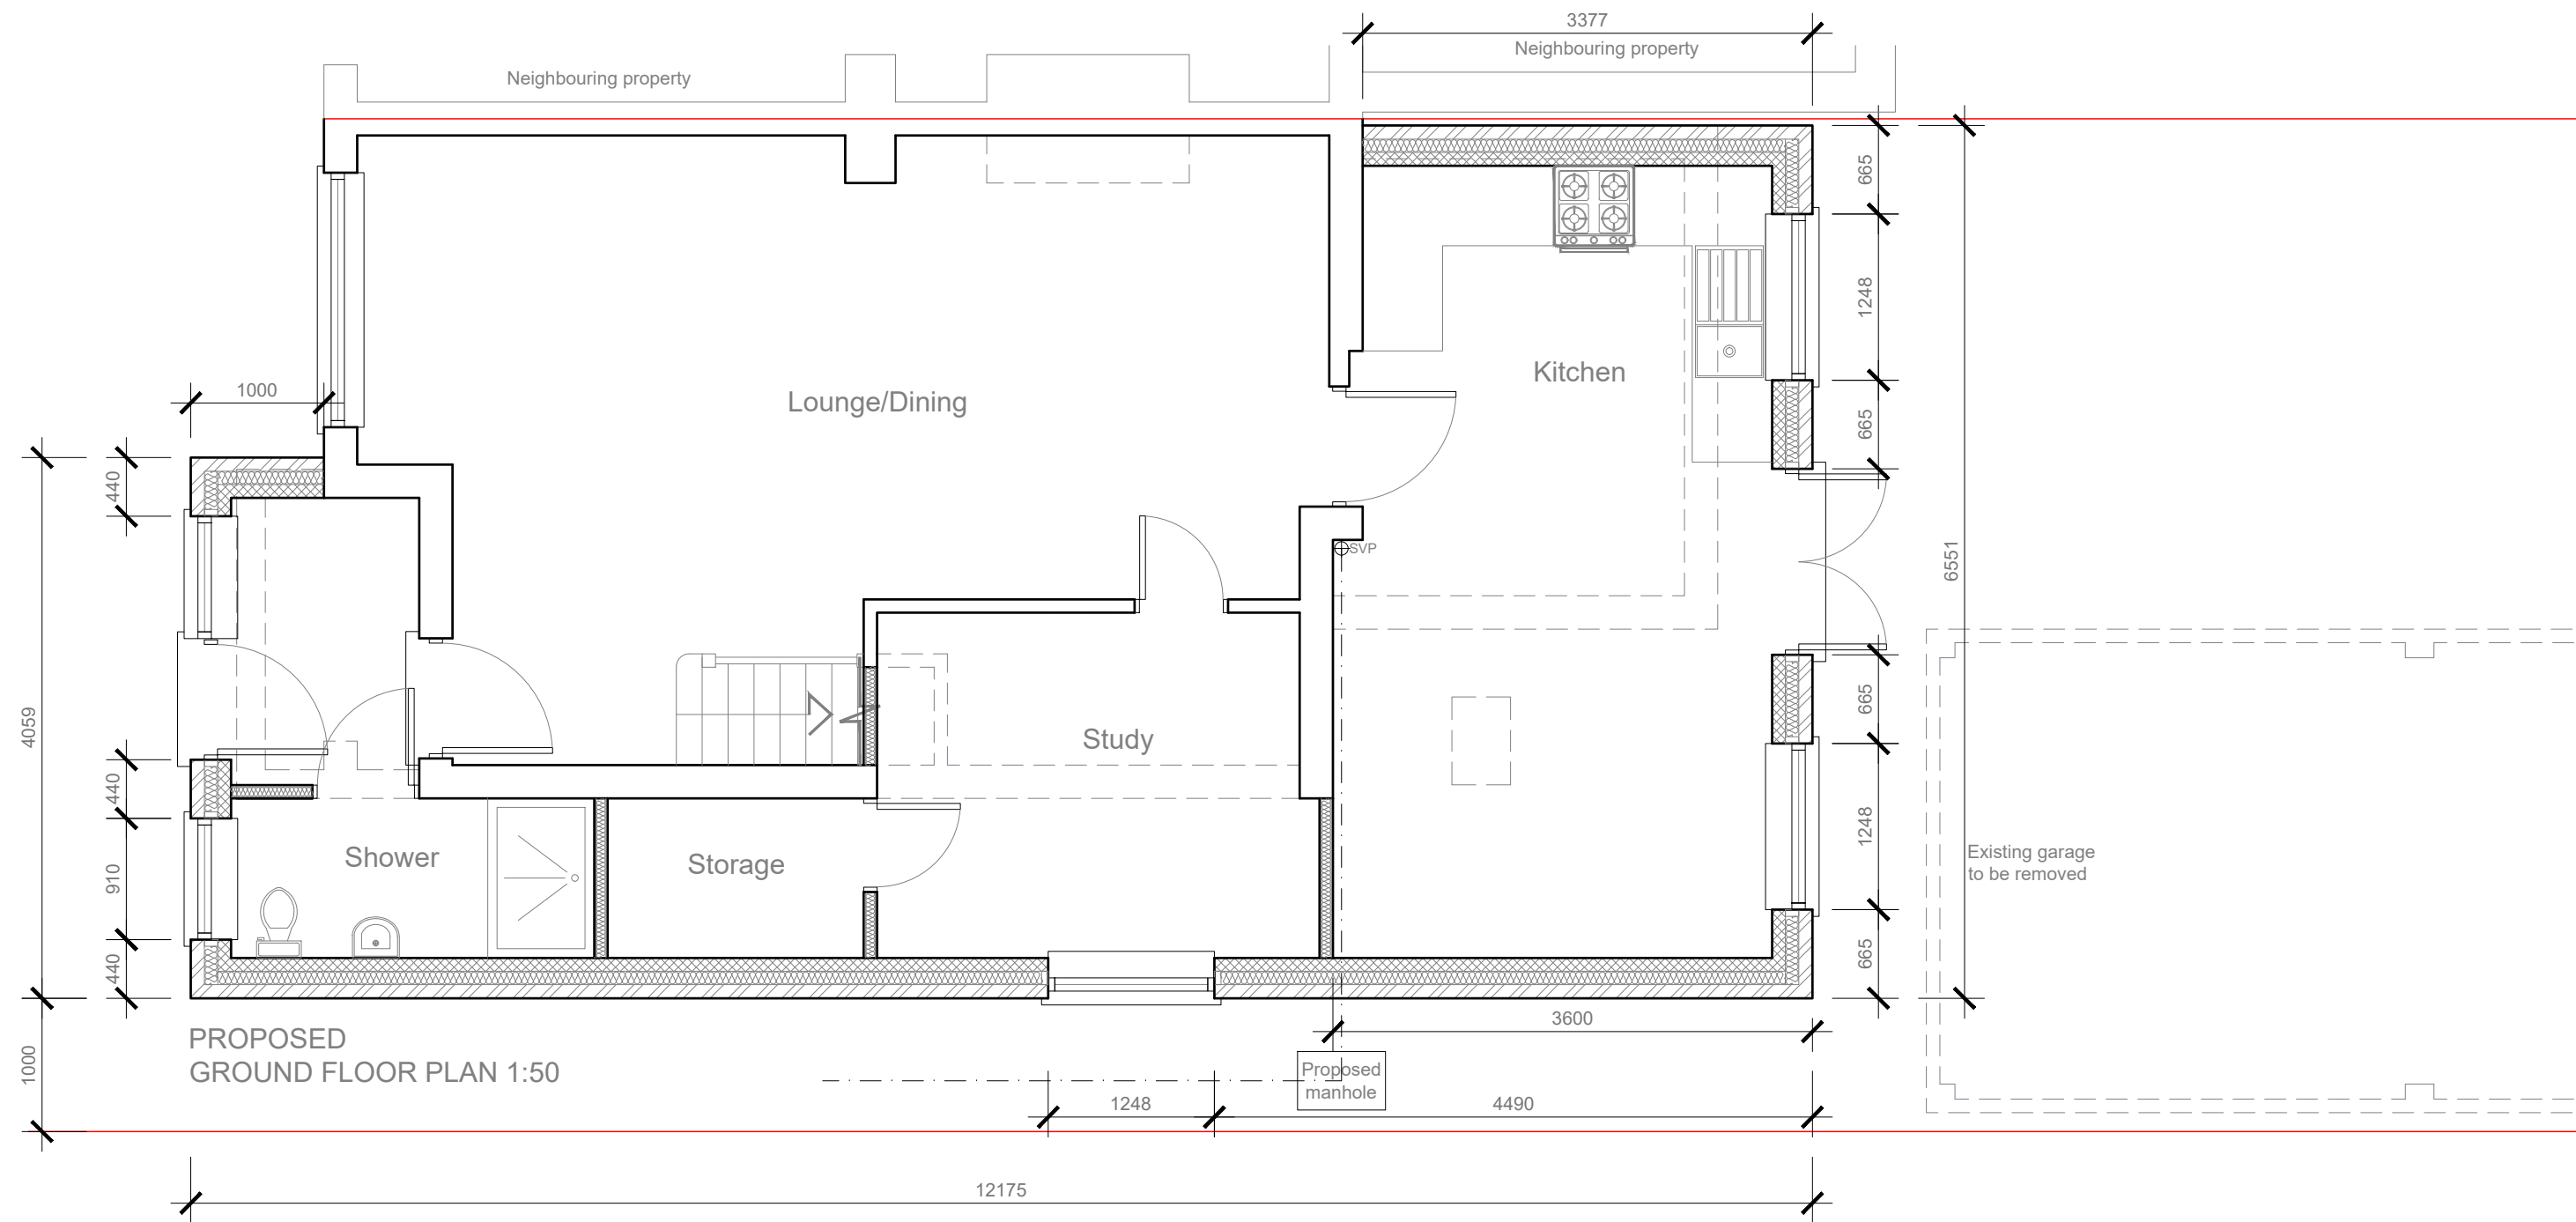

1:50

 

Project:

27 Glisson Road
Hillingdon
UB10 0HH

Title:

Proposed
Ground floor plan

Scale:

1:50@A3

Date:

June 2018

Drawing No.:

0078/EXT-03/SP

REVISION




Porch roof to be pitched and tiled

New windows and door to be double glazed to match existing

External finish to be facing brickwork to match existing

DPC to be no less than 150mm above ground level

PROPOSED
FRONT ELEVATION 1:100

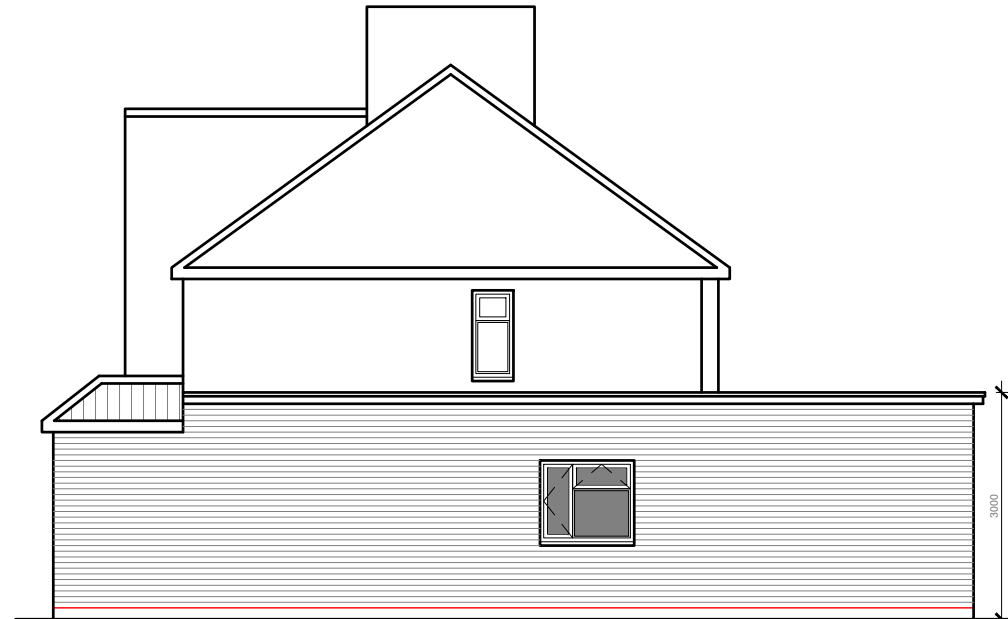

Warm deck
flat roof
1:40 falls

New windows and door to be double glazed to match existing

New flank window to be non opening below 1.7m from FFL and obscure glazed

External finish to be facing brickwork to match existing

DPC to be no less than 150mm above ground level

PROPOSED
SIDE ELEVATION 1:100




Warm deck
flat roof
1:40 falls

New windows and door to be double glazed to match existing

External finish to be facing brickwork to match existing

DPC to be no less than 150mm above ground level

PROPOSED
REAR ELEVATION 1:100

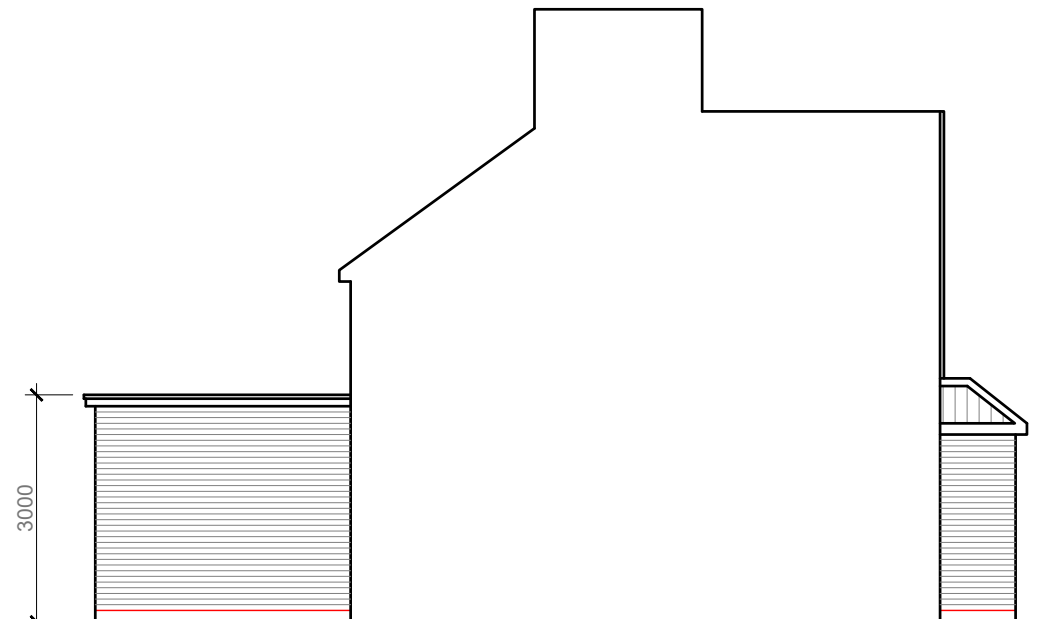

Porch roof to be pitched and tiled

New windows and door to be double glazed to match existing

External finish to be facing brickwork to match existing

DPC to be no less than 150mm above ground level

PROPOSED
SIDE ELEVATION 1:100

1:100



Project:

27 Glisson Road
Hillingdon
UB10 0HH

Title:

Proposed
Elevations

Scale:

1:100@A3

Date:

June 2018

Drawing No.:

0078/EXT-04/SP

REVISION
