


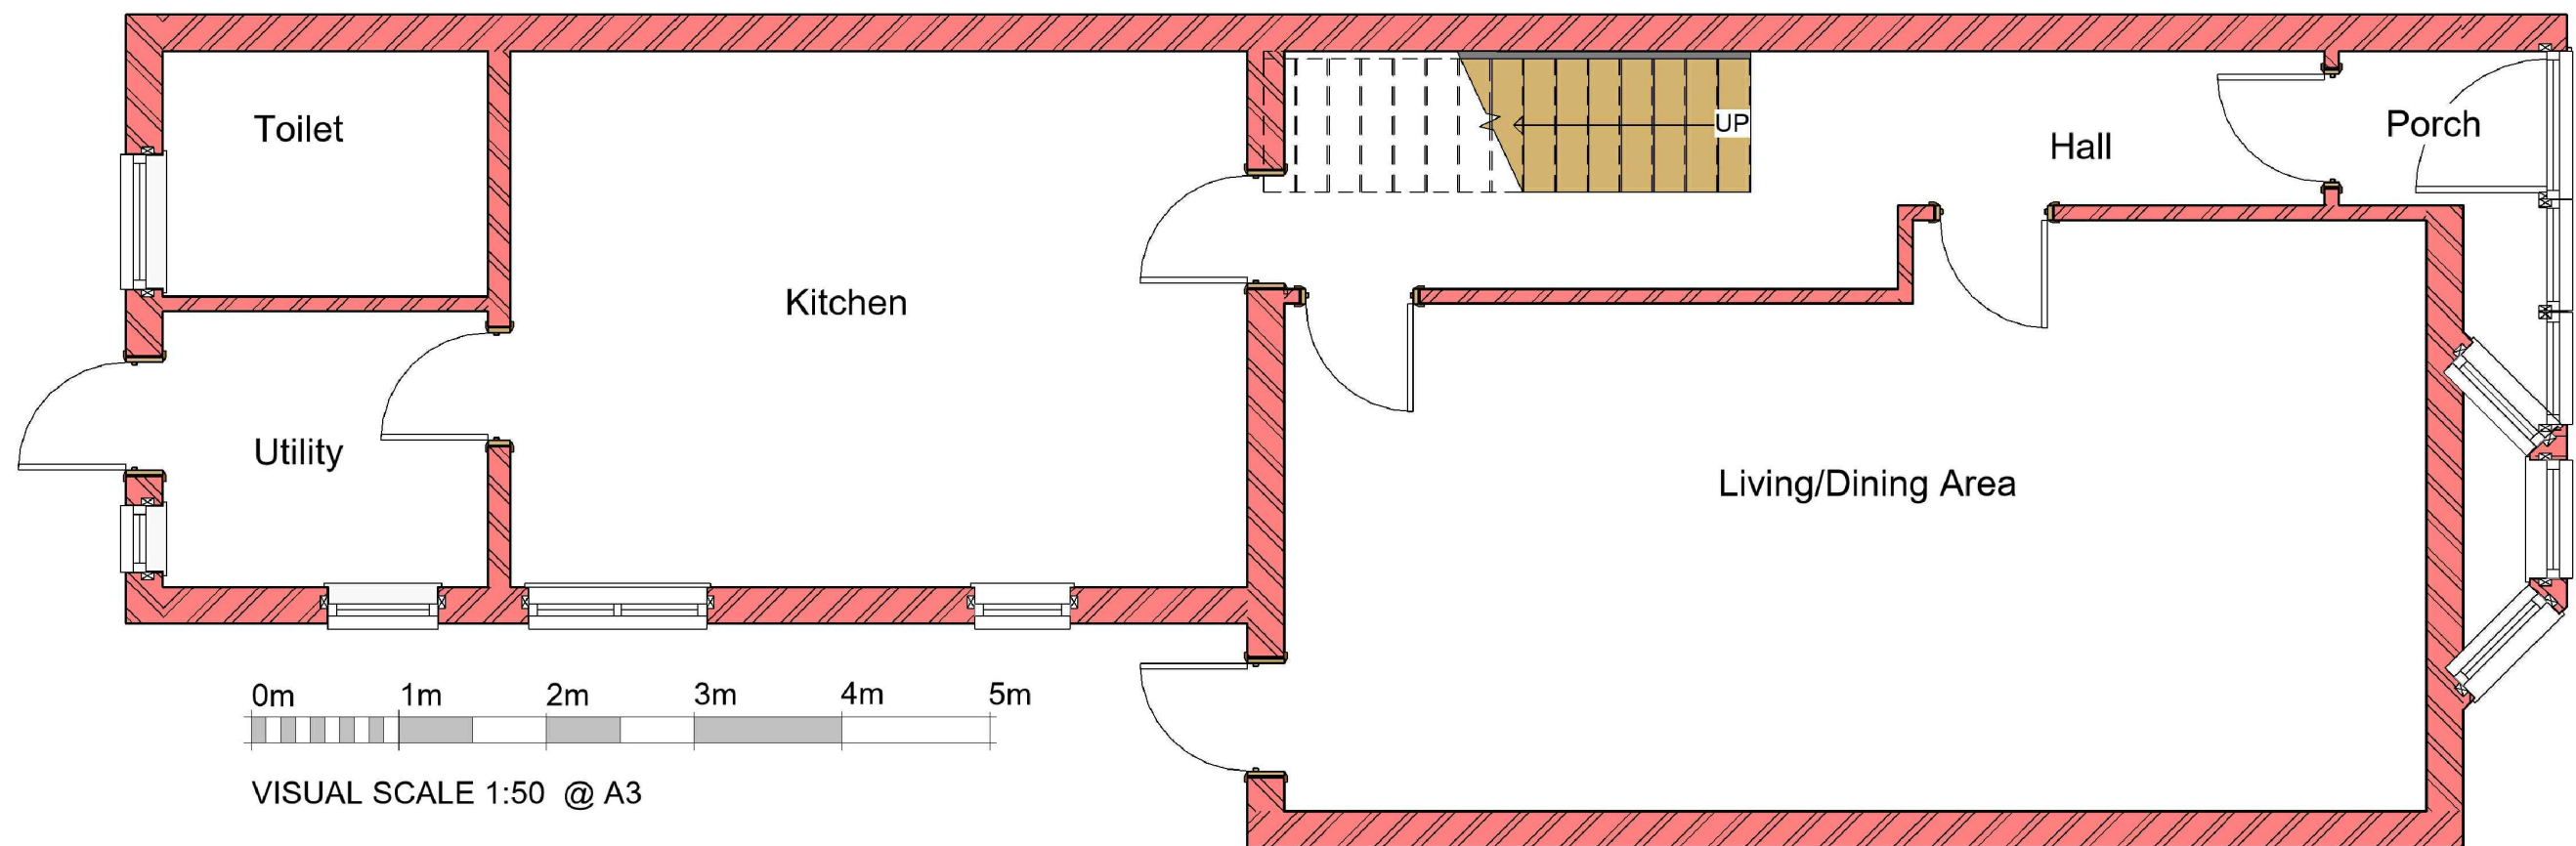

1 Existing Ground Floor
1 : 50

GENERAL NOTES:

DO NOT SCALE FROM THE DRAWINGS
ALL DIMENSIONS ARE IN MILLIMETER.
VERIFY ALL DIMENSIONS AND CONDITIONS BEFORE BUILDING OR STARTING CONSTRUCTION.
NOTIFY THE DESIGNER IMMEDIATELY OF ANY DISCREPANCY OR VARIATION.
ALL WORK TO COMPLY WITH CURRENT BUILDING REGULATIONS AND CODES OF PRACTICE.



Art @ Rooshika

NISARG@HOTMAIL.COM

+44 - 7951491310

PROJECT

1 St Stephens Road West Drayton UB7 7RL


SHEET

Existing Ground Floor Plan


CLIENT

Mr & Mrs Mehta


Date	Project number	Scale (@ A3)
Issue Date	Project Number	
Drawn by	DRWAING NUMBER	RE
Author		
Checked by	A101	
Checker		

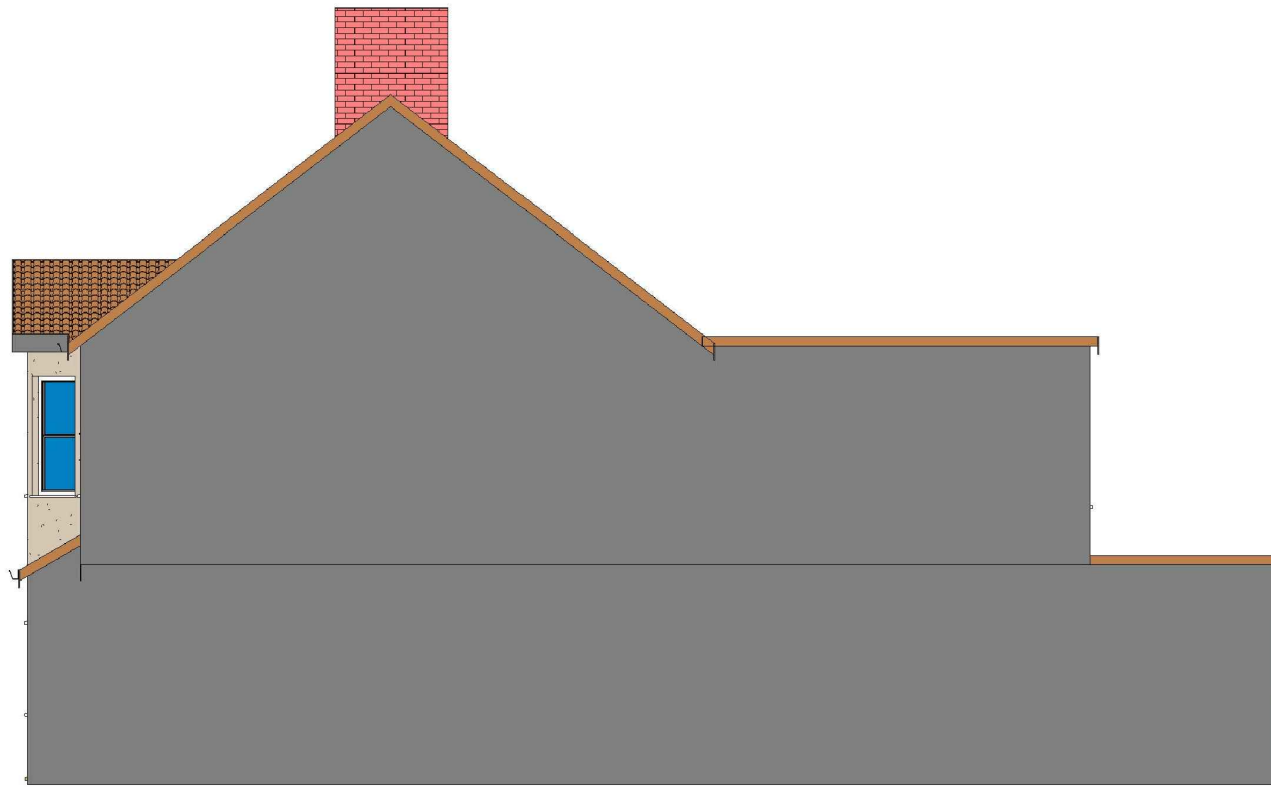


1 Existing Flank Wall_Elevation
1 : 100

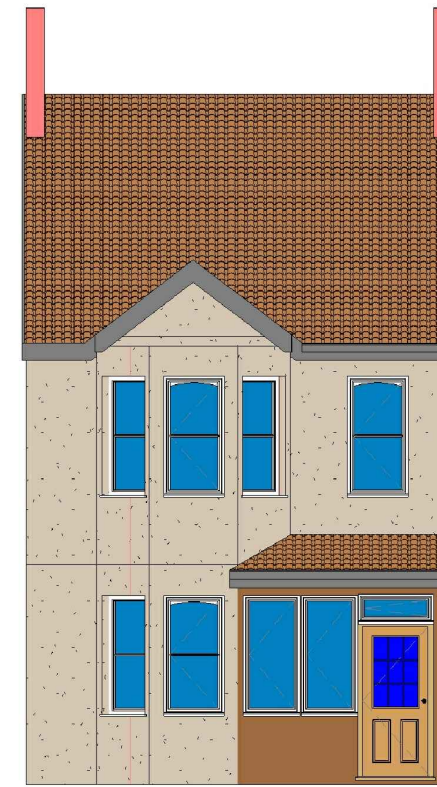

2 Existing Front_Elevation
1 : 100

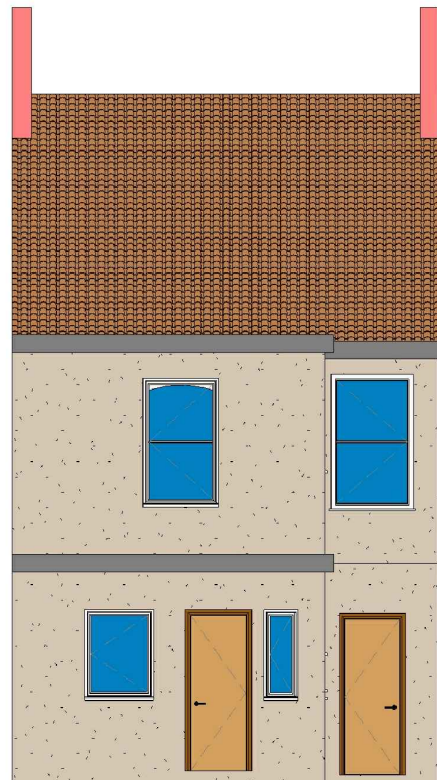

3 Existing Rear_Elevation
1 : 100

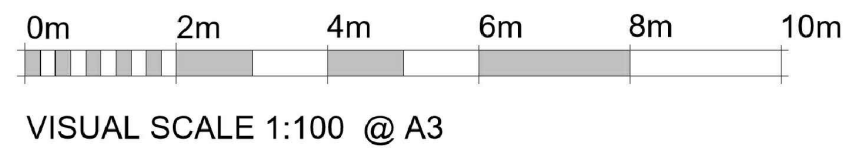

4 Existing Side_Elevation
1 : 100

GENERAL NOTES:

DO NOT SCALE FROM THE DRAWINGS
ALL DIMENSIONS ARE IN MILLIMETER.
VERIFY ALL DIMENSIONS AND CONDITIONS BEFORE BUILDING OR STARTING CONSTRUCTION.
NOTIFY THE DESIGNER IMMEDIATELY OF ANY DISCREPANCY OR VARIATION.
ALL WORK TO COMPLY WITH CURRENT BUILDING REGULATIONS AND CODES OF PRACTICE.



Art @ Rooshika

NISARG@HOTMAIL.COM



+44 - 7951491310

PROJECT
1 St Stephens Road West Drayton UB7 7RL

SHEET
Existing Elevations

CLIENT
Mr & Mrs Mehta

Date	Project number	Scale (@ A3)
Issue Date	Project Number	
Drawn by	DRWAING NUMBER	RE
Author		
Checked by	A102	
Checker		

 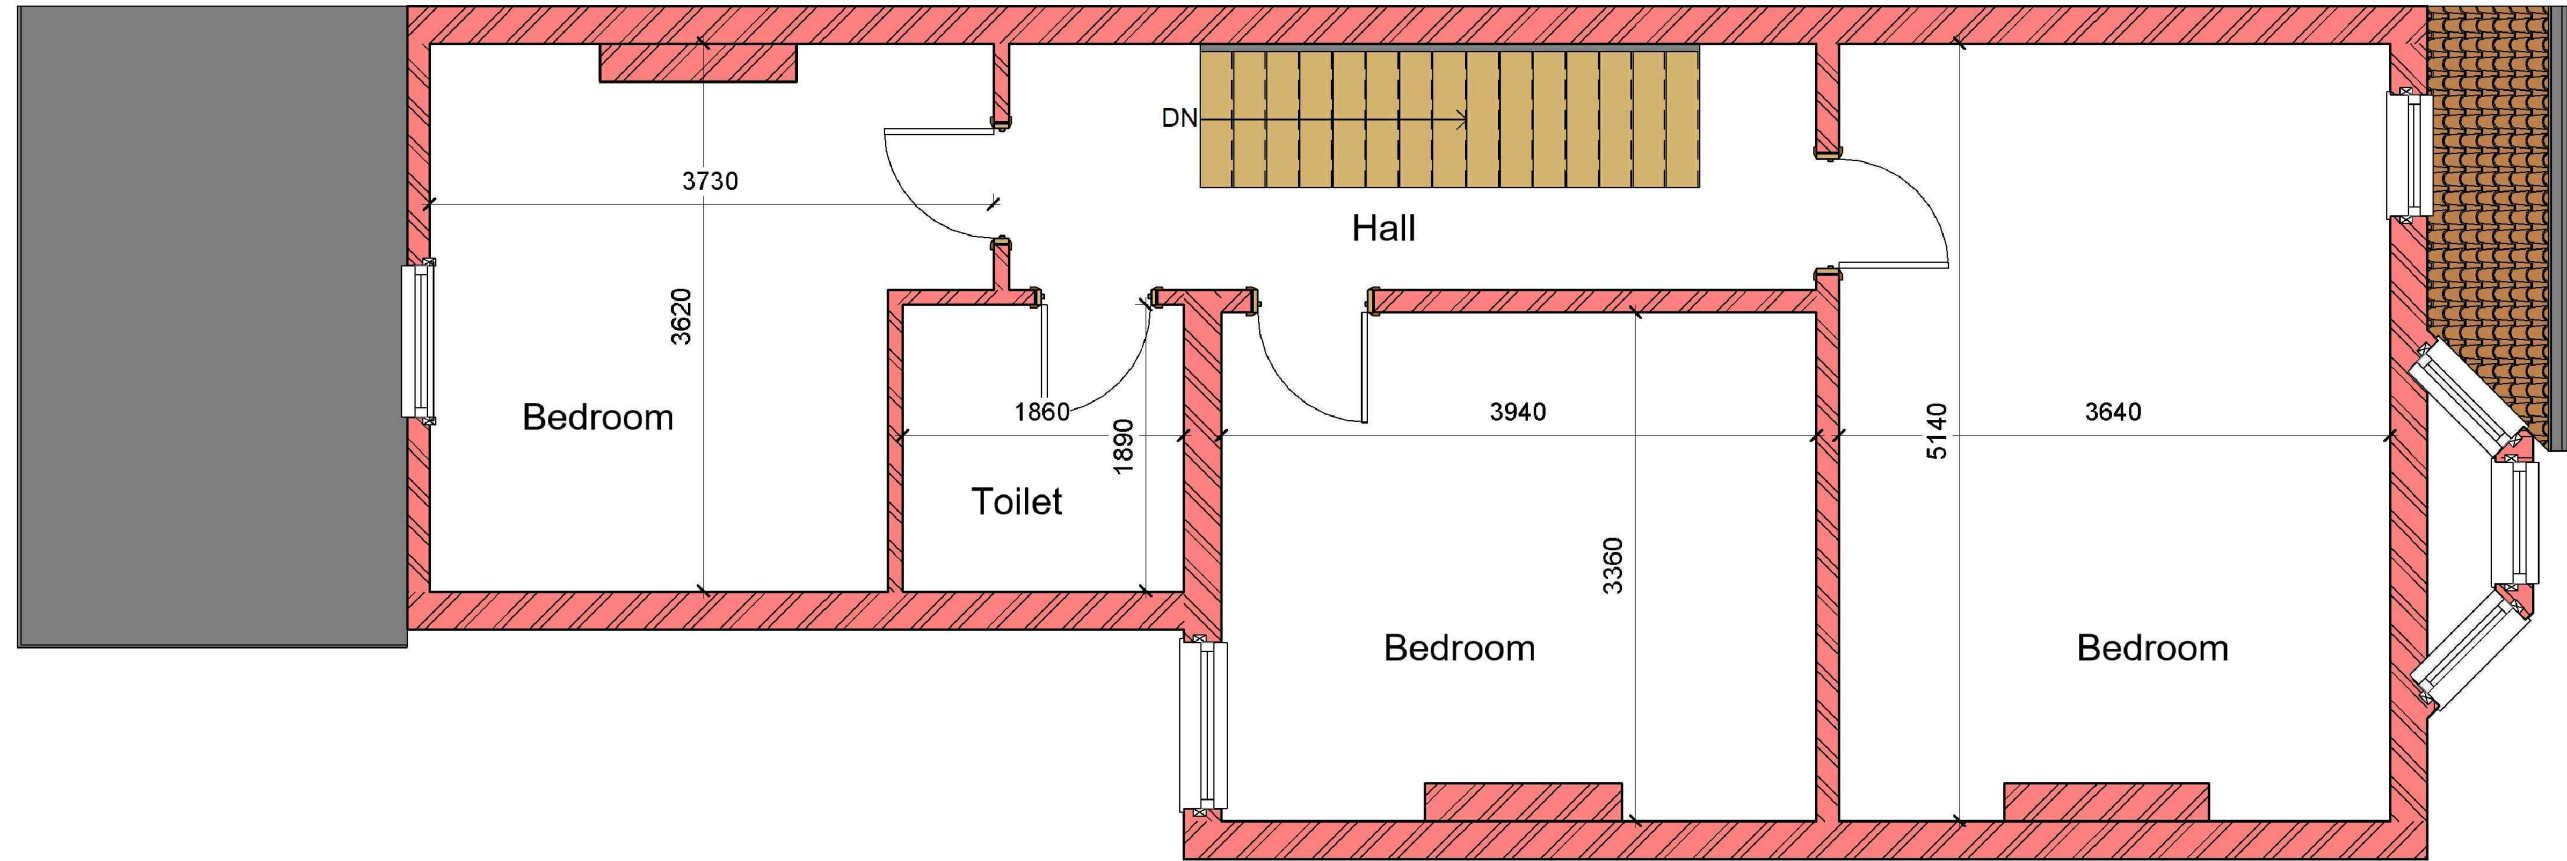

VISUAL SCALE 1:50 @ A3

1 Existing First Floor

1 : 50

GENERAL NOTES:

DO NOT SCALE FROM THE DRAWINGS
ALL DIMENSIONS ARE IN MILLIMETER.
VERIFY ALL DIMENSIONS AND CONDITIONS BEFORE BUILDING OR STARTING CONSTRUCTION.
NOTIFY THE DESIGNER IMMEDIATELY OF ANY DISCREPANCY OR VARIATION.
ALL WORK TO COMPLY WITH CURRENT BUILDING REGULATIONS AND CODES OF PRACTICE.



Art @ Rooshika

NISARG@HOTMAIL.COM

+44 - 7951491310

PROJECT

1 St Stephens Road West Drayton UB7 7RL


SHEET

Existing First Floor


CLIENT

Mr & Mrs Mehta


Date	Project number	Scale (@ A3)
Issue Date	Project Number	
Drawn by	DRWAING NUMBER	RE
Author		
Checked by	A104	
Checker		

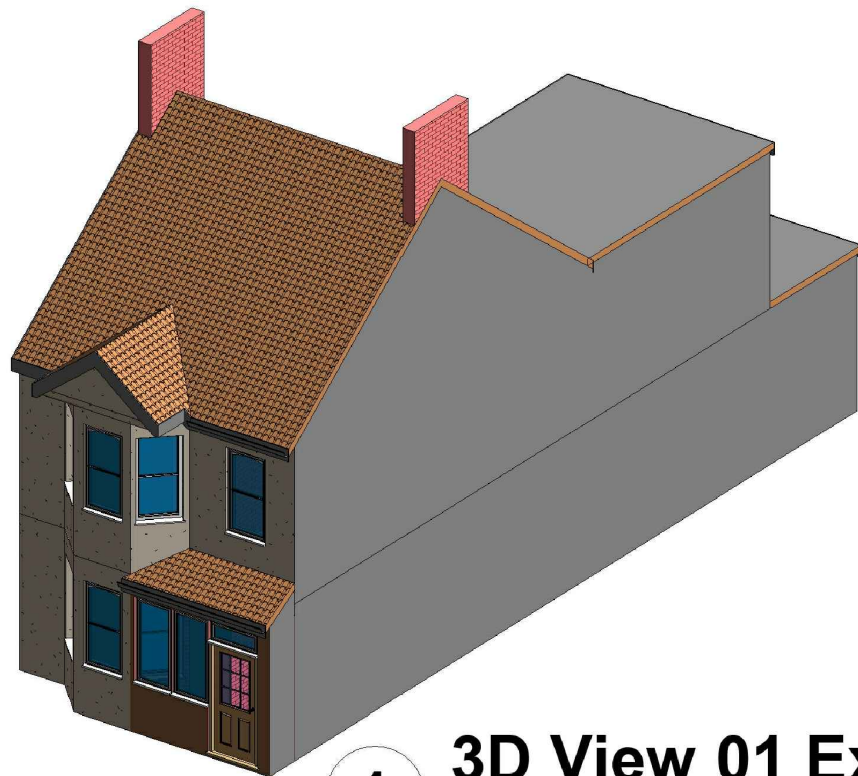

1 3D View 01 Existing

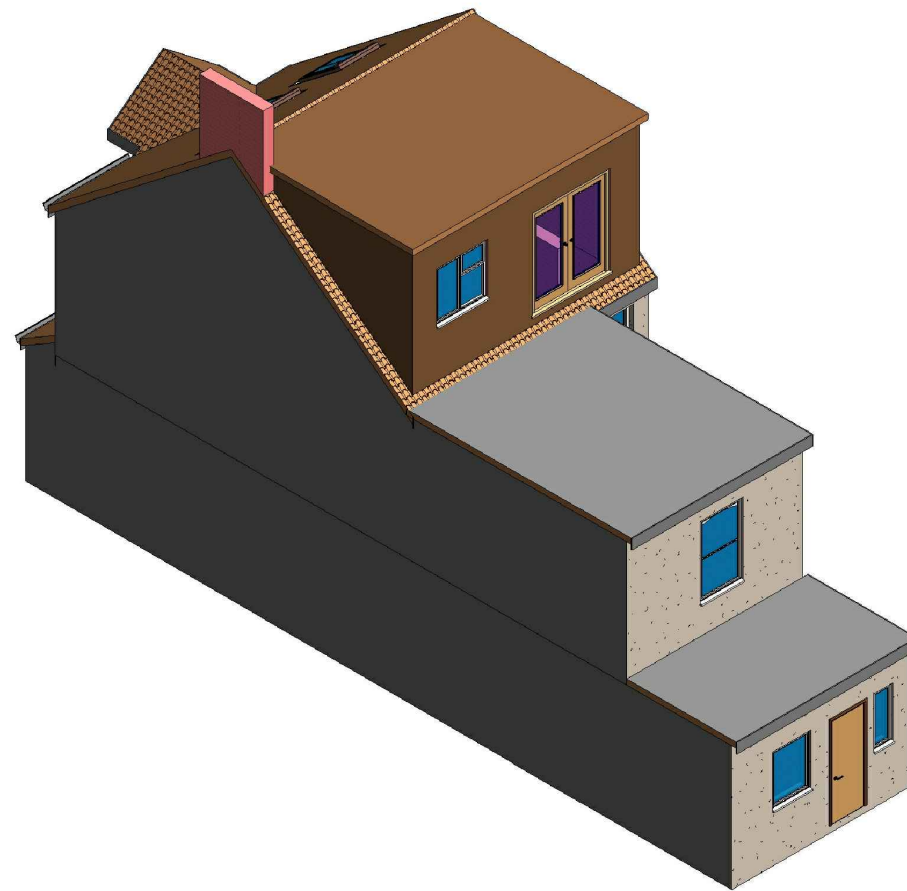

4 3D View 02 Proposed

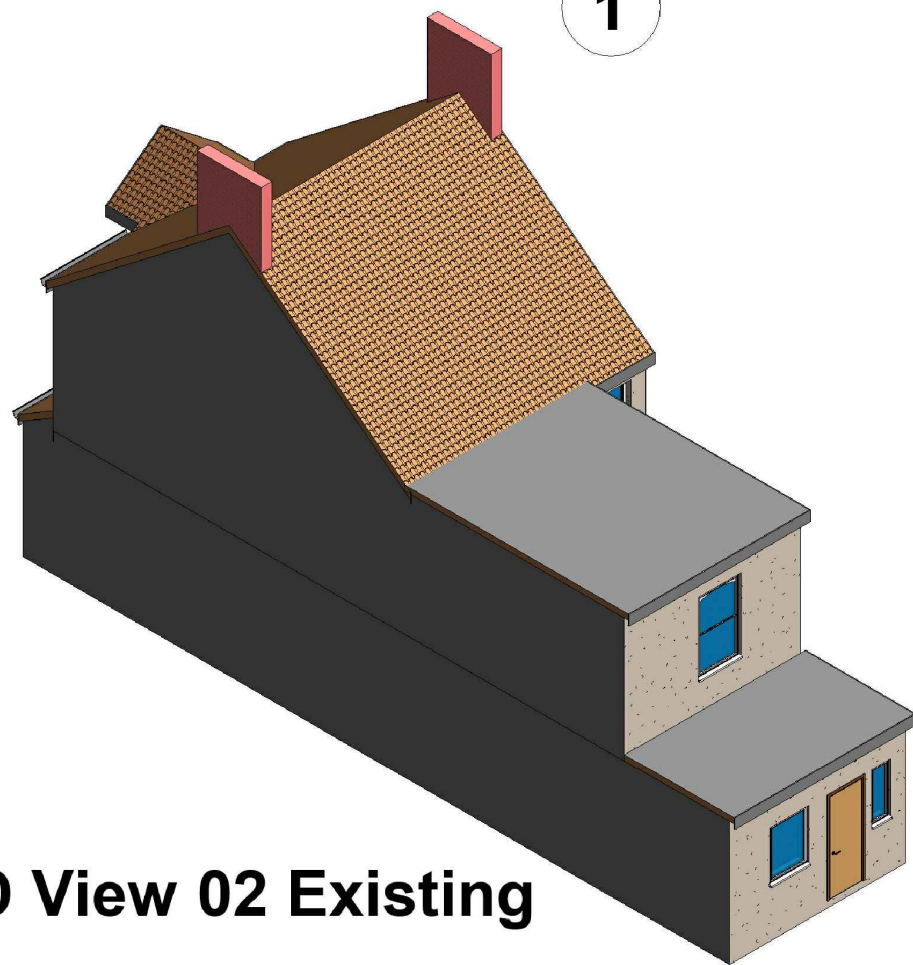

3 3D View 02 Existing



2 3D View 01 Proposed

GENERAL NOTES:

DO NOT SCALE FROM THE DRAWINGS
ALL DIMENSIONS ARE IN MILLIMETER.
VERIFY ALL DIMENSIONS AND CONDITIONS BEFORE BUILDING OR STARTING CONSTRUCTION.
NOTIFY THE DESIGNER IMMEDIATELY OF ANY DISCREPANCY OR VARIATION.
ALL WORK TO COMPLY WITH CURRENT BUILDING REGULATIONS AND CODES OF PRACTICE.



Art @ Rooshika

NISARG@HOTMAIL.COM

+44 - 7951491310

PROJECT

1 St Stephens Road West Drayton UB7 7RL

SHEET

3D View

CLIENT

Mr & Mrs Mehta

Date

Issue Date

Drawn by

Author

Checked by

Checker

Project number


Project Number

DRWAING NUMBER

A107

Scale (@ A3)

RE

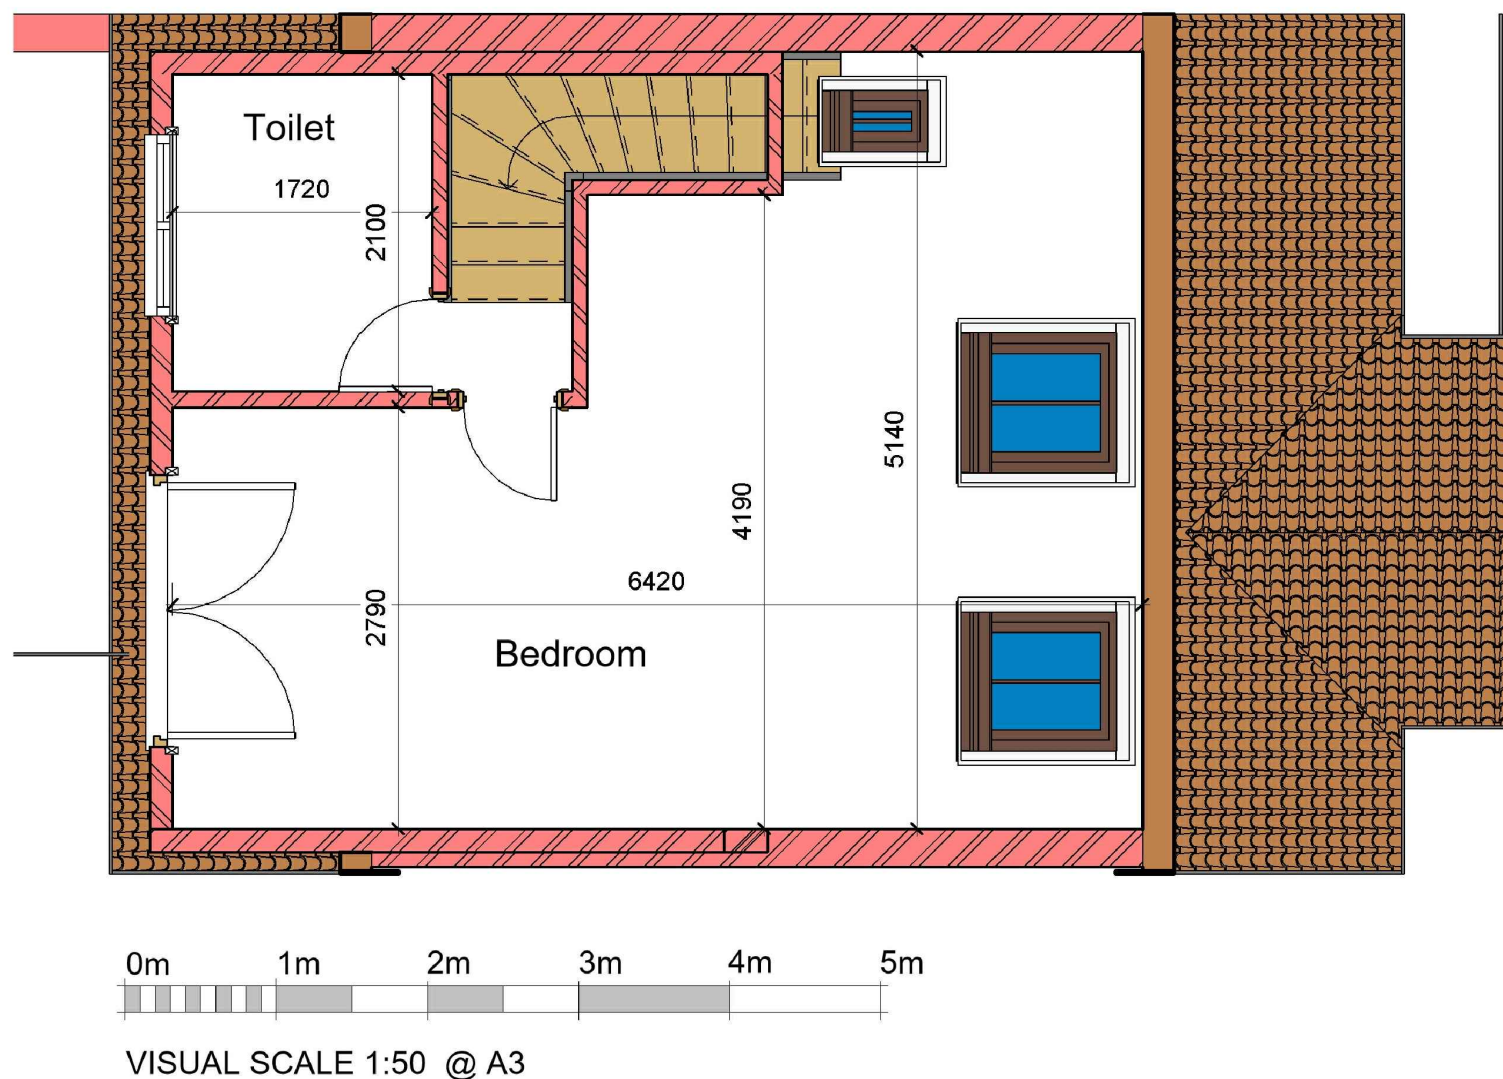

1

Proposed Loft Plan

1 : 50

GENERAL NOTES:

DO NOT SCALE FROM THE DRAWINGS
ALL DIMENSIONS ARE IN MILLIMETER.
VERIFY ALL DIMENSIONS AND CONDITIONS BEFORE BUILDING OR STARTING CONSTRUCTION.
NOTIFY THE DESIGNER IMMEDIATELY OF ANY DISCREPANCY OR VARIATION.
ALL WORK TO COMPLY WITH CURRENT BUILDING REGULATIONS AND CODES OF PRACTICE.



Art @ Rooshika

NISARG@HOTMAIL.COM

+44 - 7951491310

PROJECT

1 St Stephens Road West Drayton UB7 7RL


SHEET

Proposed Loft Plan


CLIENT

Mr & Mrs Mehta

Date	Project number	Scale (@ A3)
Issue Date	Project Number	
Drawn by	DRWAING NUMBER	RE
Author		
Checked by	A108	
Checker		

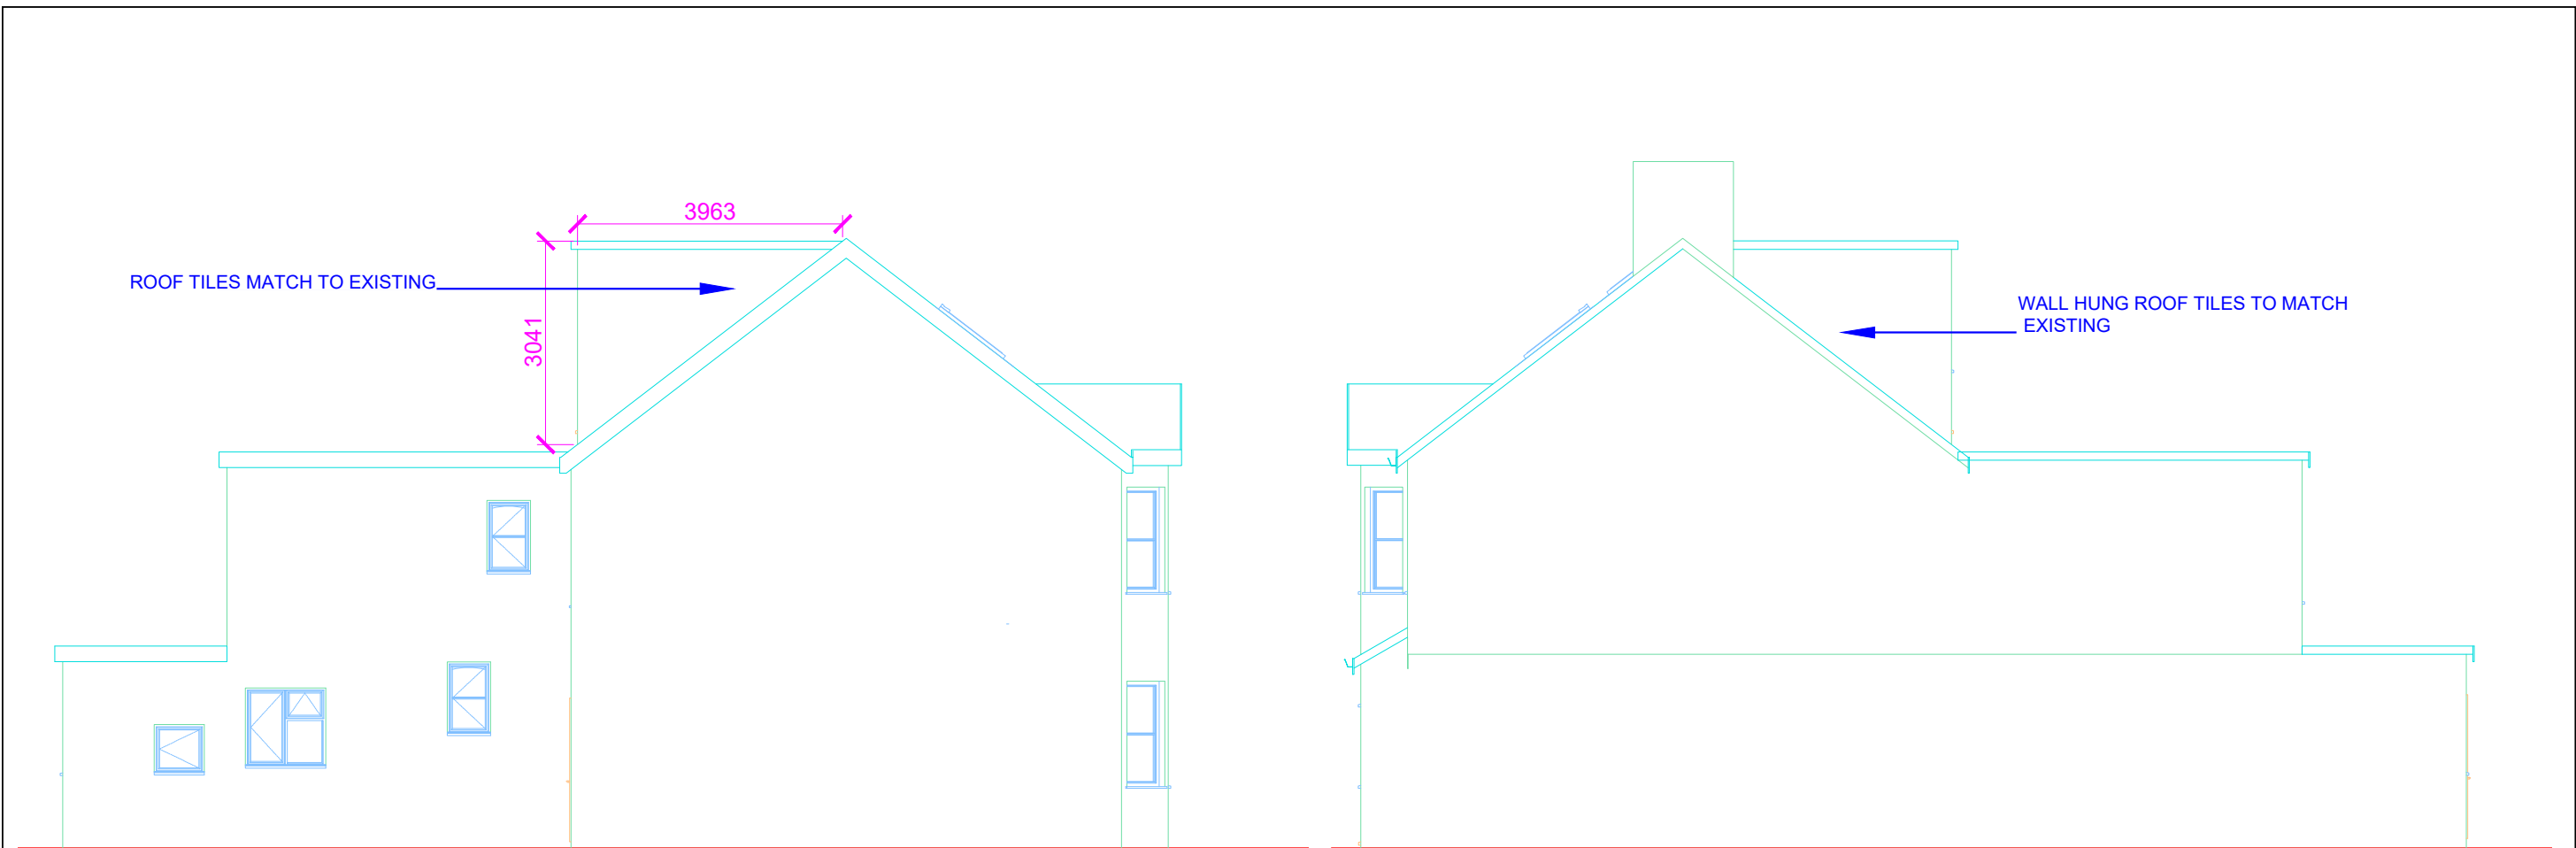

1. MAIN DORMER

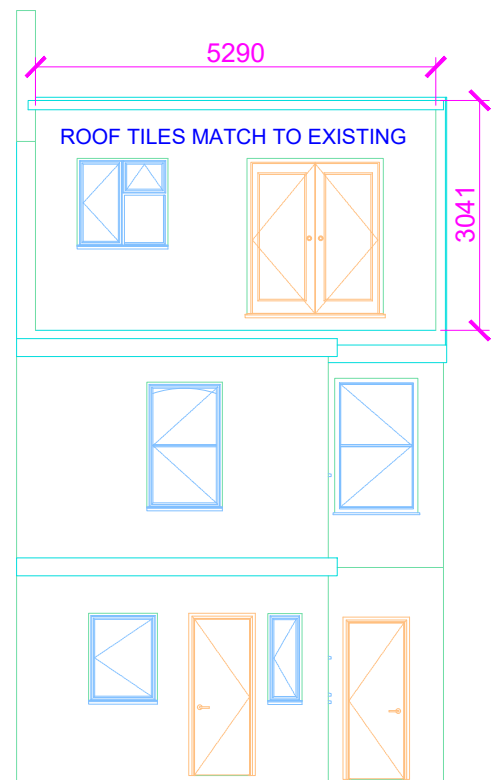


HEIGHT - 3.041m
 DEPTH - 3.963m
 LENGTH - 5.290m

Total Dormer Volume **31.88 m³**

NOTE : ANY WINDOW INSERTED ON WALL OR ROOF SLOPE FORMING A SIDE ELEVATION OF THE DWELLING SHALL BE:

1. OBSCURE P GLAZED
2. NON - OPENING UNLESS THE PARTS OF THE WINDOW WHICH CAN BE OPENED ARE MORE THAN 1.7 METERS ABOVE THE FLOORS OF THE ROOM IN WHICH THE WINDOW IS INSTALLED.

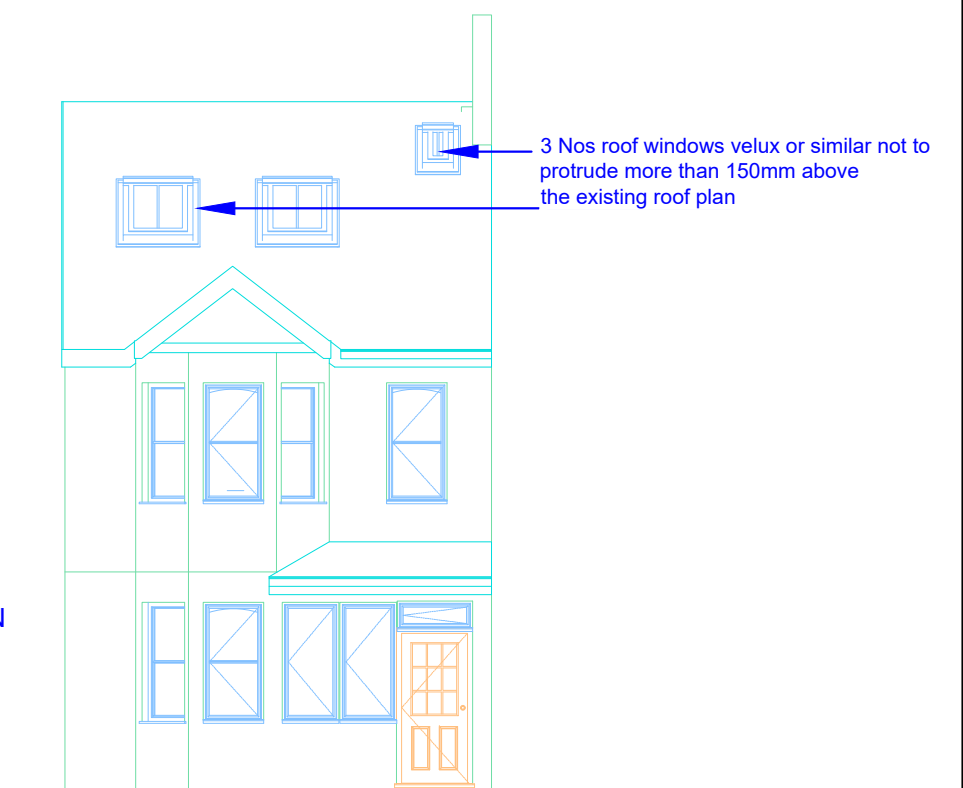

Site Address
 1 St Stephen's Road
 West Drayton
 UB7 7RL

Scale: 1:100@A3
 Date: DEC. 2020
 Drawing No.: SM-02
 Drawn By: RP

Revision Date:
 e:mail - nisarg@hotmail.com
 (M) +44 (0) 7951491310

