



The Contractor must verify all dimensions at the site before setting out, commencing work, or making any shop drawings. Any discrepancies must be reported to the Contract Administrator / Architect before proceeding.

This drawing to be used for estimating purposes only. The Contractor must not use this drawing for construction until the structural design has been carried out and confirmation given by Building Control that the design is acceptable. Architect's drawings to be used in conjunction with the structural drawings.

DO NOT SCALE FROM THIS DRAWING.

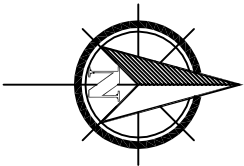


Ordnance Survey, (c) Crown Copyright 2018. All rights reserved. Licence number 100022432

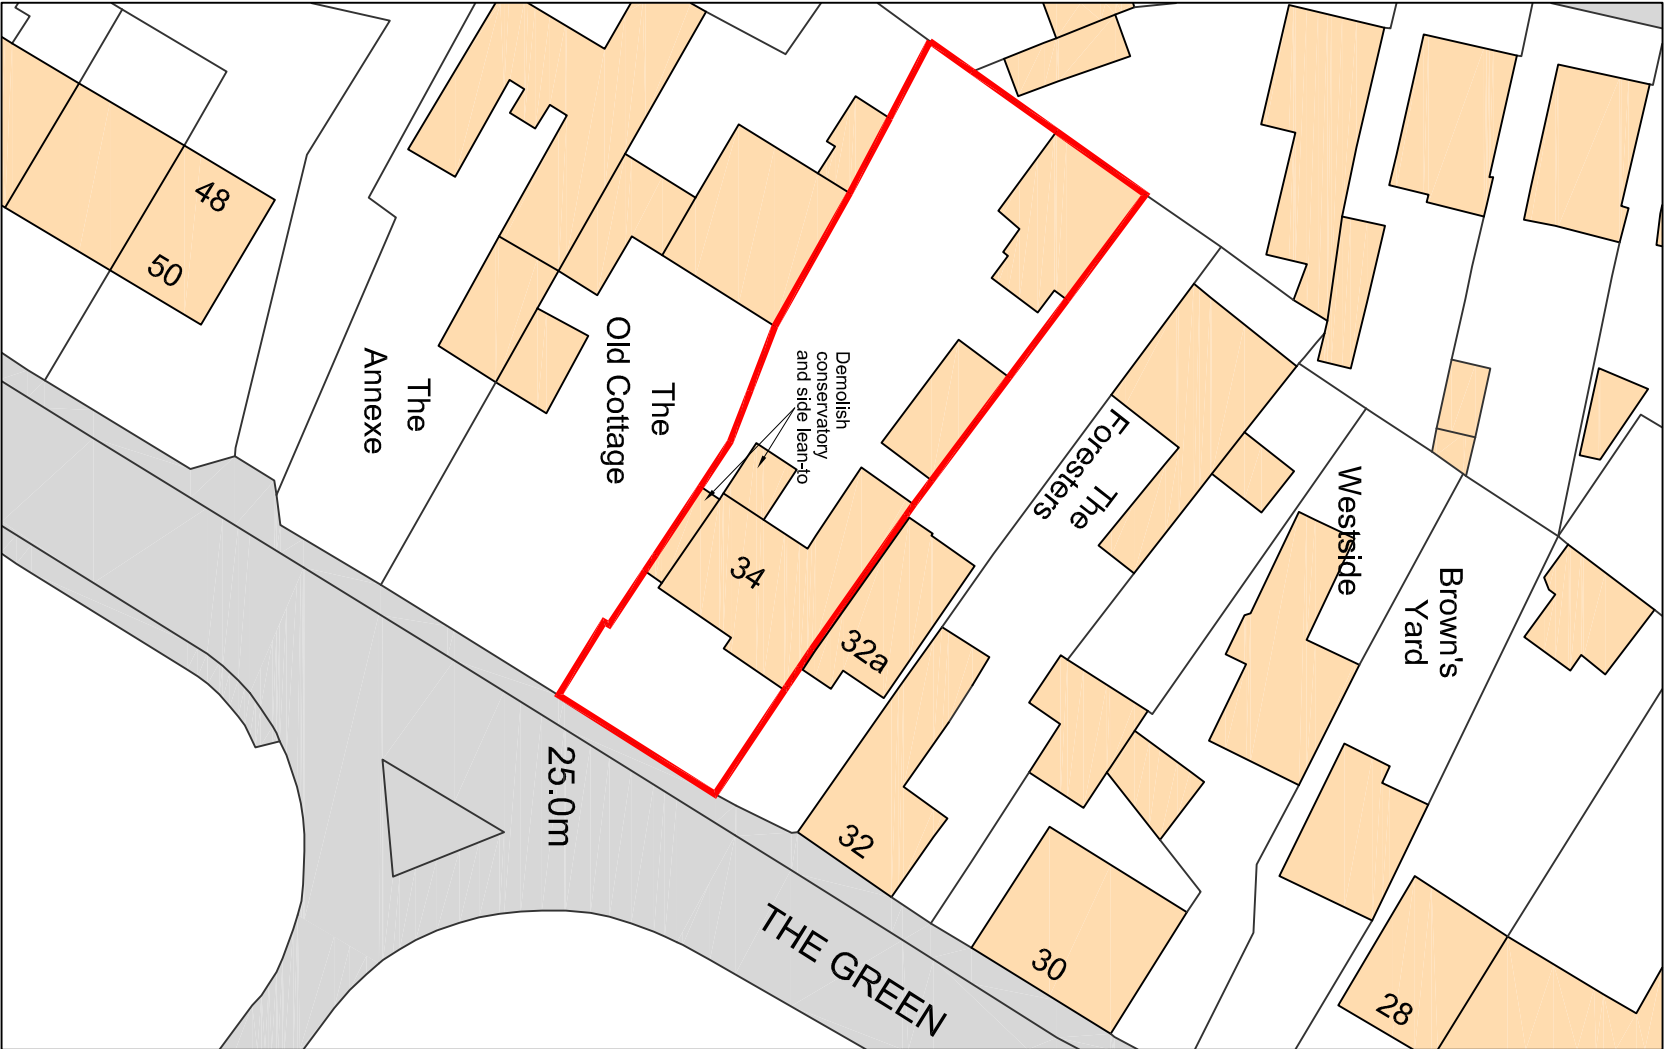

EXISTING SITE PLAN

Ordnance Survey, (c) Crown Copyright 2018. All rights reserved. Licence number 100022432

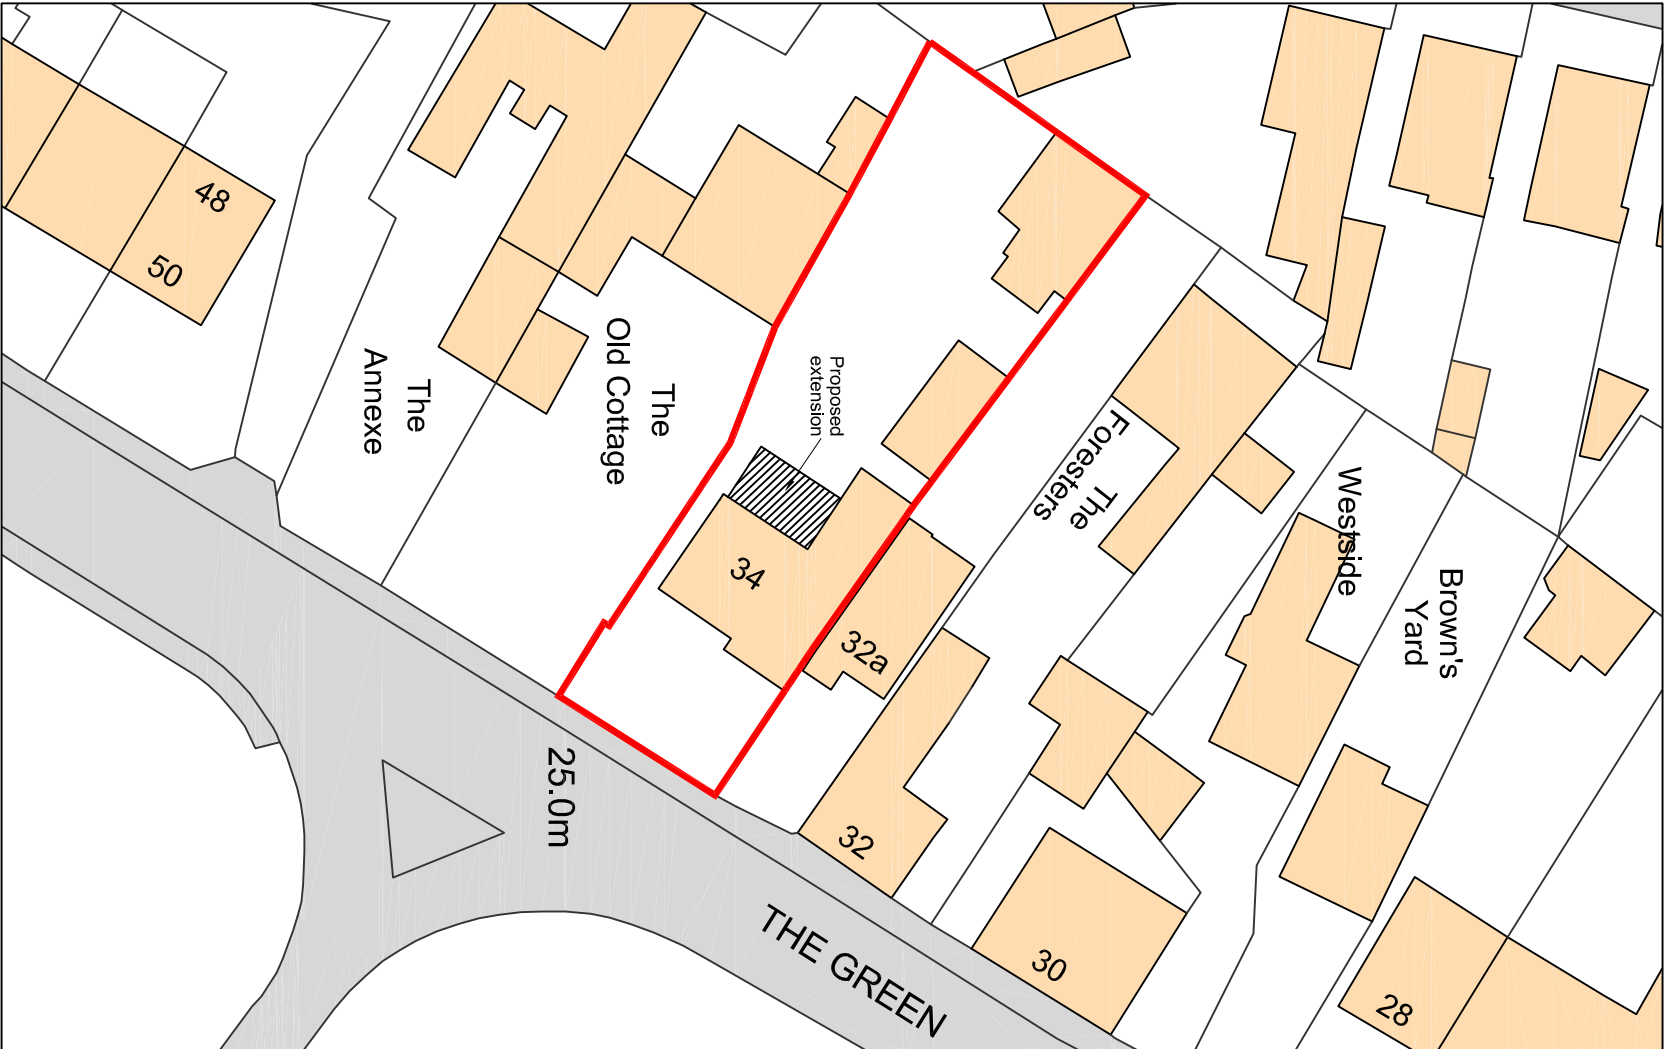

PROPOSED SITE PLAN

Rev	Revision notes	Initials	Date
-	-	-	-



GGC DESIGN LTD
CHARTERED ARCHITECT
Tel: 01895 610 932
Mob: 07976 732 636
g.g.callon11@btinternet.com

PROJECT
34 THE GREEN, WEST DRAYTON UB7 7PQ
REAR PART DOUBLE STOREY EXTENSION &
PART SINGLE STOREY EXTENSION

DESCRIPTION
EXISTING & PROPOSED SITE PLANS

SCALE	DRAWN BY	CHECKED BY	DATE
1:500 @ A3	EP	GC	05/07/18
DRAWING No.	REV.		
34 TG / P3 / 02	A		