


All work to comply with
current building regulations
and codes of practice

Do not scale from drawings
all dimensions to be checked
on site before the start of
any work


Proposed External Finish
Materials to Match Existing
External Finish Materials

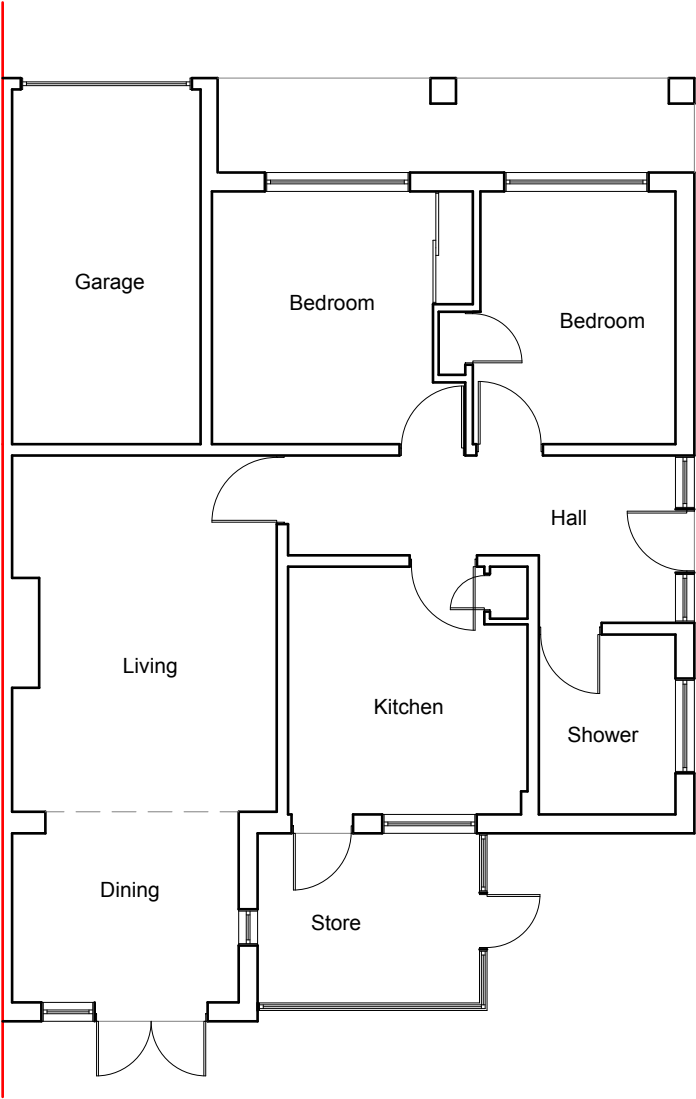

Existing Ground Floor Plan
Scale 1:100



Existing Front Elevation
Scale:1:100

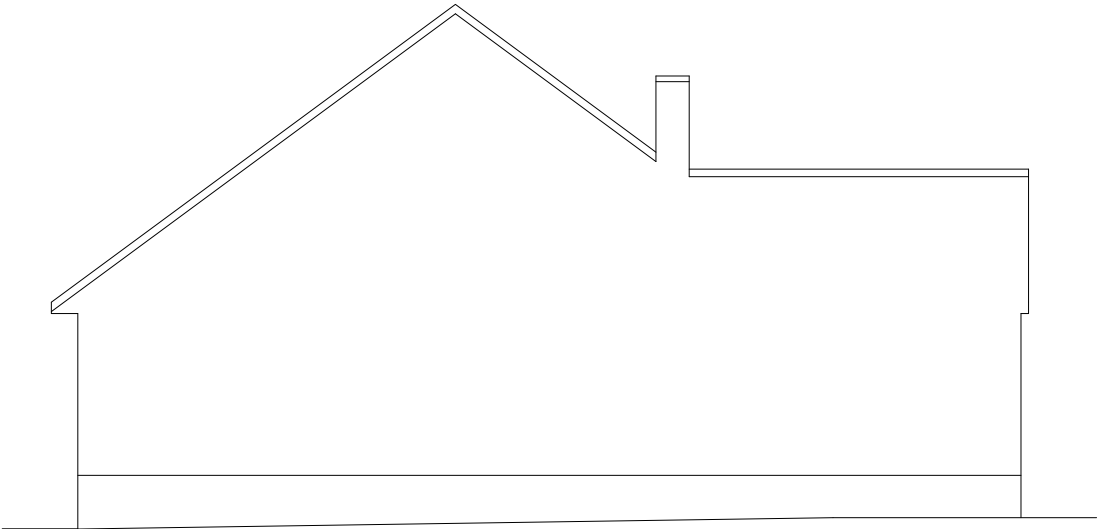


Existing Side Elevation
Scale:1:100




Existing Rear Elevation
Scale:1:100



Existing Side Elevation
Scale:1:100

 


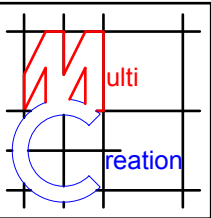	Project: 130 Fore Street Pinner HA5 2NH	Title: Existing Ground Floor Plan Existing Elevations	Scale: 1:100 @ A3
			Date: 06 . 2019
			Drawing No.: 3377 - 01/MT
			Revision
239 Western Road, Southall, Middx, UB2 5HS Tel: 020 8571 1369 info@multicreation.co.uk			


All work to comply with current building regulations and codes of practice


Do not scale from drawings
all dimensions to be checked on site before the start of any work


Proposed External Finish Materials to Match Existing External Finish Materials

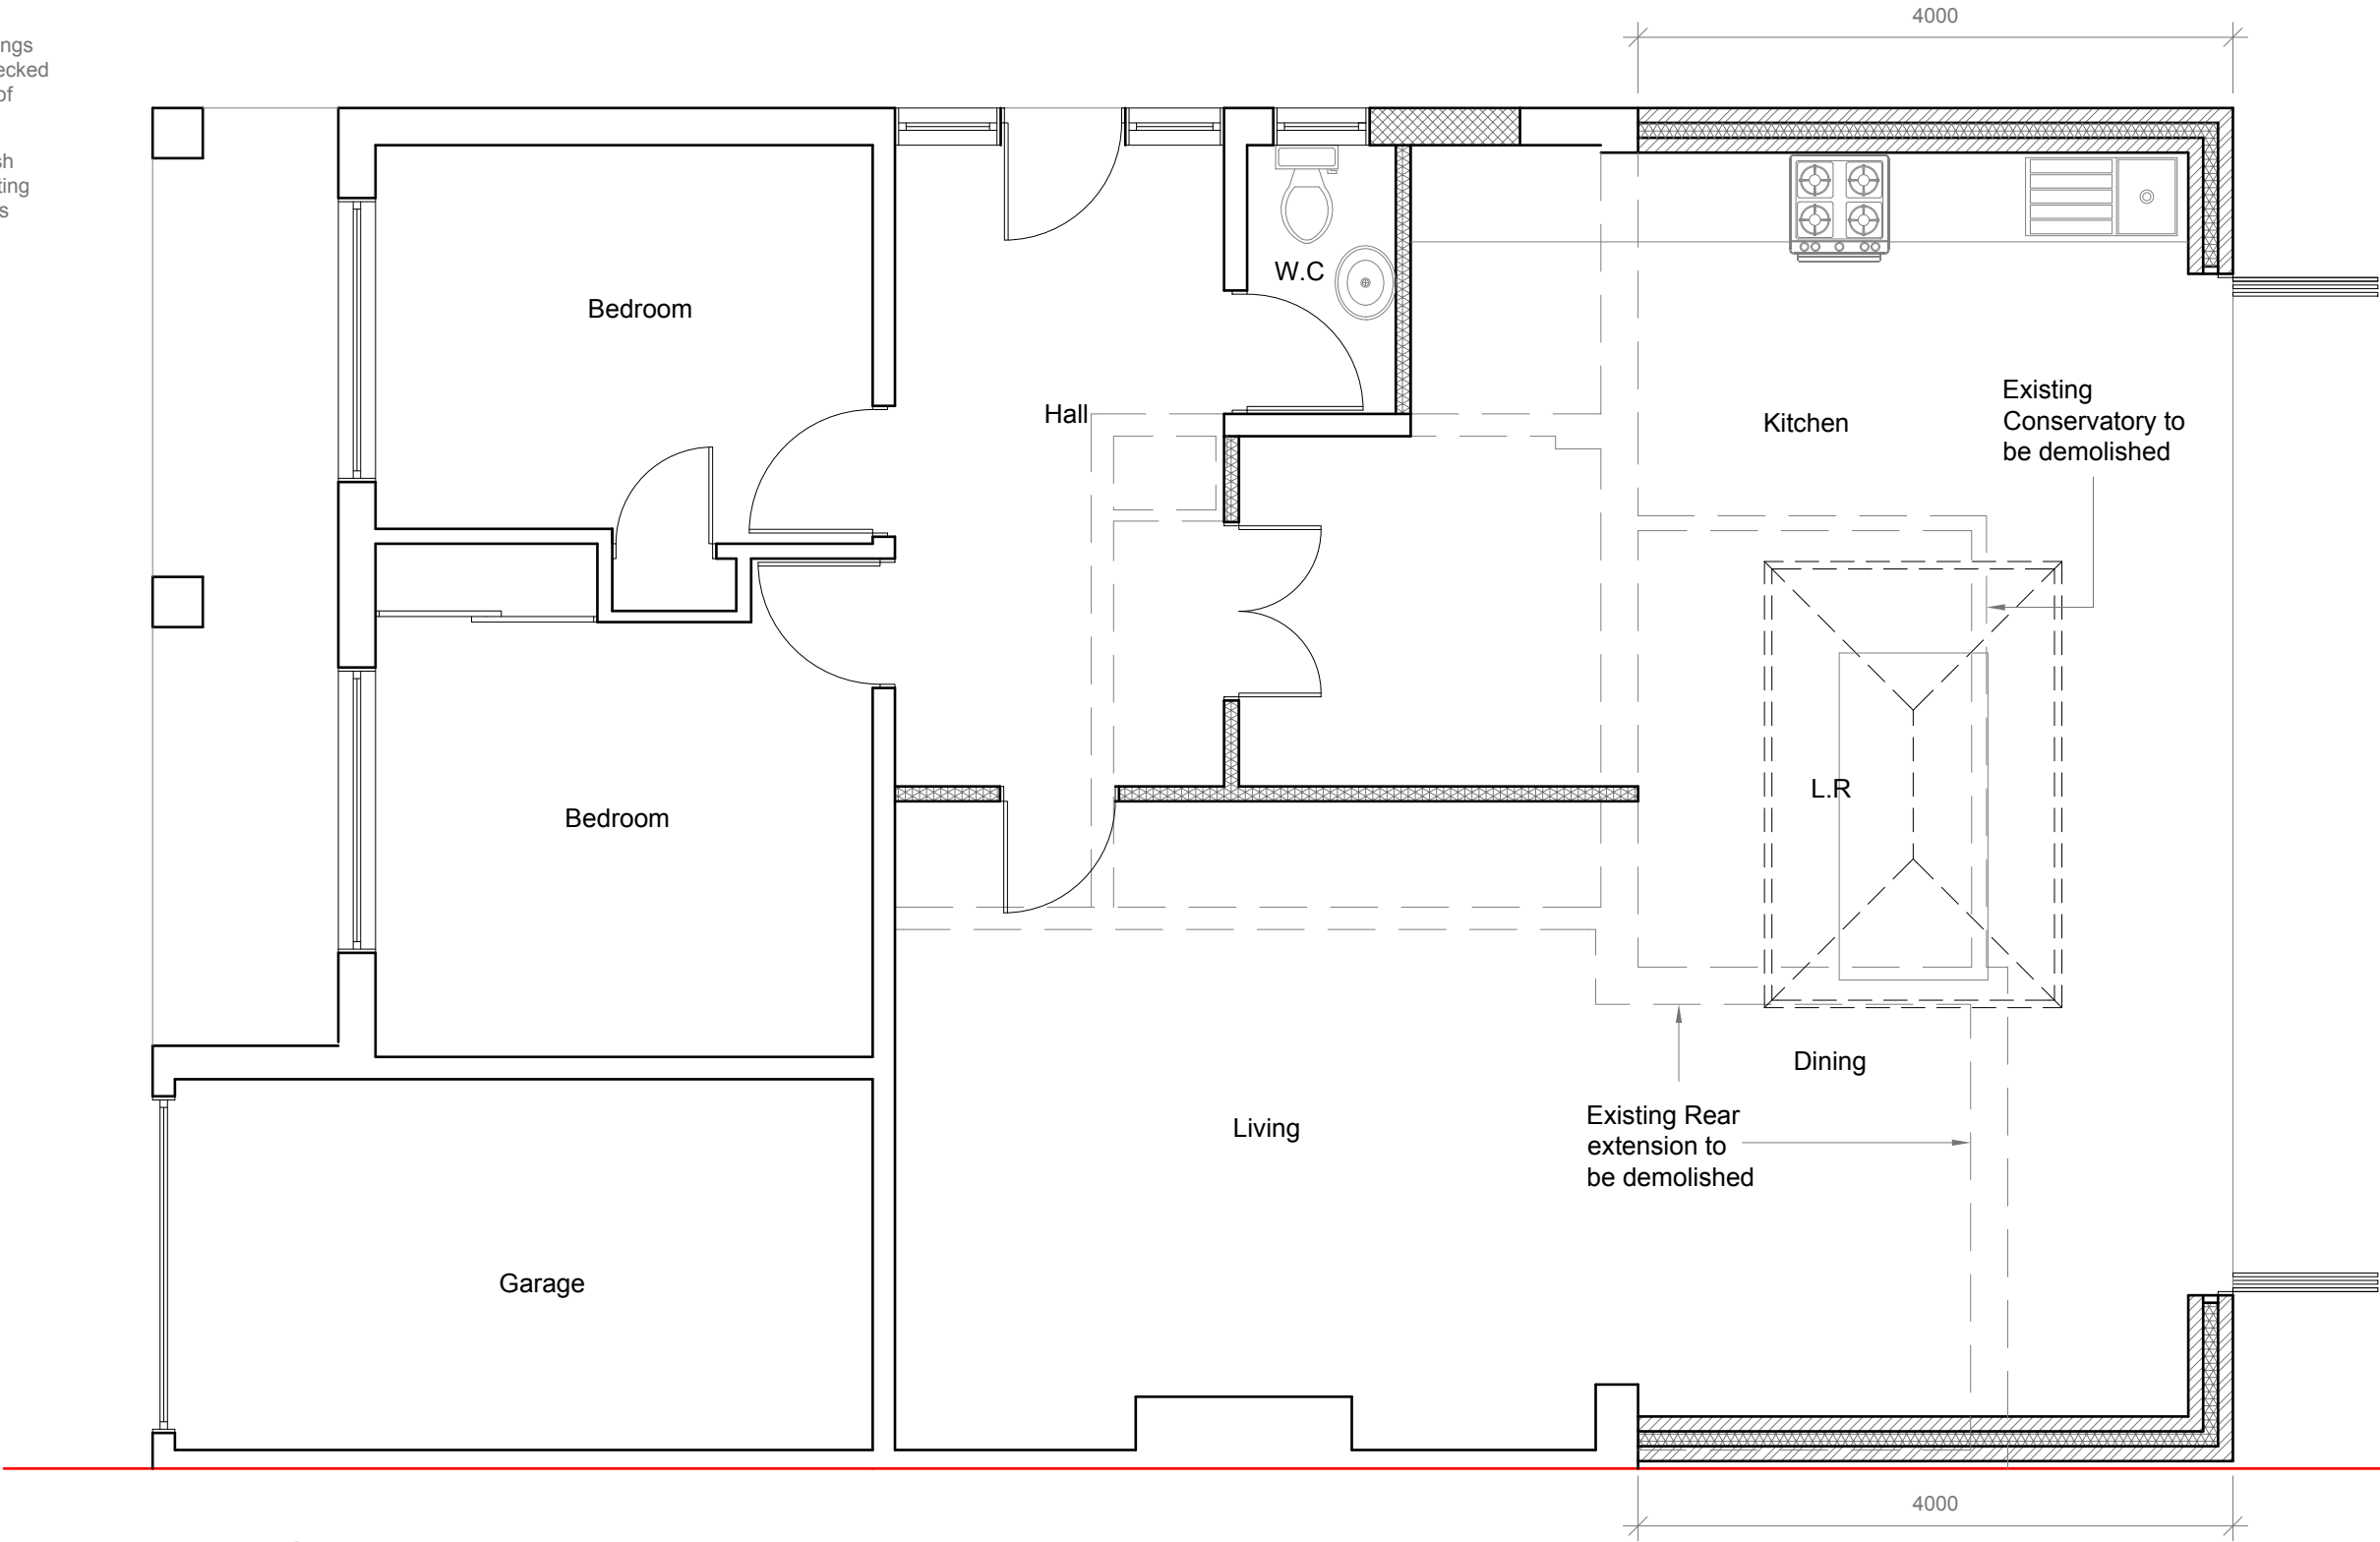

Proposed Ground Floor Plan
Scale 1:50

 

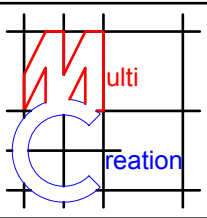	Project:	Title:	Scale: 1:50 @ A3
	130 Fore Street	Proposed Ground	Date: 06 . 2019
	Pinner	Floor Plan	Drawing No.: 3377 - 02/MT
	HA5 2NH		Revision
239 Western Road, Southall, Middx, UB2 5HS Tel: 020 8571 1369 info@multicreation.co.uk			

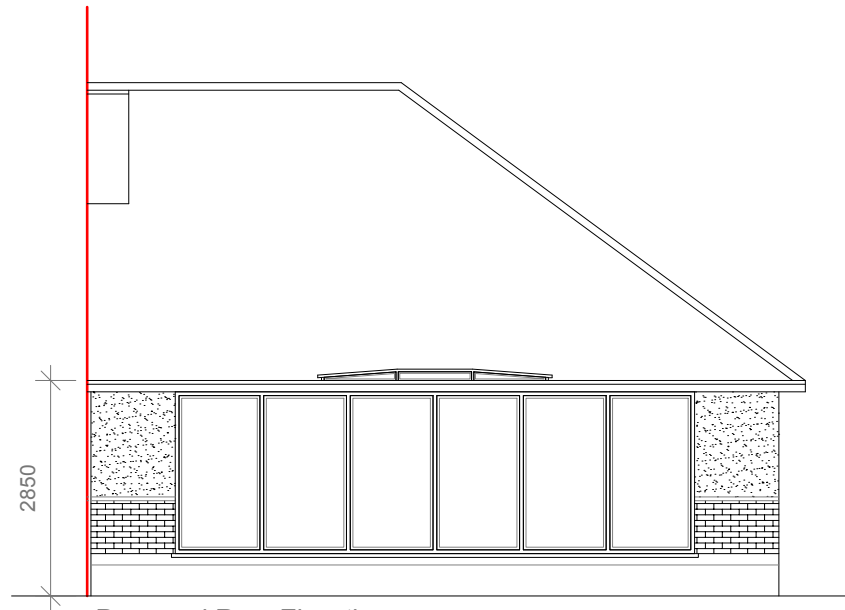

Proposed Rear Elevation
Scale:1:100




Proposed Side Elevation
Scale:1:100

All work to comply with
current building regulations
and codes of practice


Do not scale from drawings
all dimensions to be checked
on site before the start of
any work

Proposed External Finish
Materials to Match Existing
External Finish Materials

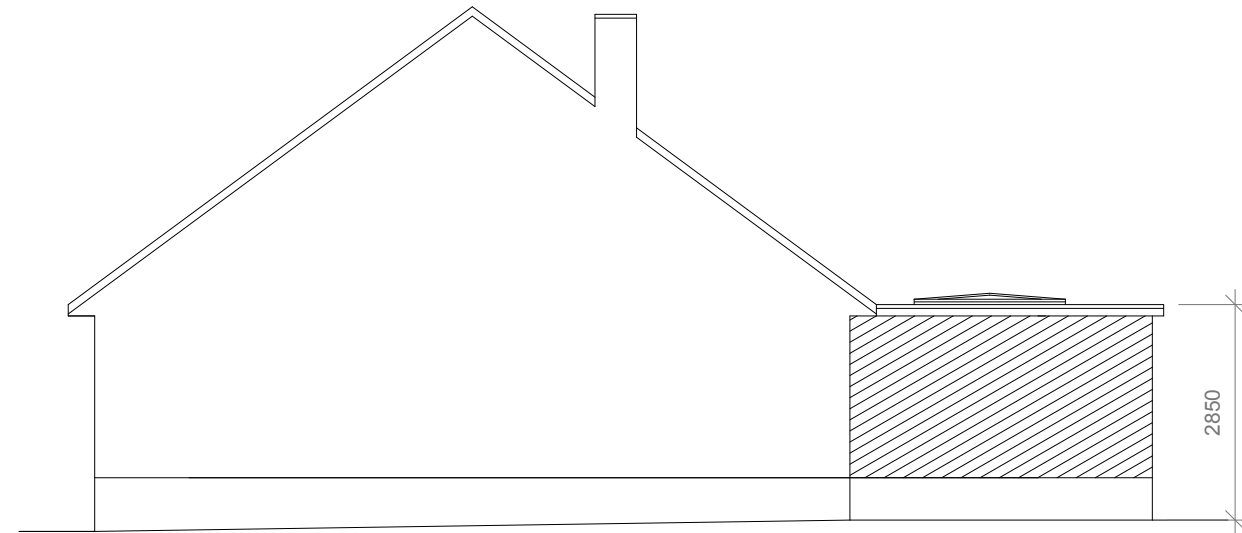

Proposed Side Elevation
Scale:1:100


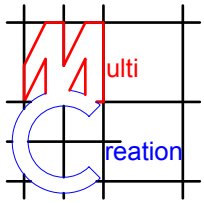


	Project:	Title:	Scale: 1:100 @ A3
	130 Fore Street	Proposed Elevations	Date: 06 . 2019
	Pinner		Drawing No.: 3377 - 03/MT
	HA5 2NH		Revision
239 Western Road, Southall, Middx, UB2 5HS Tel: 020 8571 1369 info@multicreation.co.uk			





Location Plan


Scale: 1:1250

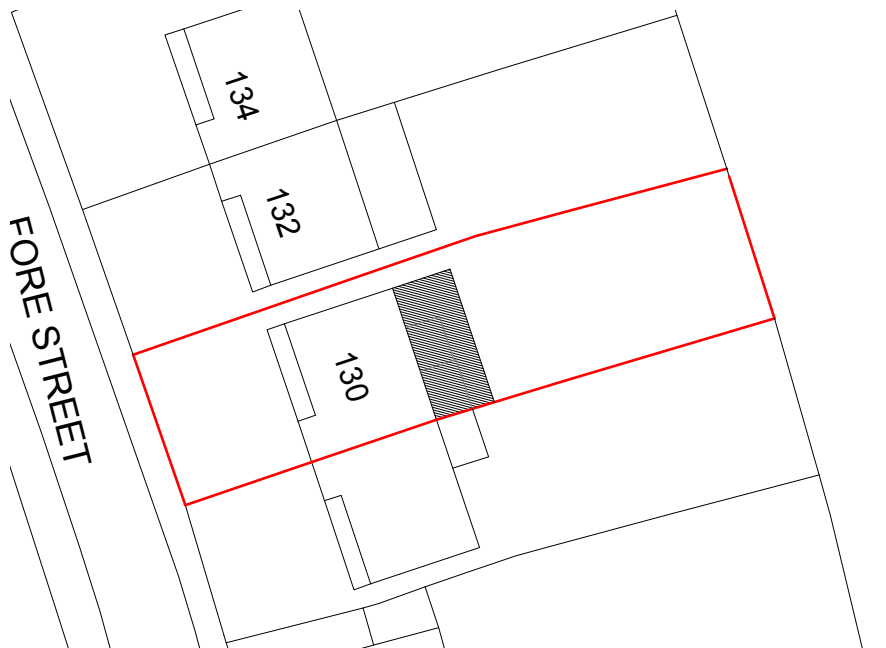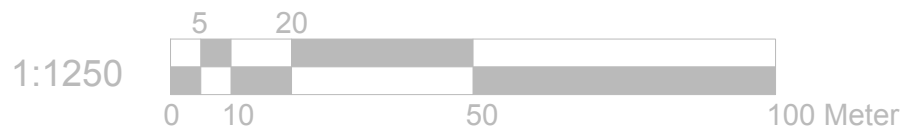

Block Plan

Scale: 1:500

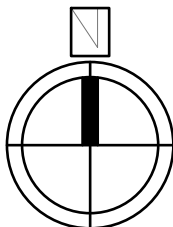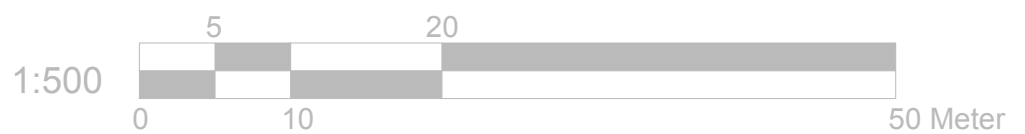

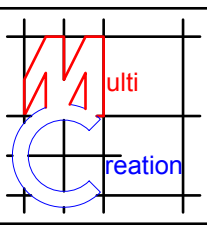	Project:	Title:	Scale: 1:1250/500@A4
	130 Fore Street	Location Plan	Date: 06 . 2019
	Pinner	Block Plan	Drawing No.: 3377 - 04/MT
	HA5 2NH		Revision
239 Western Road, Southall, Middx, UB2 5HS Tel: 020 8571 1369 info@multicreation.co.uk			