
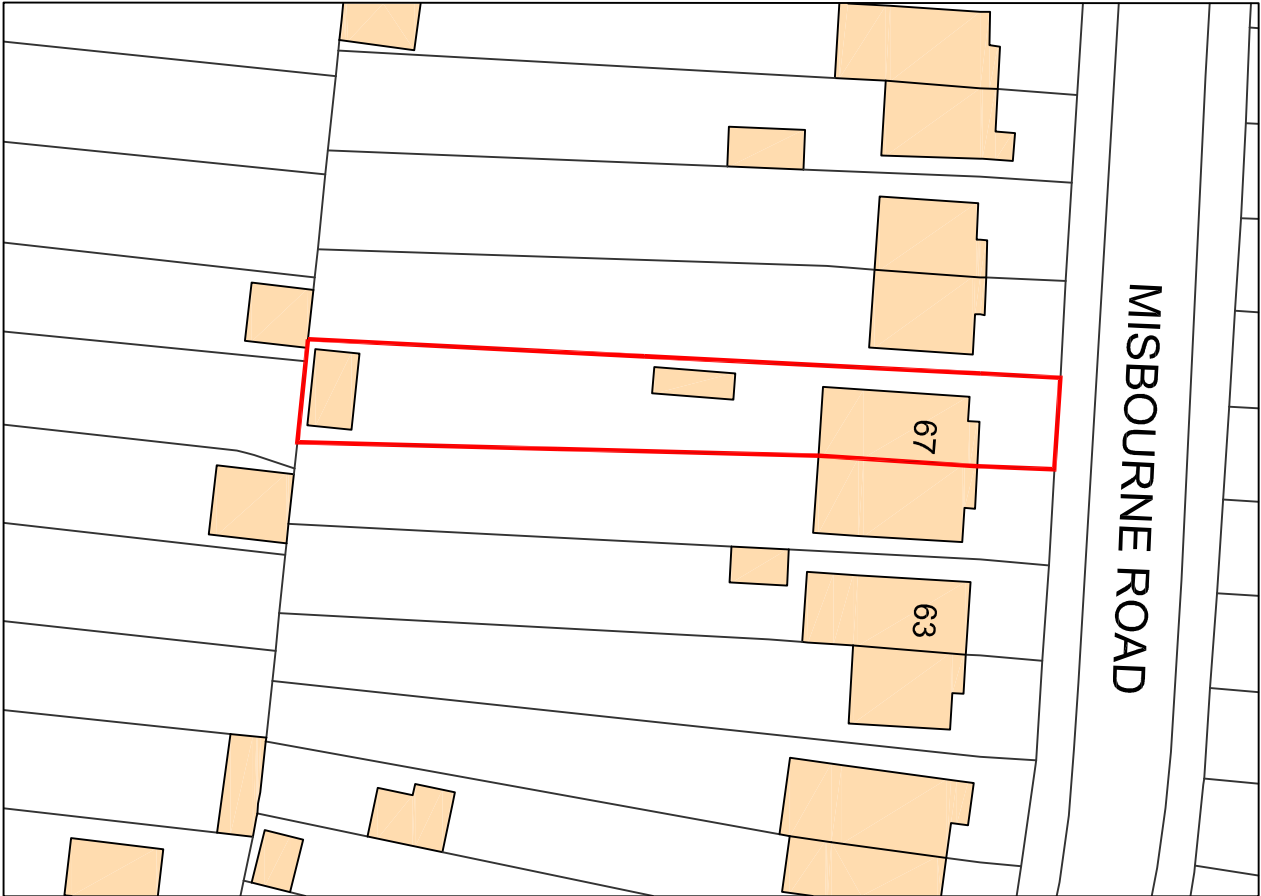



NOTES

The Contractor must verify all dimensions at the site before setting out. Any discrepancies between the drawings and the site conditions must be reported to the Contract Administrator before proceeding.

DO NOT SCALE FROM THIS DRAWING

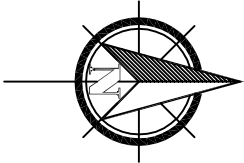

EXISTING SITE PLAN

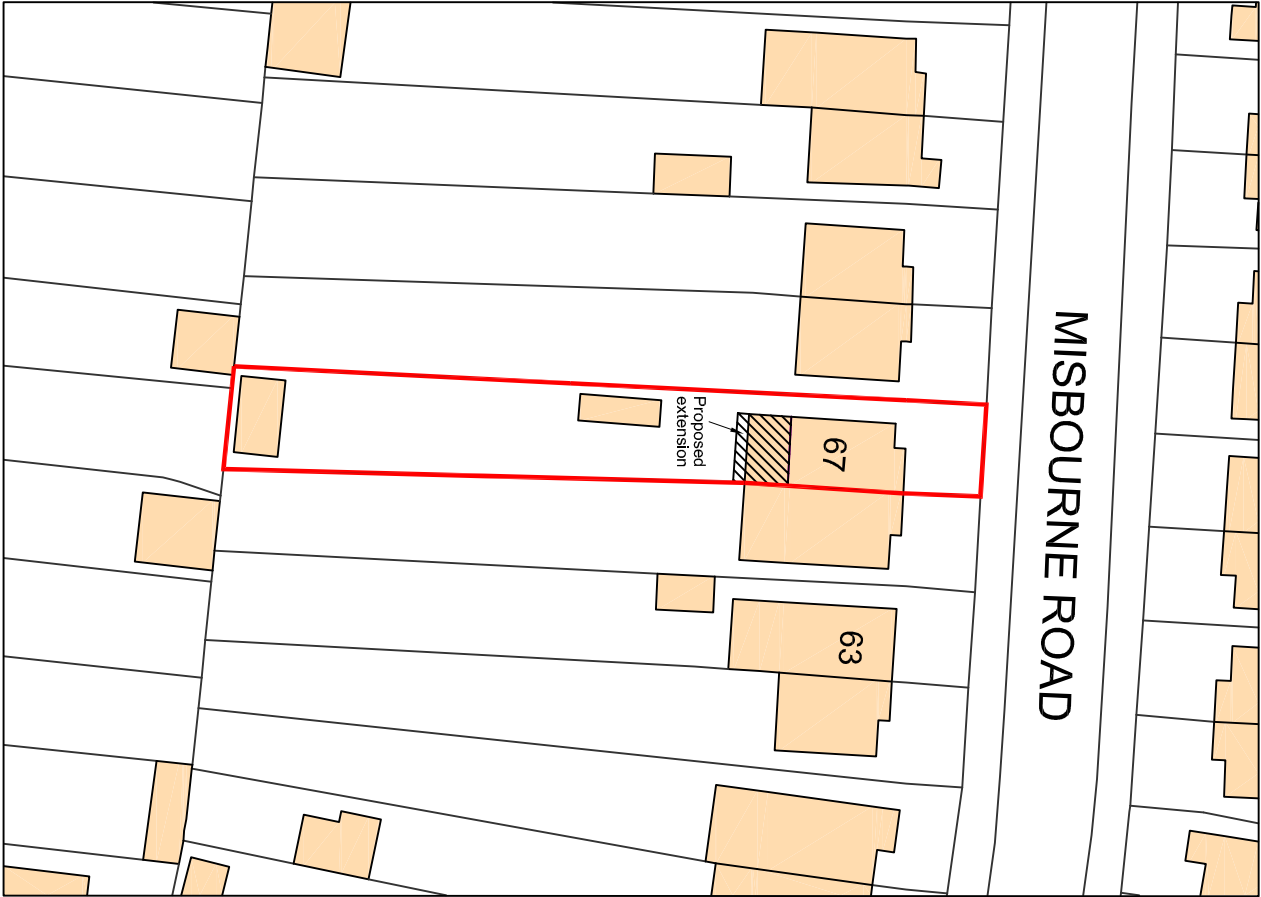

PROPOSED SITE PLAN

-	-	-	-
Rev	Revision notes	Initials	Date



GGC DESIGN LTD
CHARTERED ARCHITECT
Tel: 01895 251323
Mob: 07976 732636
g.g.callon11@btinternet.com

PROJECT
67 MISBOURNE ROAD, HILLINGDON UB10 0HW
REAR EXTENSION

DESCRIPTION
EXISTING & PROPOSED SITE PLANS

SCALE 1:500 @ A3	DRAWN BY JT	CHECKED BY GC	DATE 27/08/19
---------------------	----------------	------------------	------------------

DRAWING No. 67 MR / P / 02	REV.
-------------------------------	------