


NOTES


The Contractor must verify all dimensions at the site before setting out, commencing work, or making any shop drawings. Any discrepancies must be reported to the Contract Administrator / Architect before proceeding.

This drawing to be used for estimating purposes only. The Contractor must not use this drawing for construction until the structural design has been carried out and confirmation given by Building Control that the design is acceptable. Architect's drawings to be used in conjunction with the structural drawings.


DO NOT SCALE FROM THIS DRAWING.

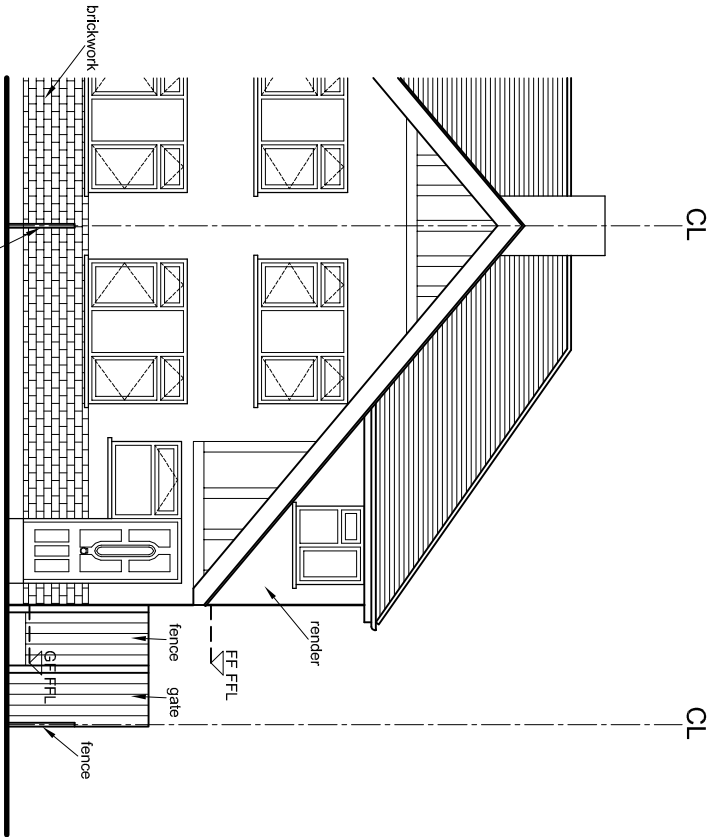


PROPOSED FRONT ELEVATION

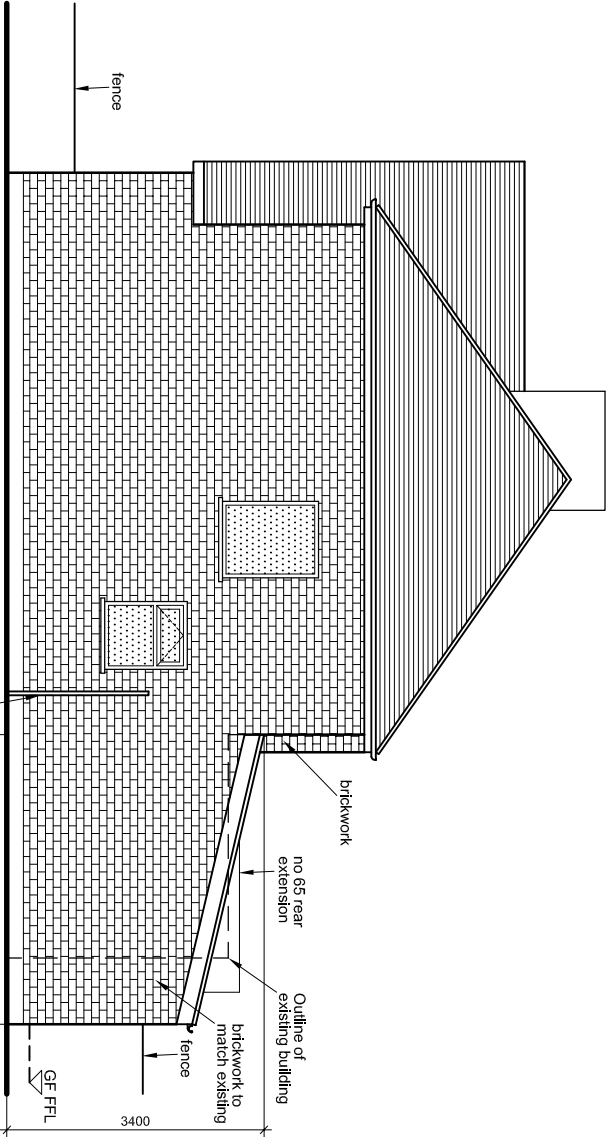

PROPOSED SIDE ELEVATION

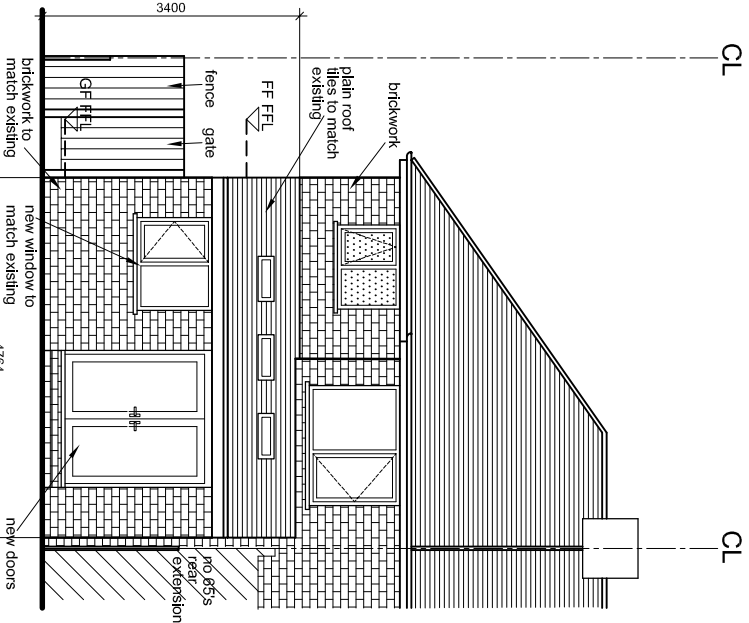

PROPOSED REAR ELEVATION

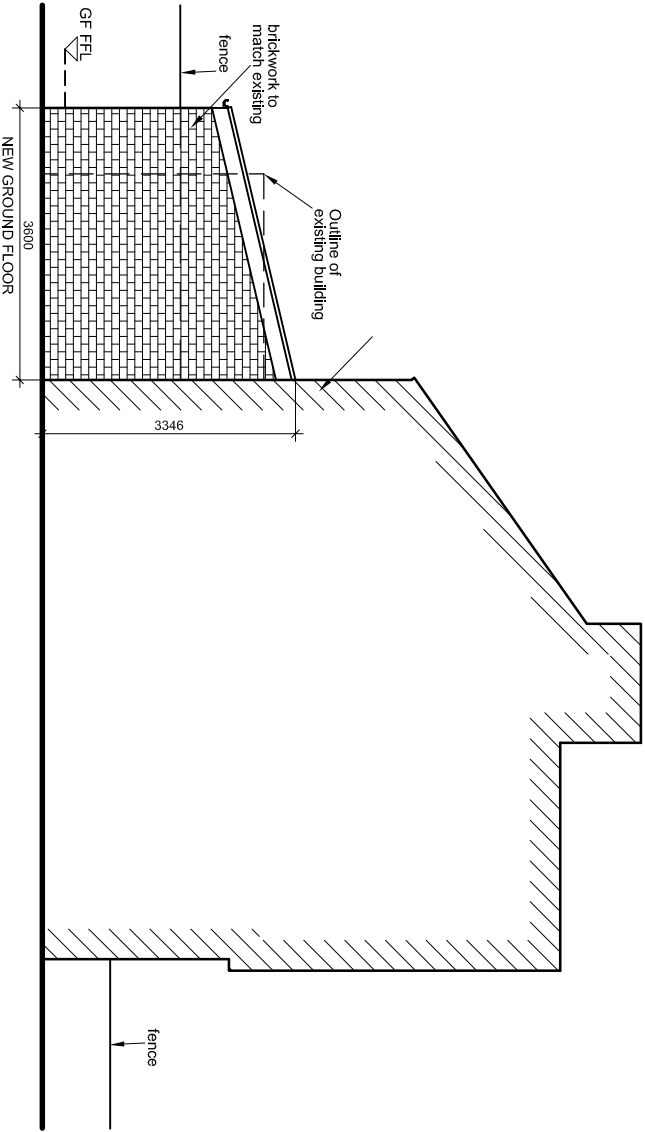

PROPOSED REAR ELEVATION

Rev	Revision notes	Initials	Date
-	-	-	-
 GDC DESIGN LTD CHARTERED ARCHITECT Tel: 01895 810 932 Mob: 07976 732 636 g.g.callon11@btinternet.com PROJECT 67 MISBOURNE ROAD, HILLINGDON UB10 0HW REAR EXTENSION			
PROPOSED ELEVATIONS			
SCALE 1:100 @ A3	DRAWN BY JT	CHECKED BY GC	DATE 27/08/19
DRAWING No.	REV.		
67 MR / P / 06			