




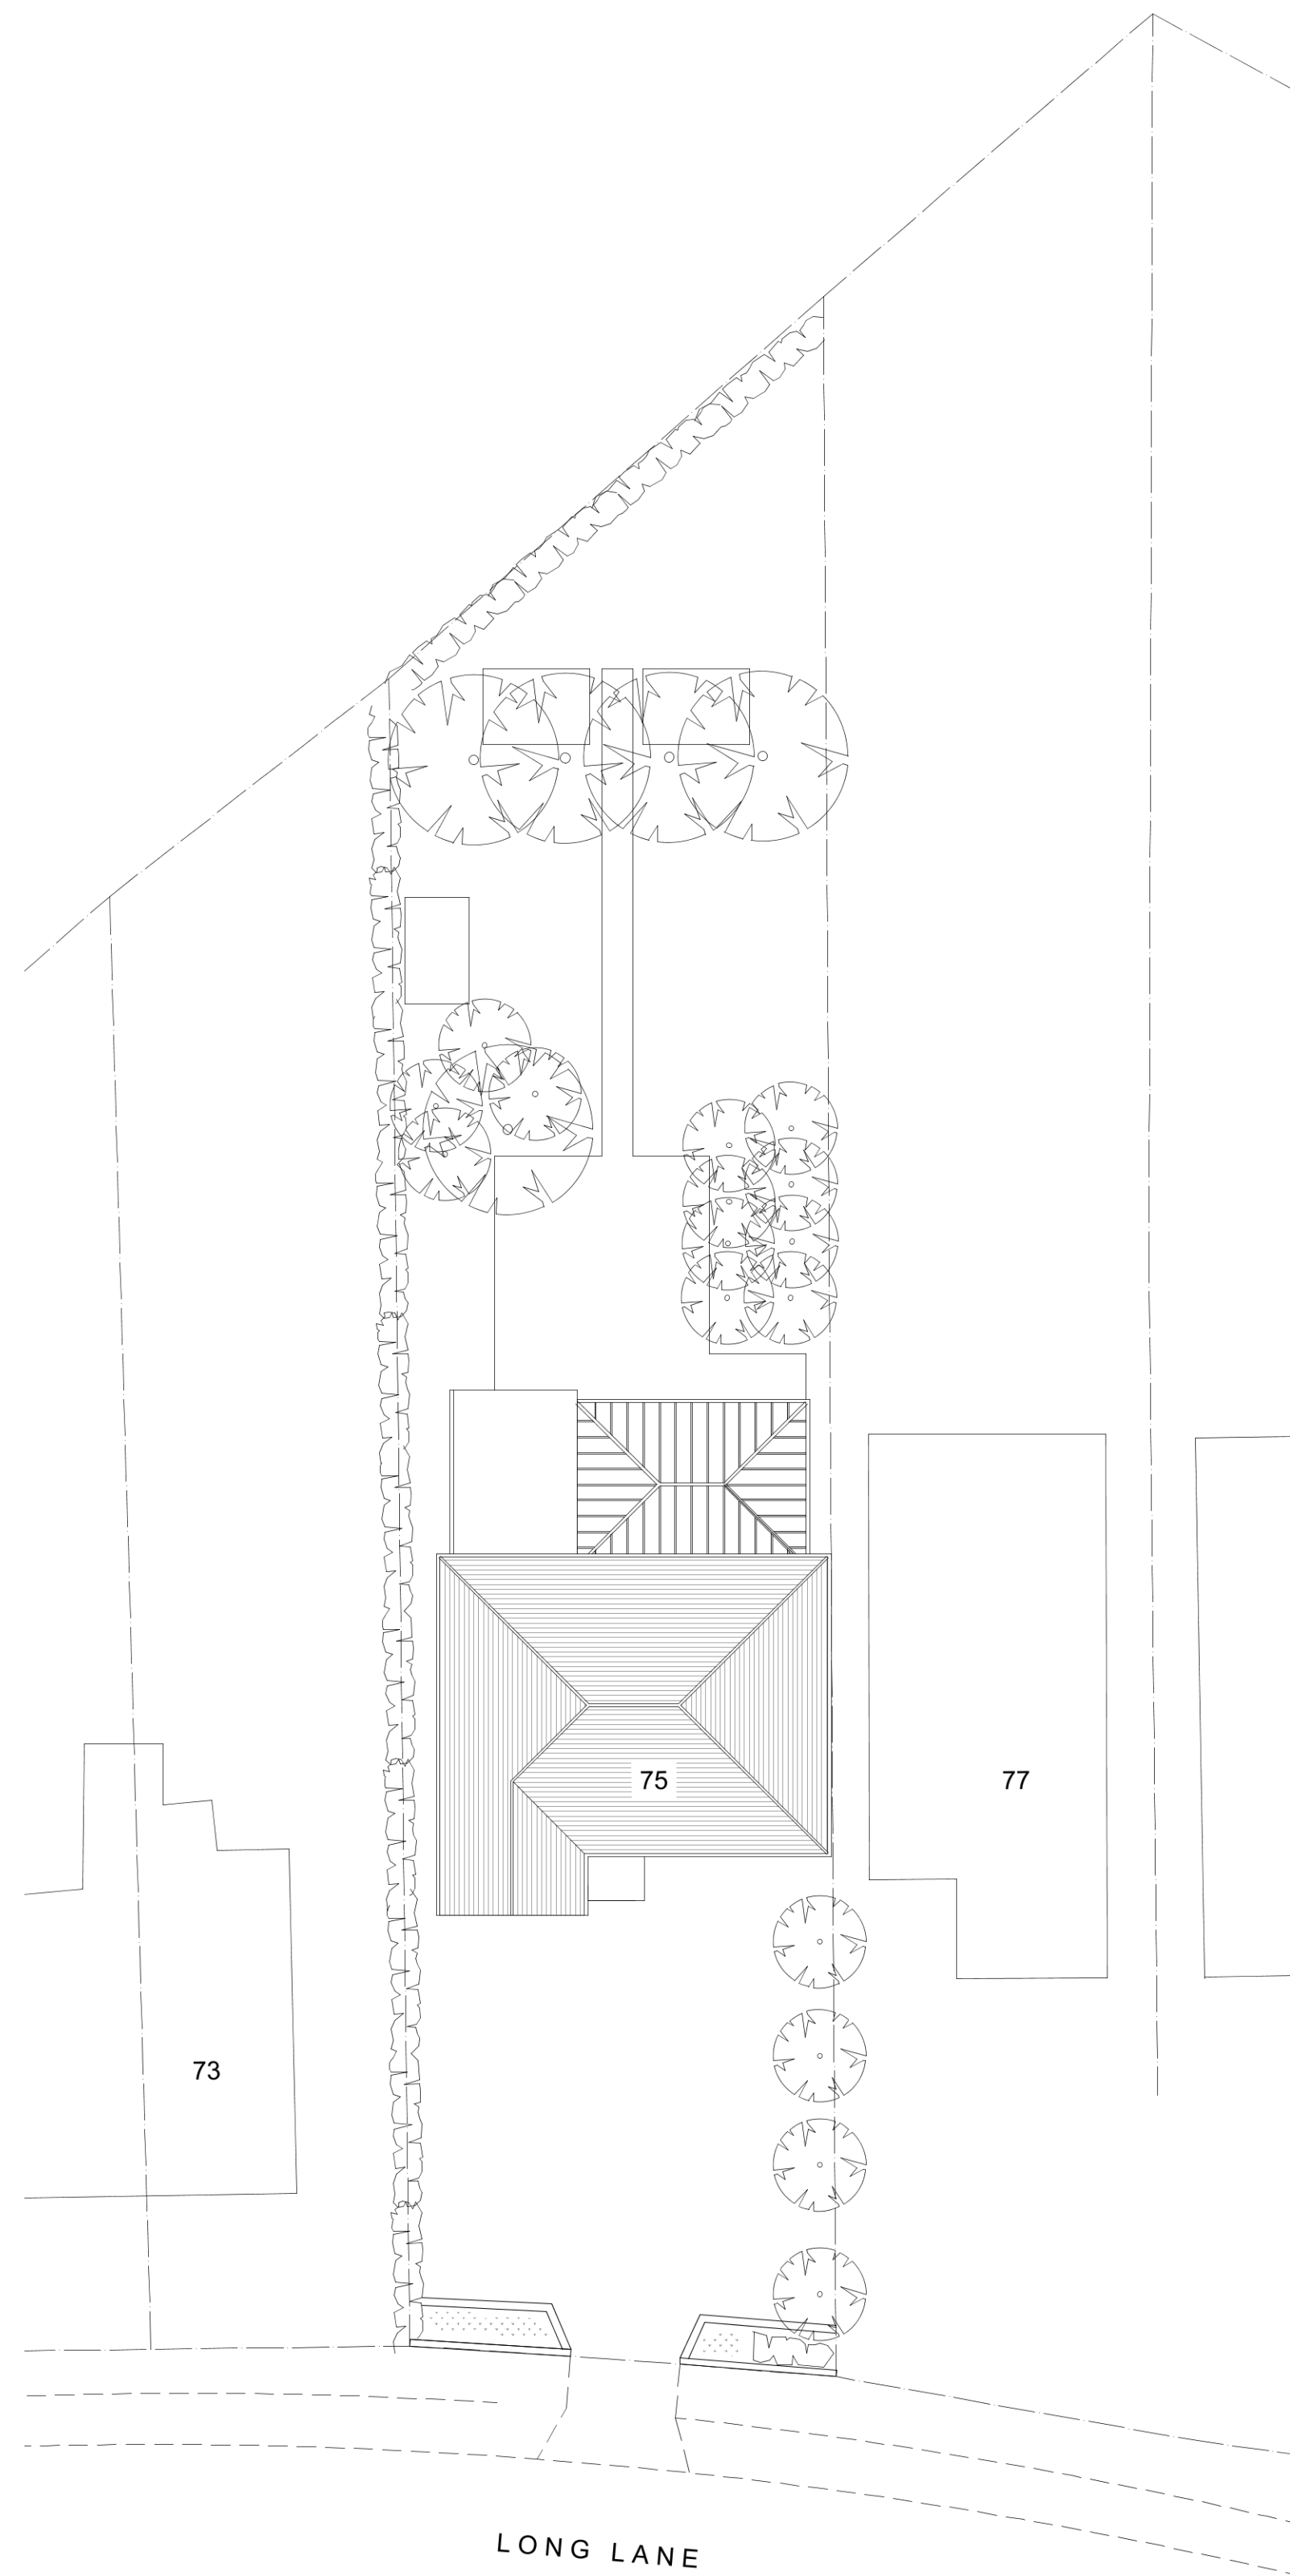

EXISTING SITE PLAN 1:200
SITE PLAN 1:200

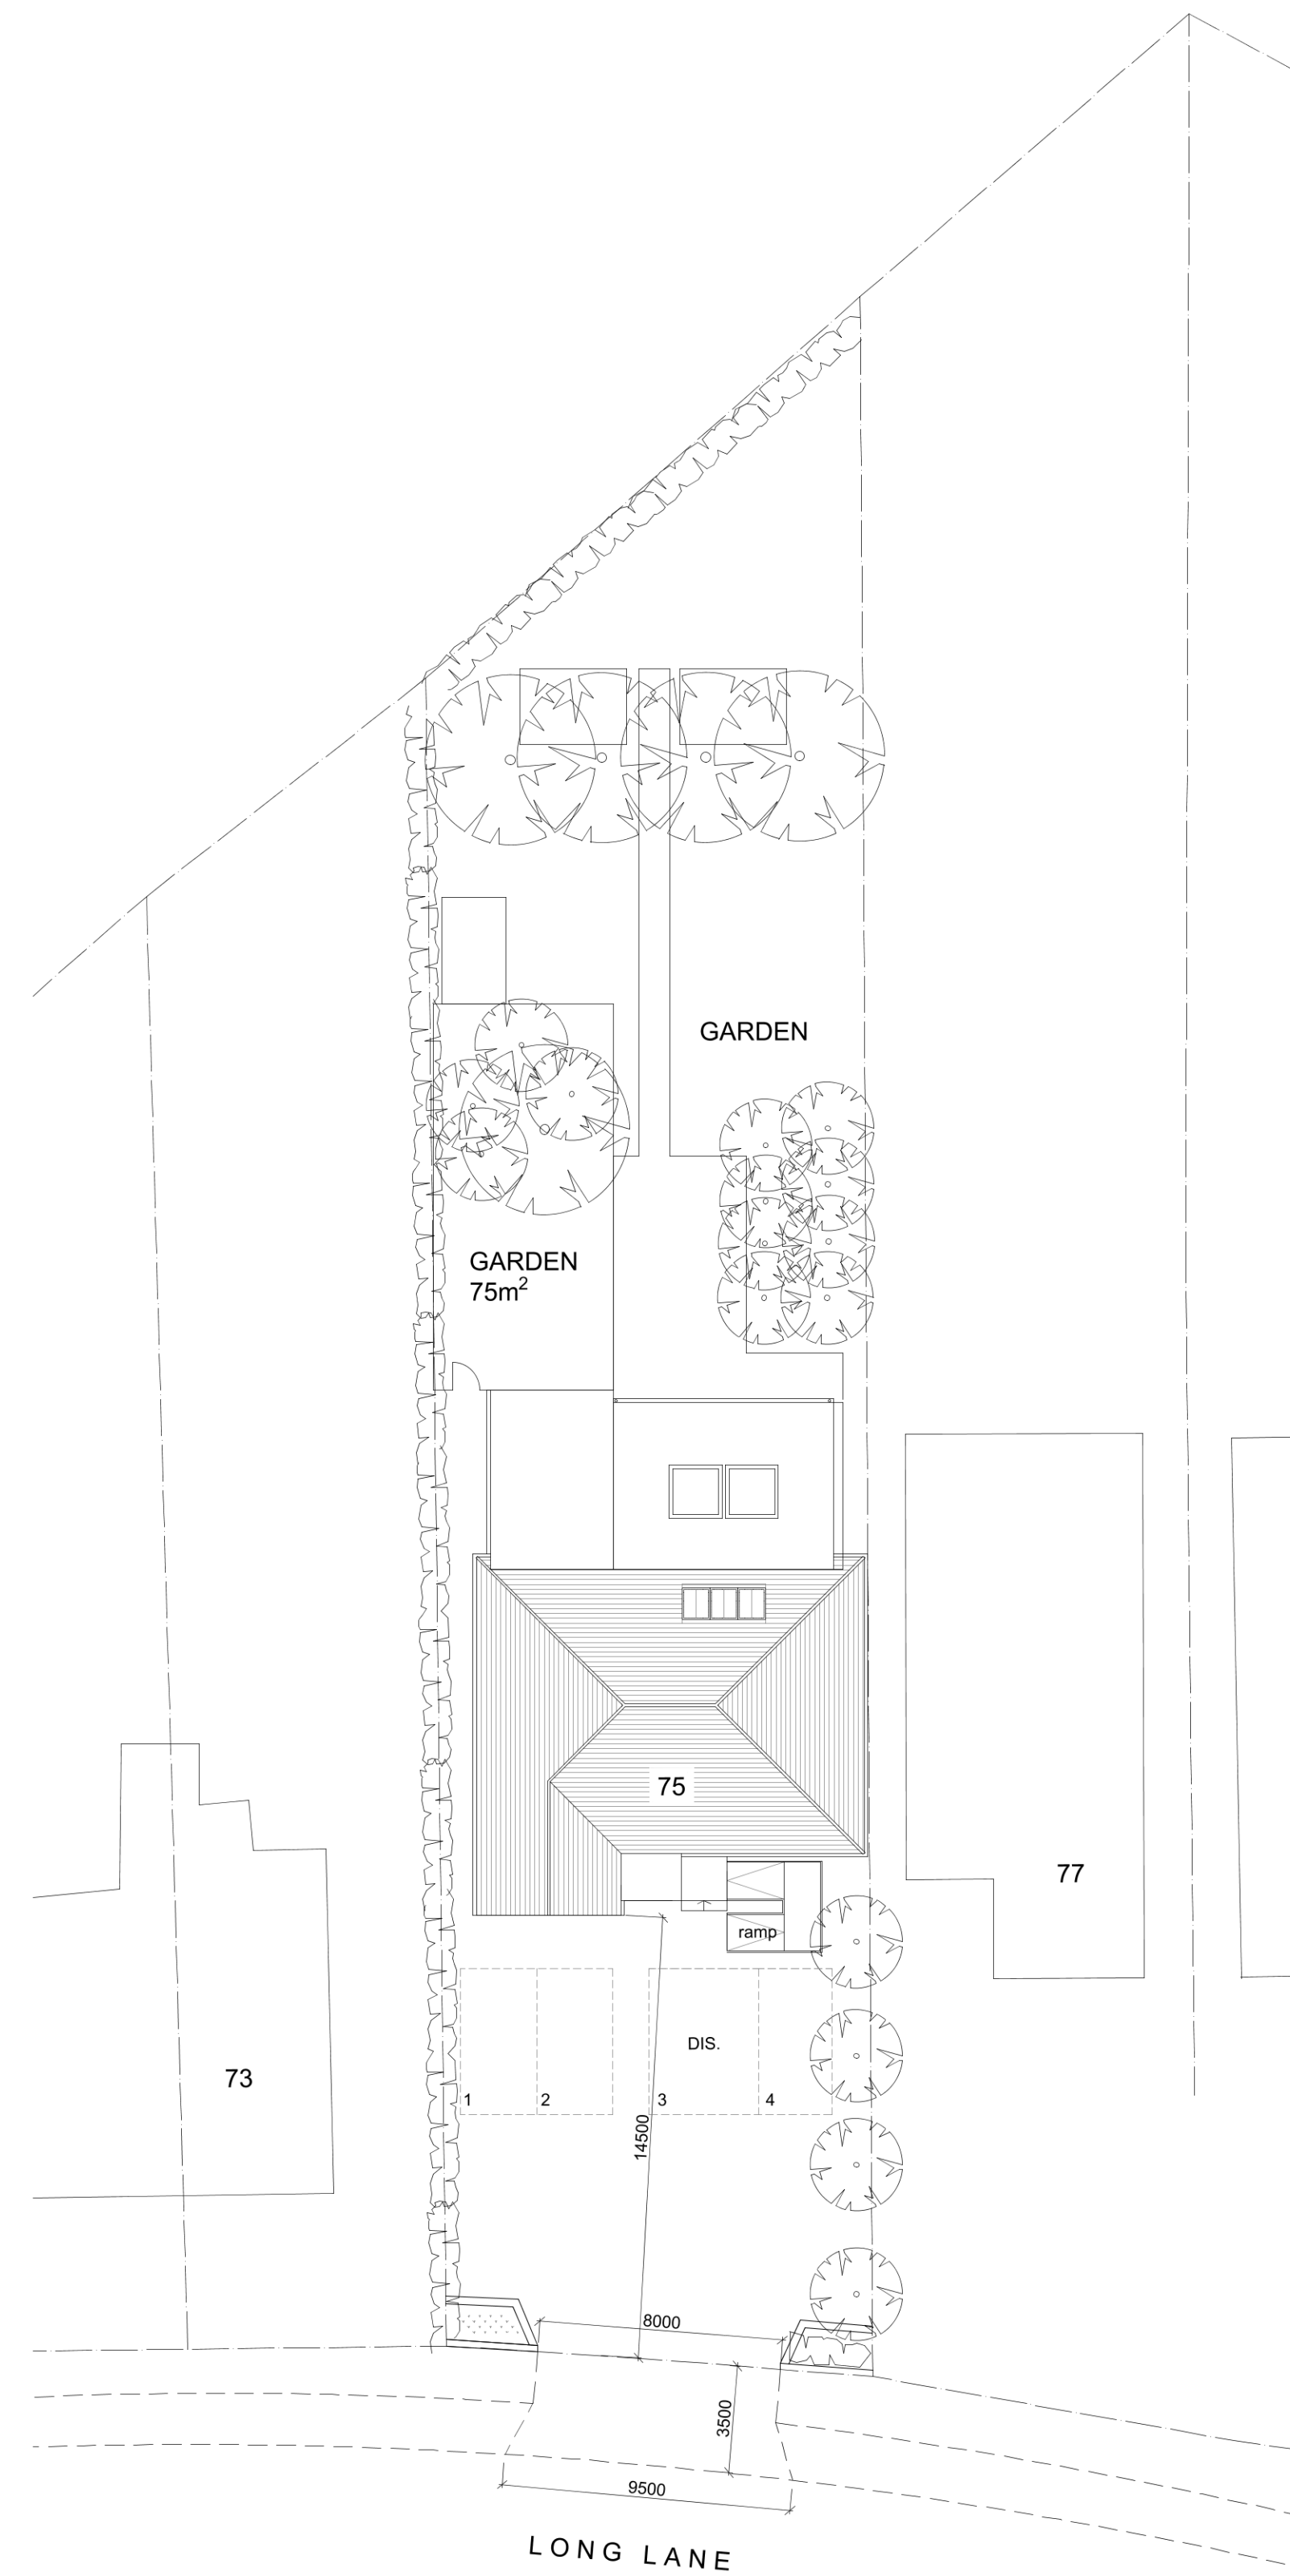

PROPOSED SITE PLAN 1:200

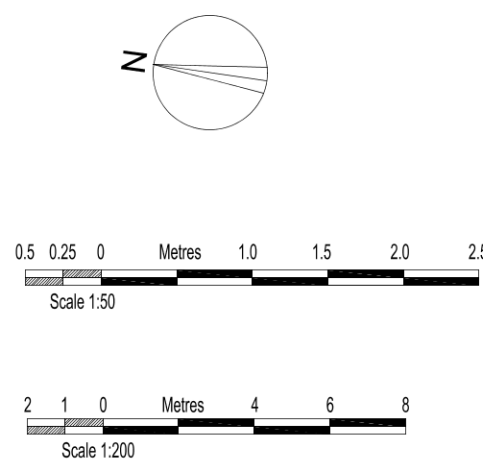

AMENDMENTS	DATE	REV.
COPYRIGHT RESERVED		
ALL SCALED DIMENSIONS MUST BE VERIFIED ON SITE		

JOB
DAY CENTRE AND DWELLING
75 LONG LANE
ICKENHAM
UB10 8QS
CLIENT
WOODLANDS DAY CARE
DRAWING
SITE PLANS

DALE VENN ARCHITECTS
Architects, Planners & Surveyors
HIGH HOUSE, HARLINGTON ROAD,
HILLINGDON, MIDDLESEX 01895-237345

SCALE AS SHOWN @ A1	DRAWING No.	REV.
DATE FEB '20	4977-9	
DRAWN LK		
CHECKED DV		