



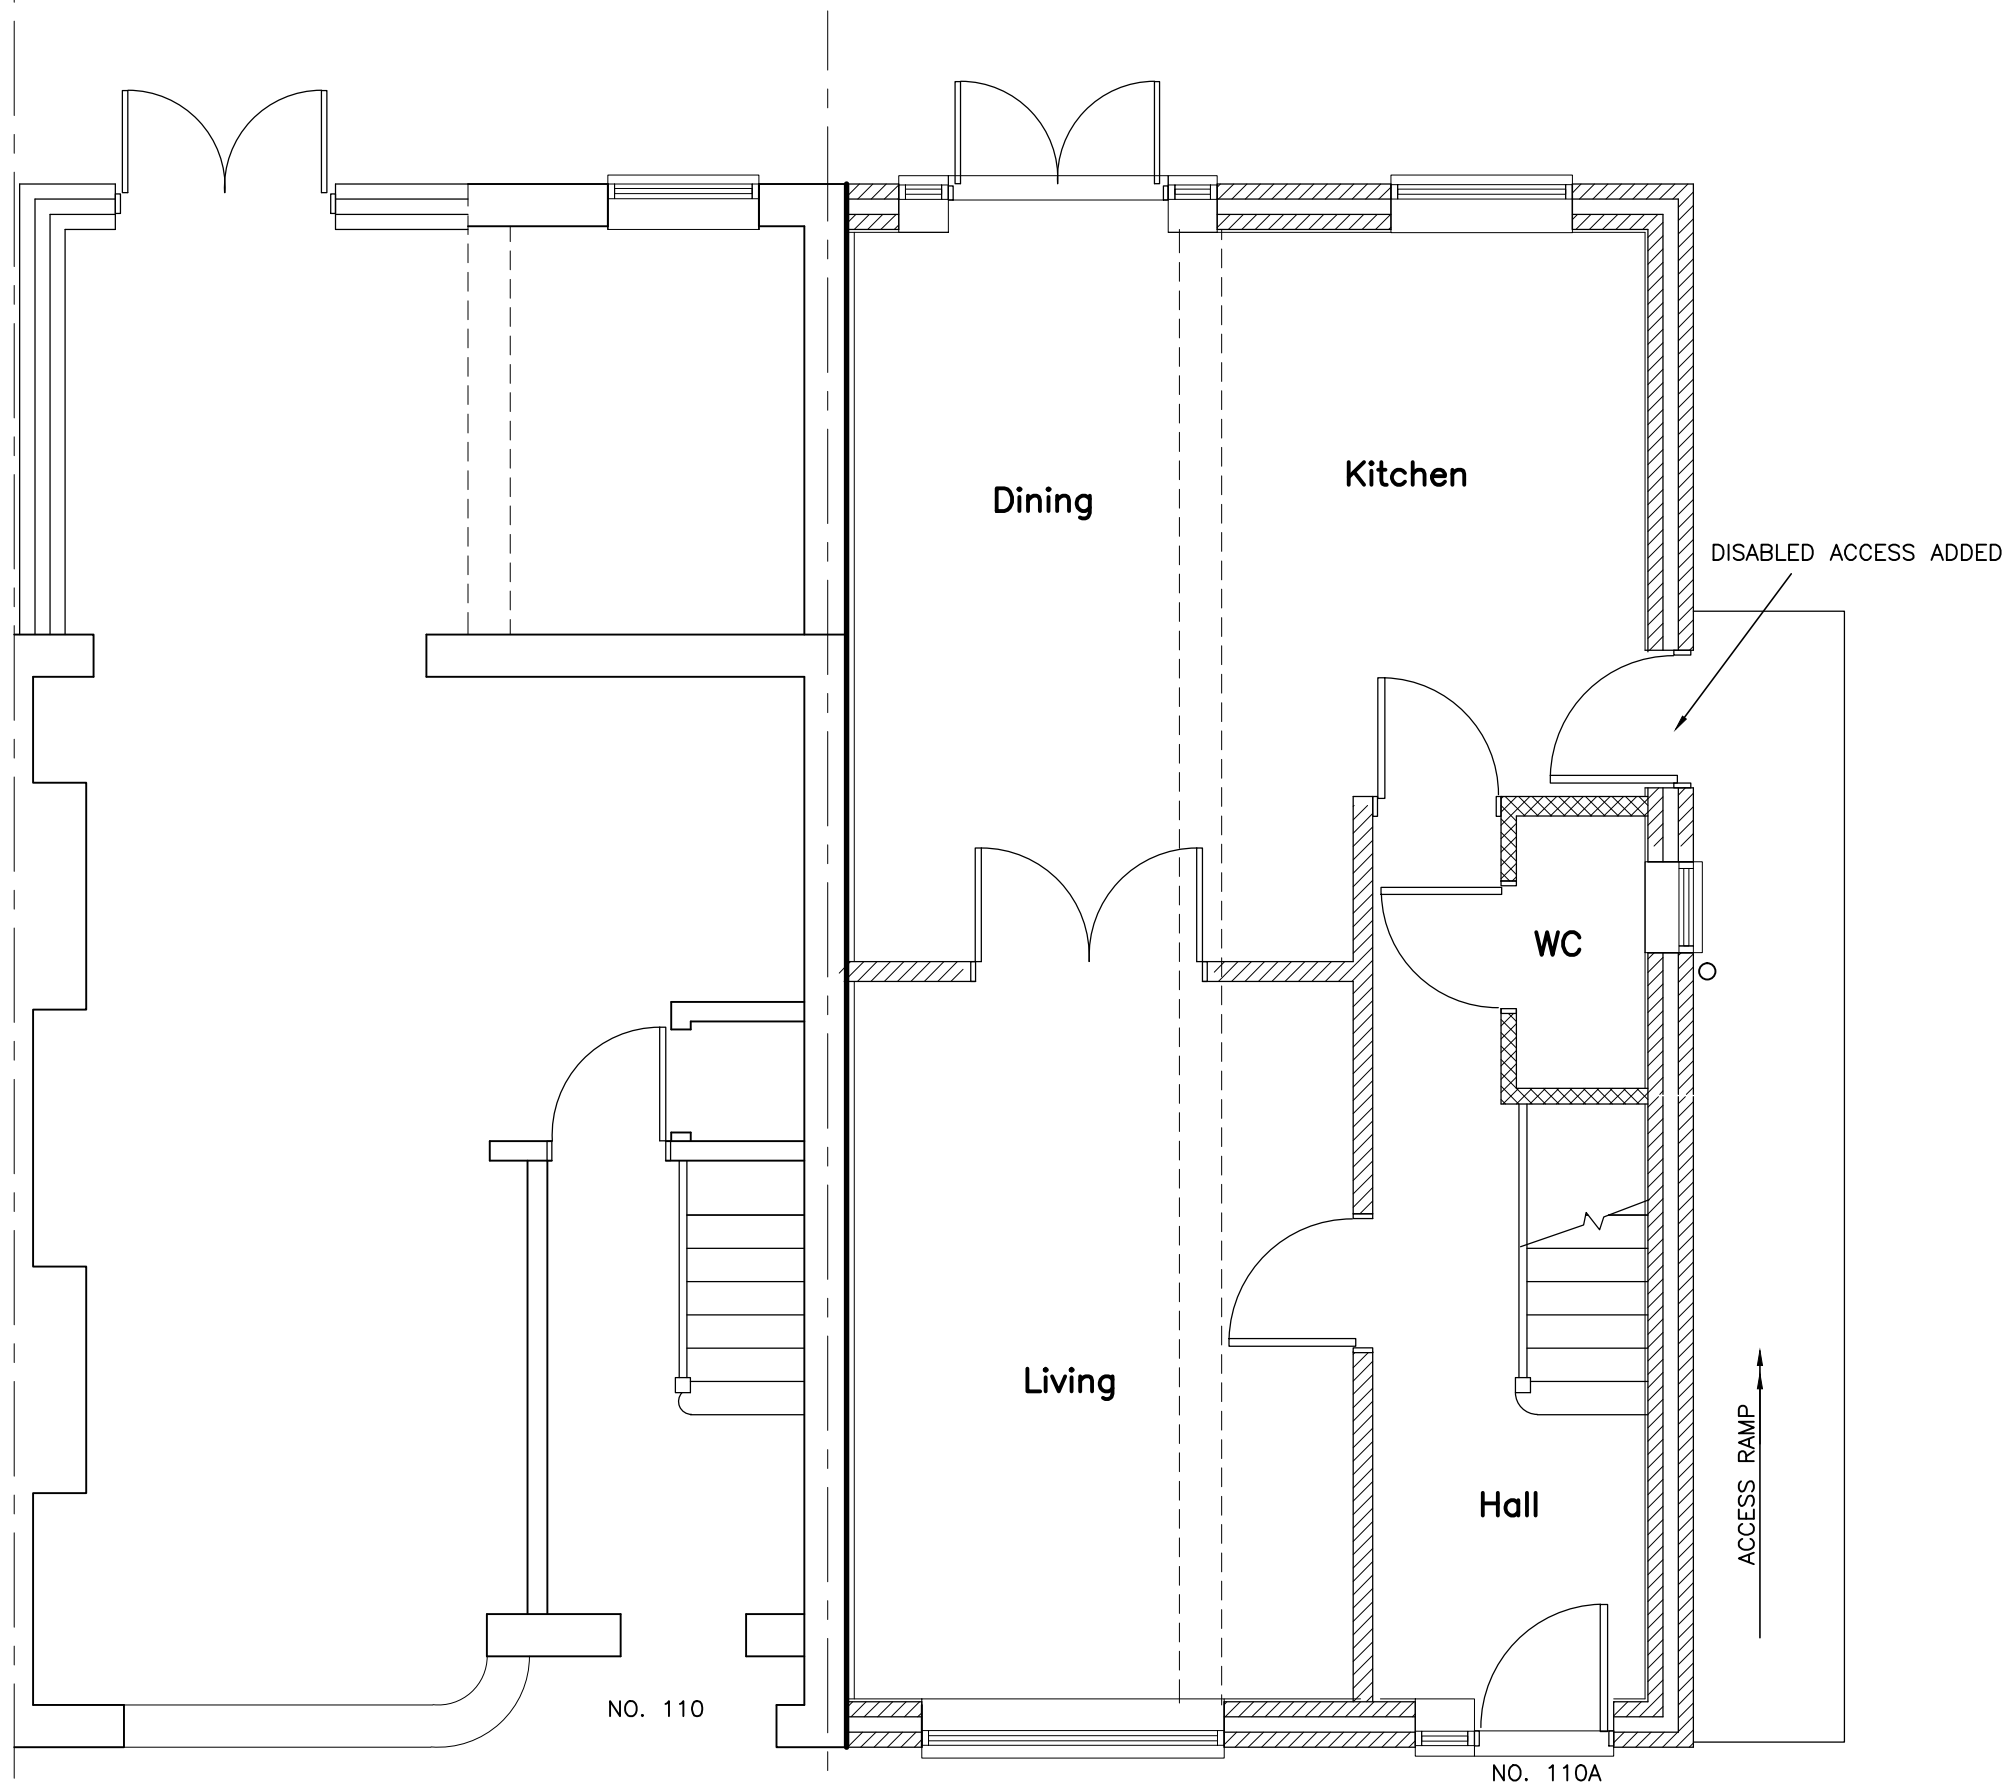

PROPOSED GROUND FLOOR PLAN

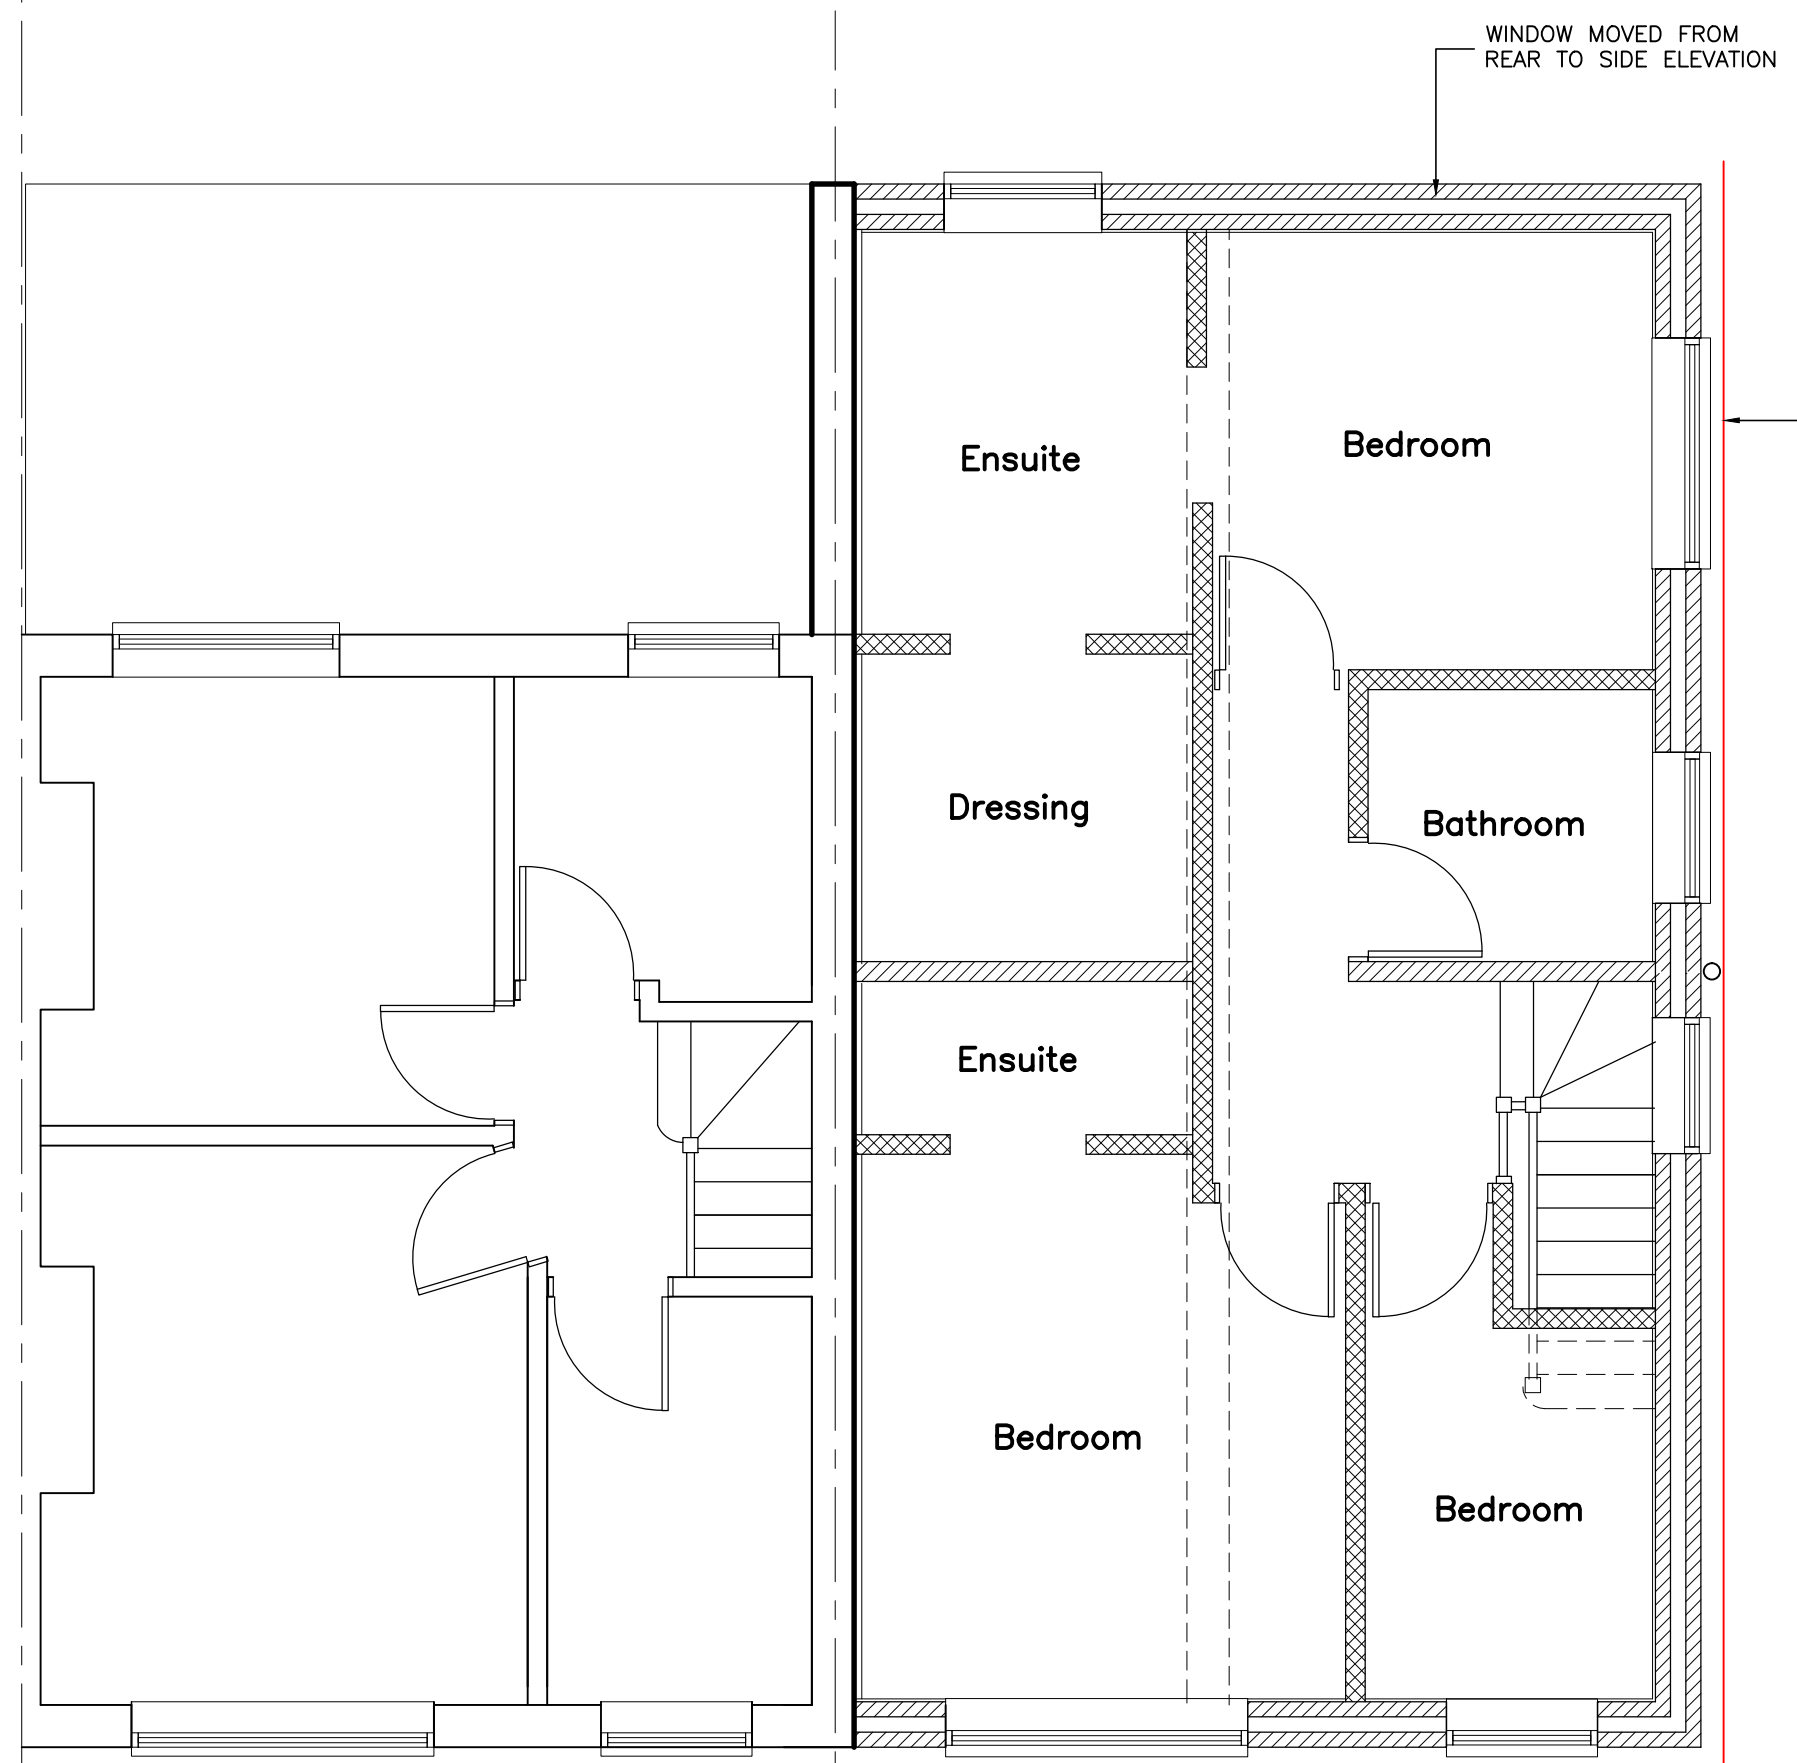

PROPOSED FIRST FLOOR PLAN



PROPOSED AFFECTED ELEVATIONS



A	FRONT ELEVATION ADDED	06/07/21
Rev	Description	Date
KDA Designs Ltd. Architectural & Structural Services T: 020 8999 9455 M: 07739 427025 kevin@kdadesigns.co.uk This drawing is property of Mr Kevin D'Austin. The information it contains is copyright and is not to be copied or used without prior permission.		
Project 110 TORCROSS ROAD RUISLIP MIDDLESEX		
Drawing ALTERATIONS TO APPROVED LAYOUT		
Drawn	KDA	Checked
Scale	A2@1:50	Date JUNE 2021
Drg. No. 110TR/P100		Rev A