



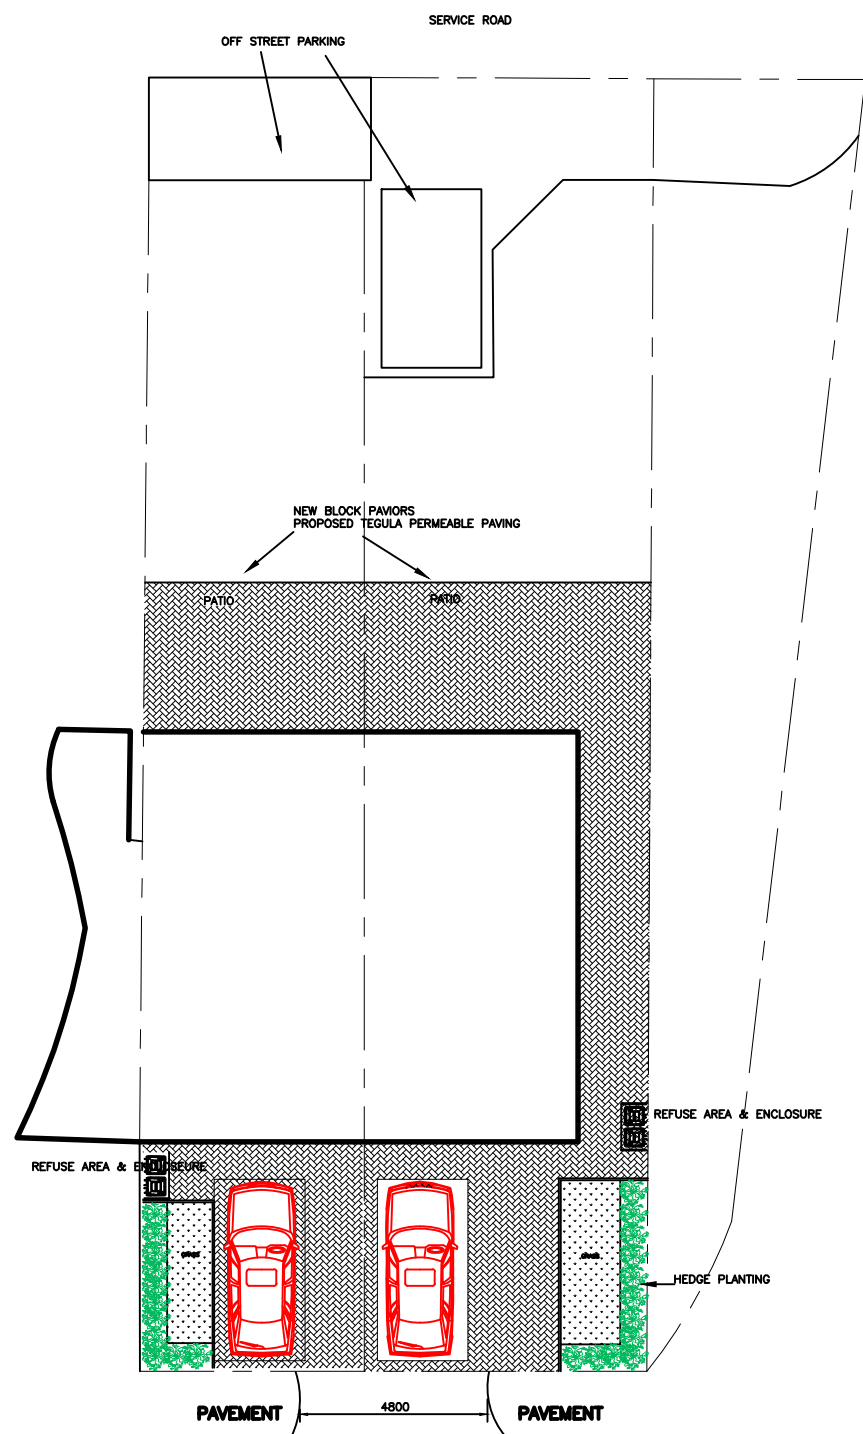


APPROVED SITE PLAN
(1:200)




SITE LOCATION PLAN
(1:1250)

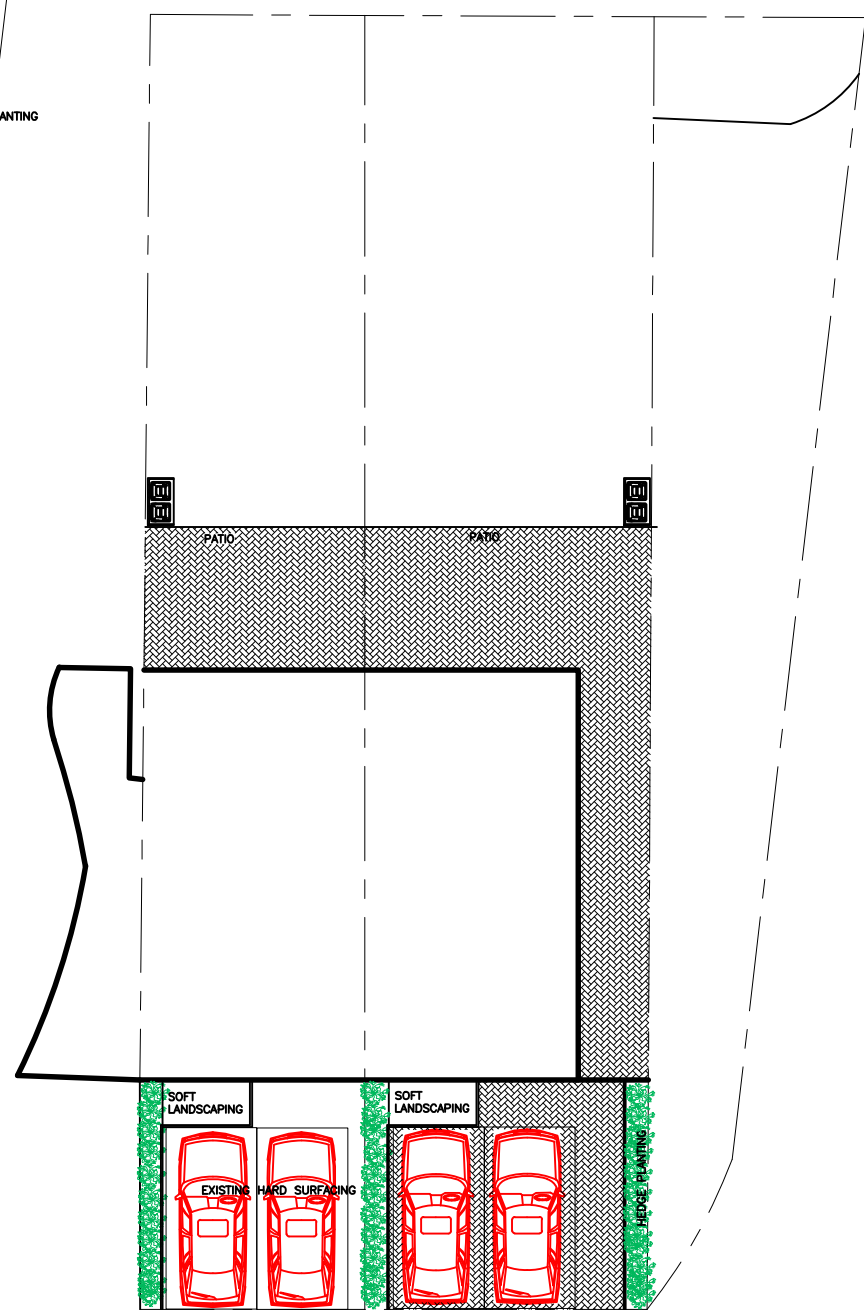

PROPOSED SITE PLAN
(1:200)

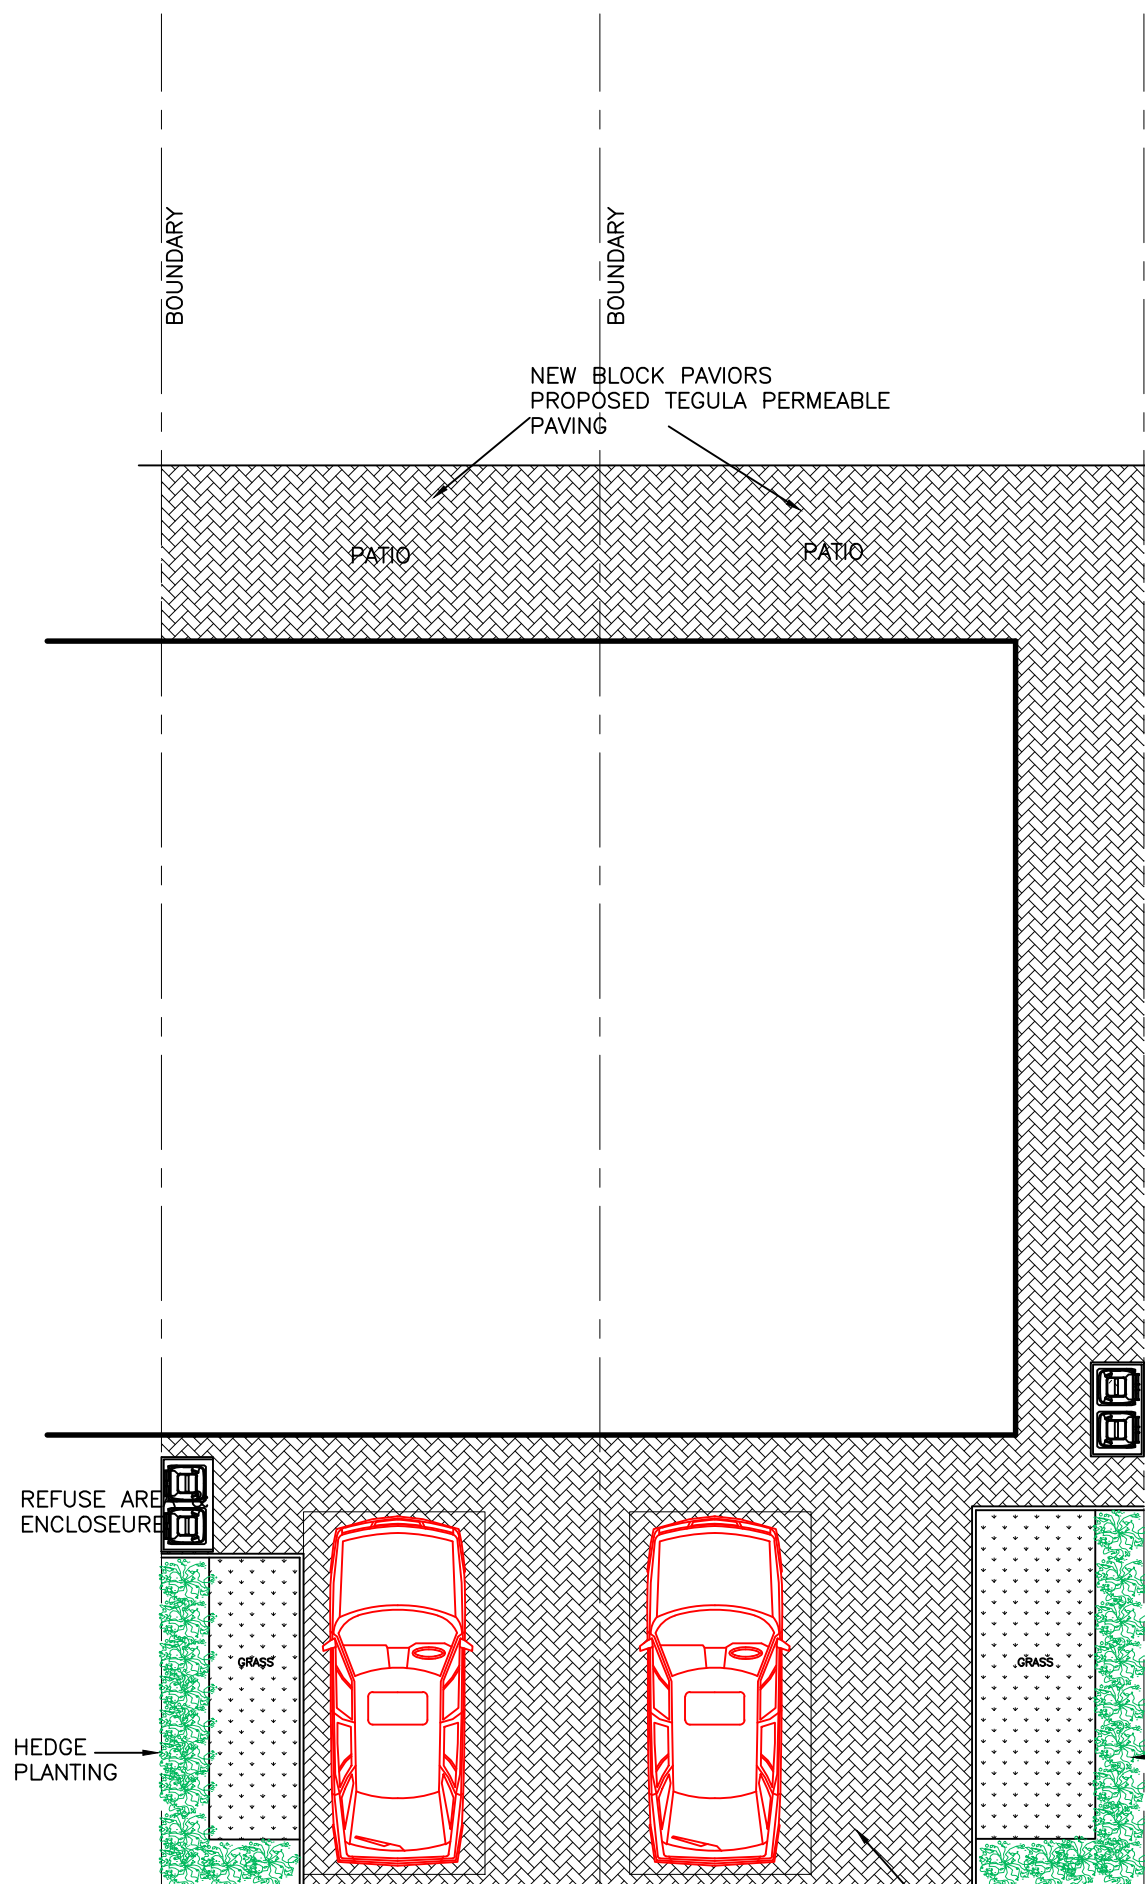

APPROVED BLOCK PLAN
(1:100)

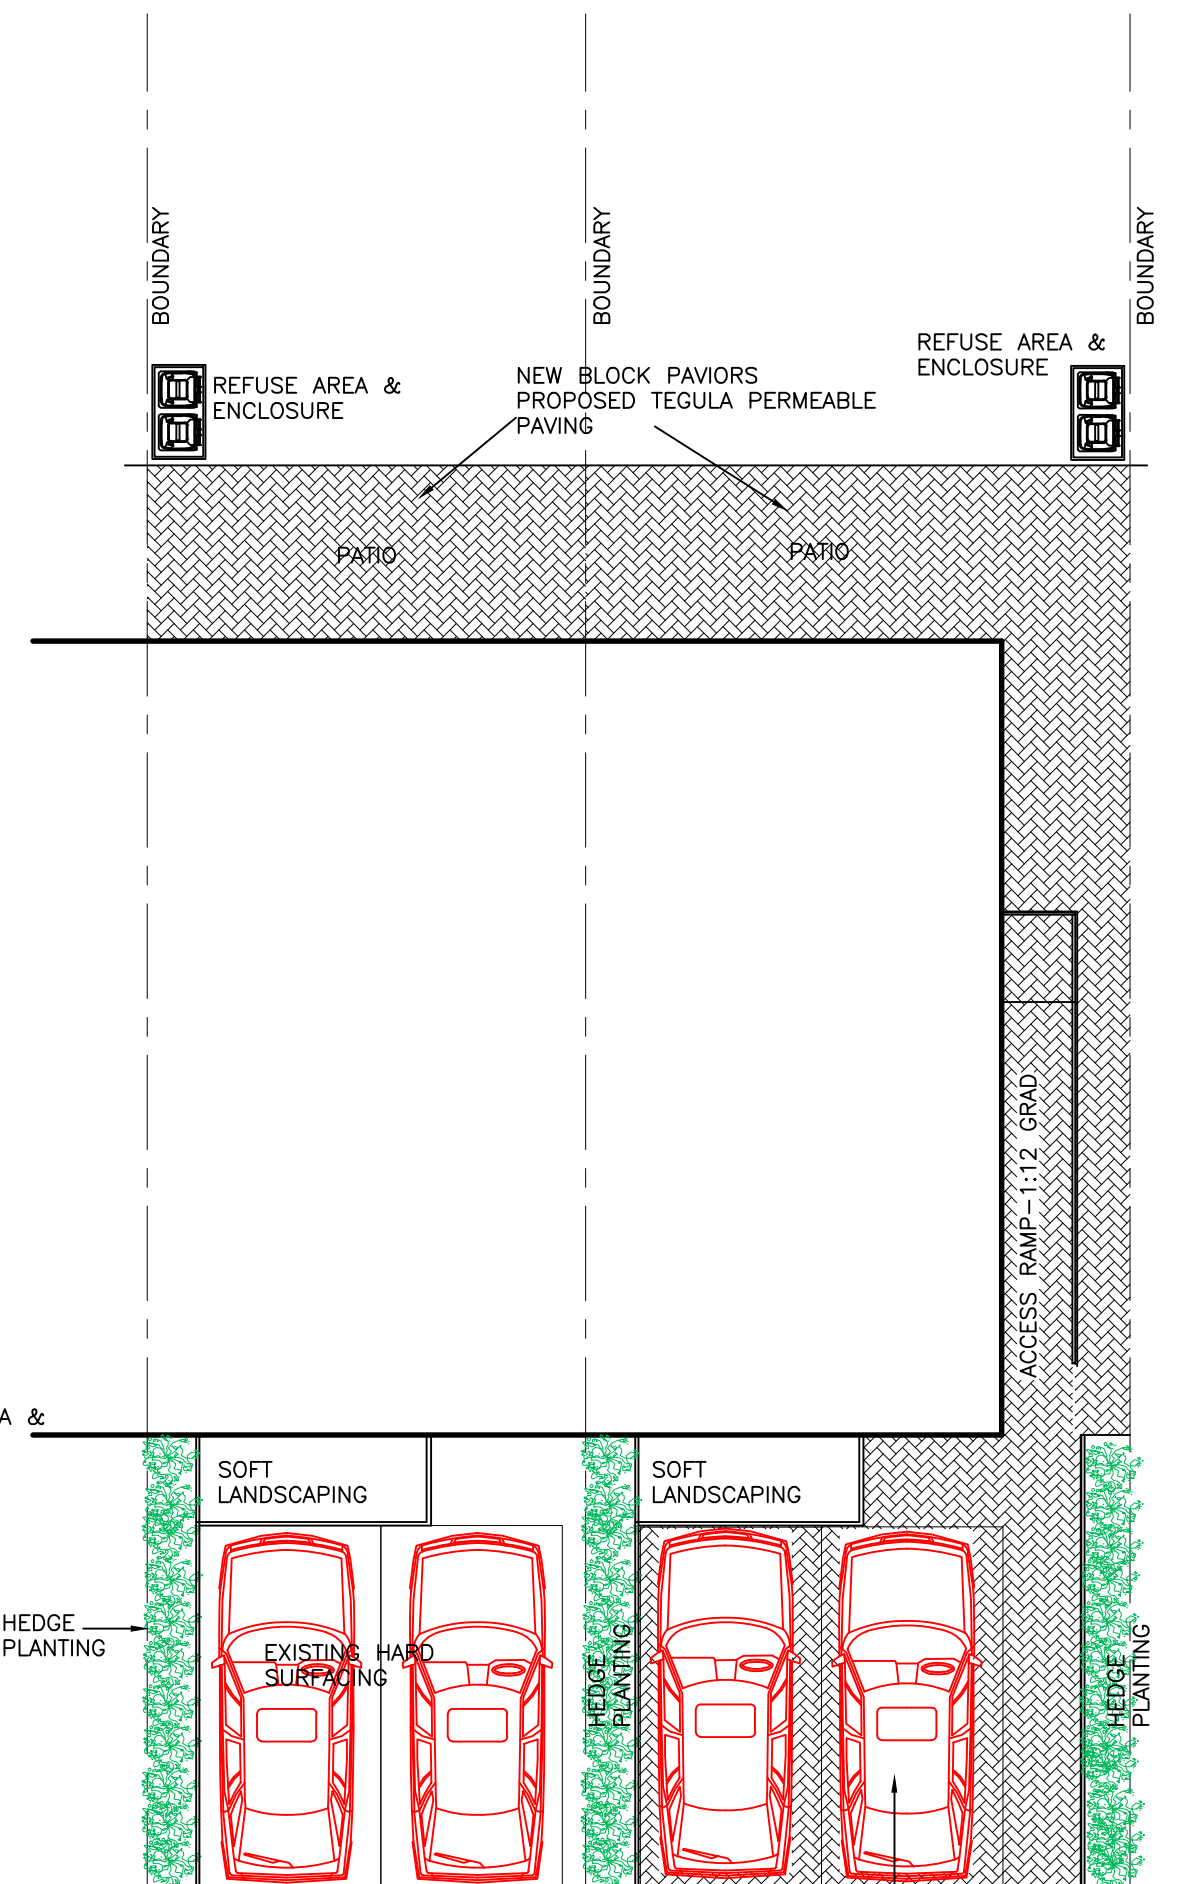

PROPOSED BLOCK PLAN
(1:100)

0 2 4 6 8 10 12 14 16 18 20
SCALE 1:100

Kevin D'Austin
Architectural & Structural Services
1320 8999 9411
1407719 42102
kevin@kdadesigns.co.uk
This drawing is property of Mr Kevin D'Austin.
The information it contains is copyright and is not to be copied
or used without prior permission.

Project	Drawing	REVISIONS	
110 TORCROSS ROAD RUISLIP MIDDLESEX	FRONT GARDEN LANDSCAPING	Scale A2@1:50 UNO	Date JUNE 2021
		Dr. No.	Rev
		110TR/P101	B

B PLANNING COMMENTS ADDRESSED 20/9/21