




Proposed Front Elevation

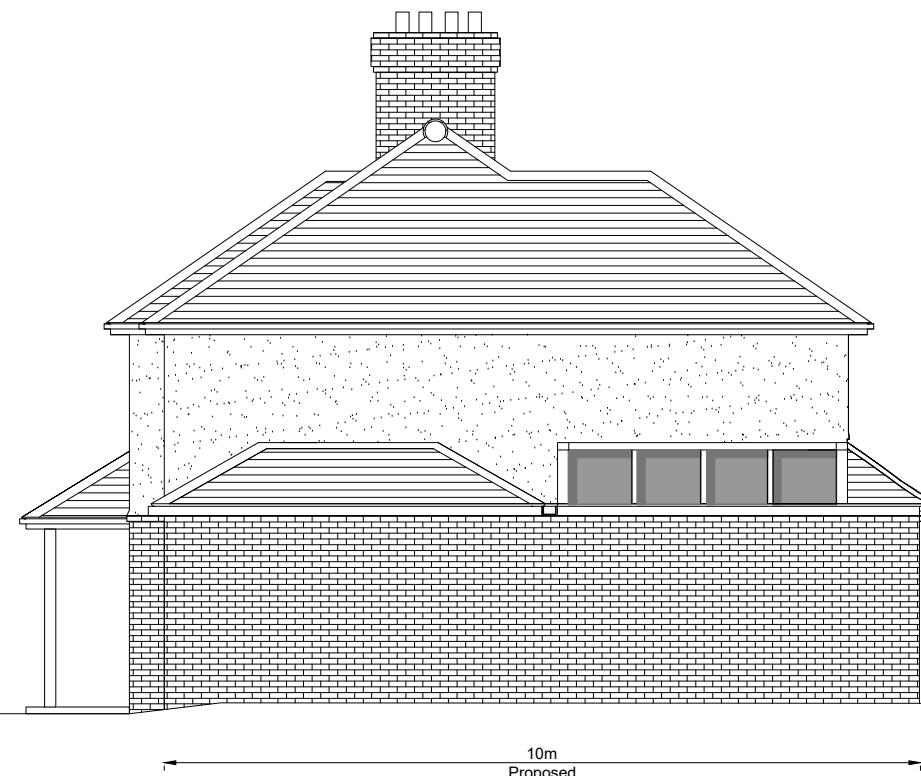


Proposed Side Elevation

Rev	Date	Description



Proposed Rear Elevation

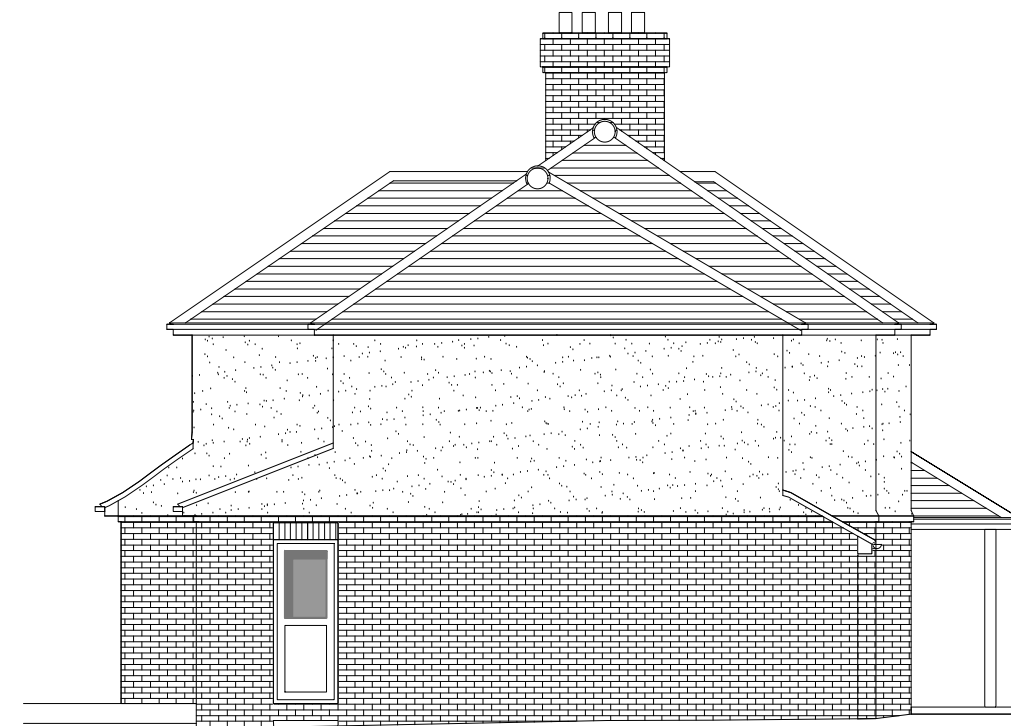

Proposed Side Elevation



FLUENT
ARCHITECTURAL DESIGN SERVICES
69-71 WINDMILL ROAD, SUNBURY,
MIDDLESEX, TW16 7DT
TEL: 0800 0438838
E-MAIL: INFO@FLUENT-ADS.CO.UK
WEB: FLUENT-ADS.CO.UK

33 The Drive
Northwood Hills

Proposed Elevations

1 : 100 @ A3

Scale 1:100 @ A3	Dwg No. FLU.1620.05
Date 20.08.2021	Rev H
Drawn SZ	