


NOTES

The Contractor must verify all dimensions at the site before setting out, commencing work, or making any shop drawings. Any discrepancies must be reported to the Contract Administrator before proceeding.

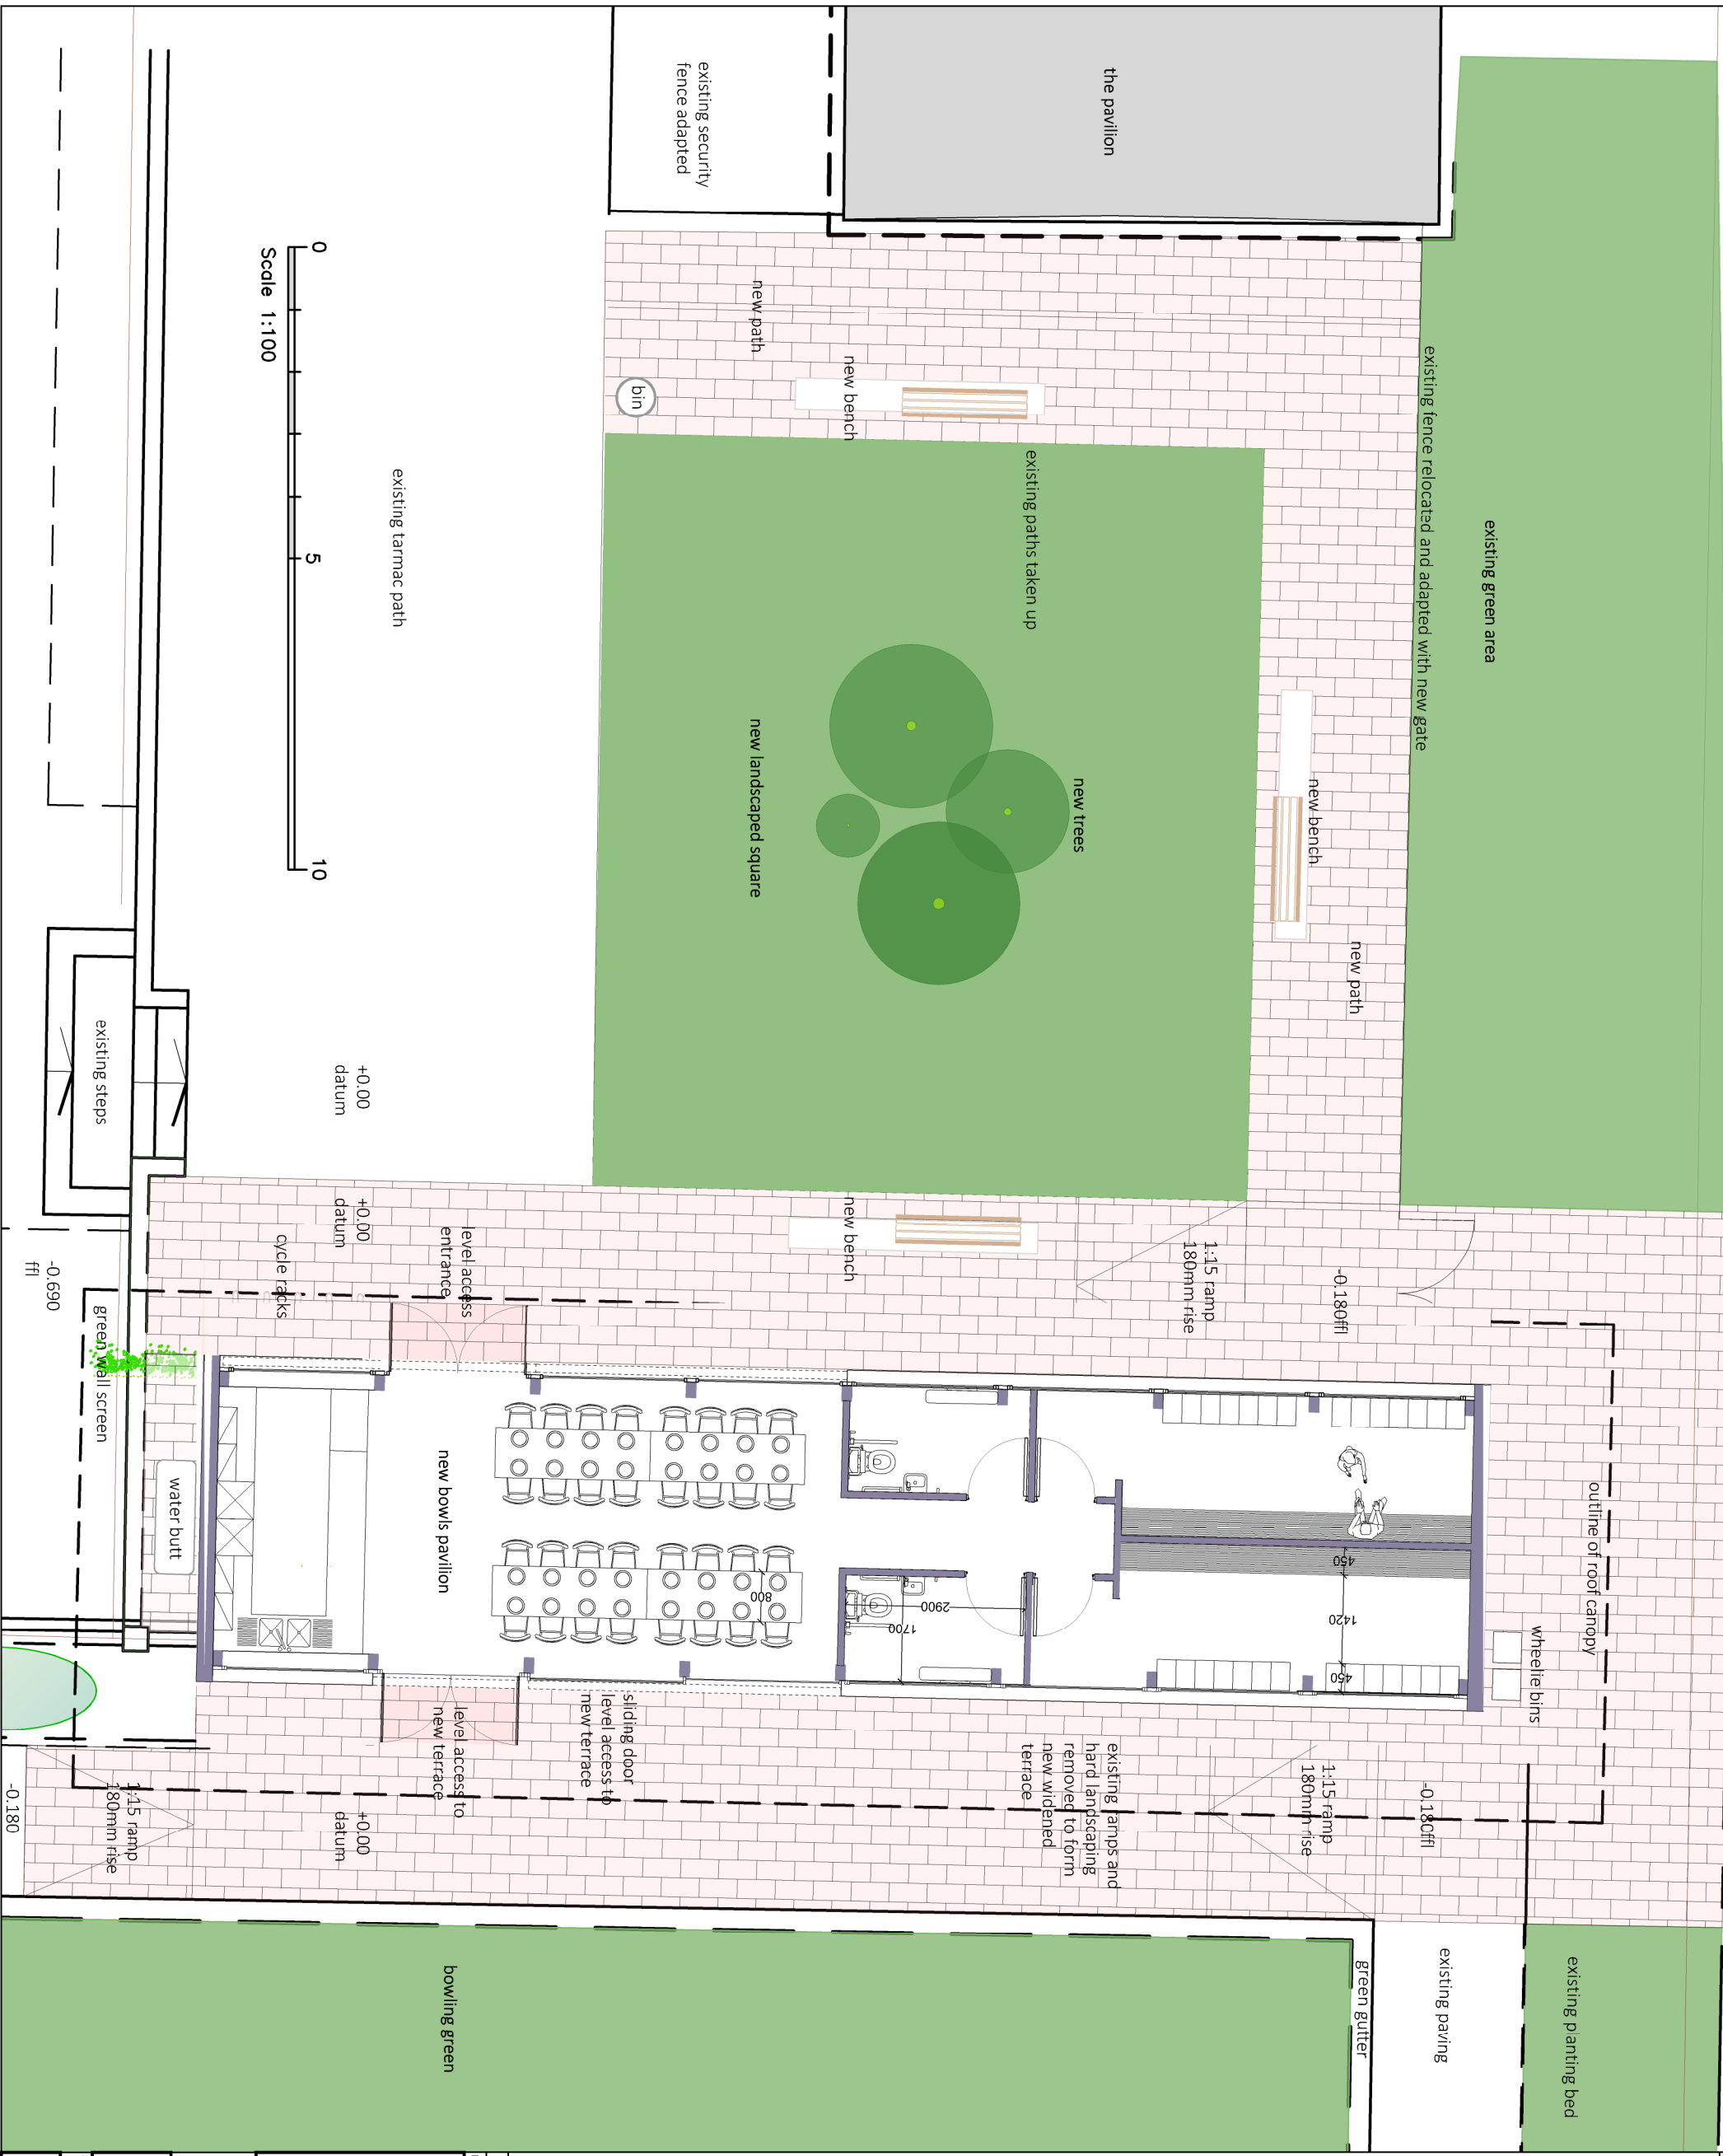

Rev			
Revision notes			
Initials			
Date			



THILLINGDON

RESIDENTS SERVICES, CAPITAL PROGRAMME
2E/10, CIVIC CENTRE, UXBRIDGE, UB8 3UW
Tel: 01895 250 111
Fax: 01895 277 224

PROJECT
NEW HARLINGTON BOWLS CLUB PAVILION
PINKWELL PARK, WALTHAM AVE, HAYES.
UB3 1TF

DESCRIPTION
PROPOSED SITE PLAN WITHOUT
DEMOLITIONS SHOWN

SCALE	DRAWN BY	CHECKED BY	DATE
1:100@A3	DB		OCT 2018
DRAWING No.			REV.

2018/D/246/P/04