


NOTES

The Contractor must verify all dimensions at the site before setting out, commencing work, or making any shop drawings. Any discrepancies must be reported to the Contract Administrator before proceeding.

DO NOT SCALE FROM THIS DRAWING




front elevation

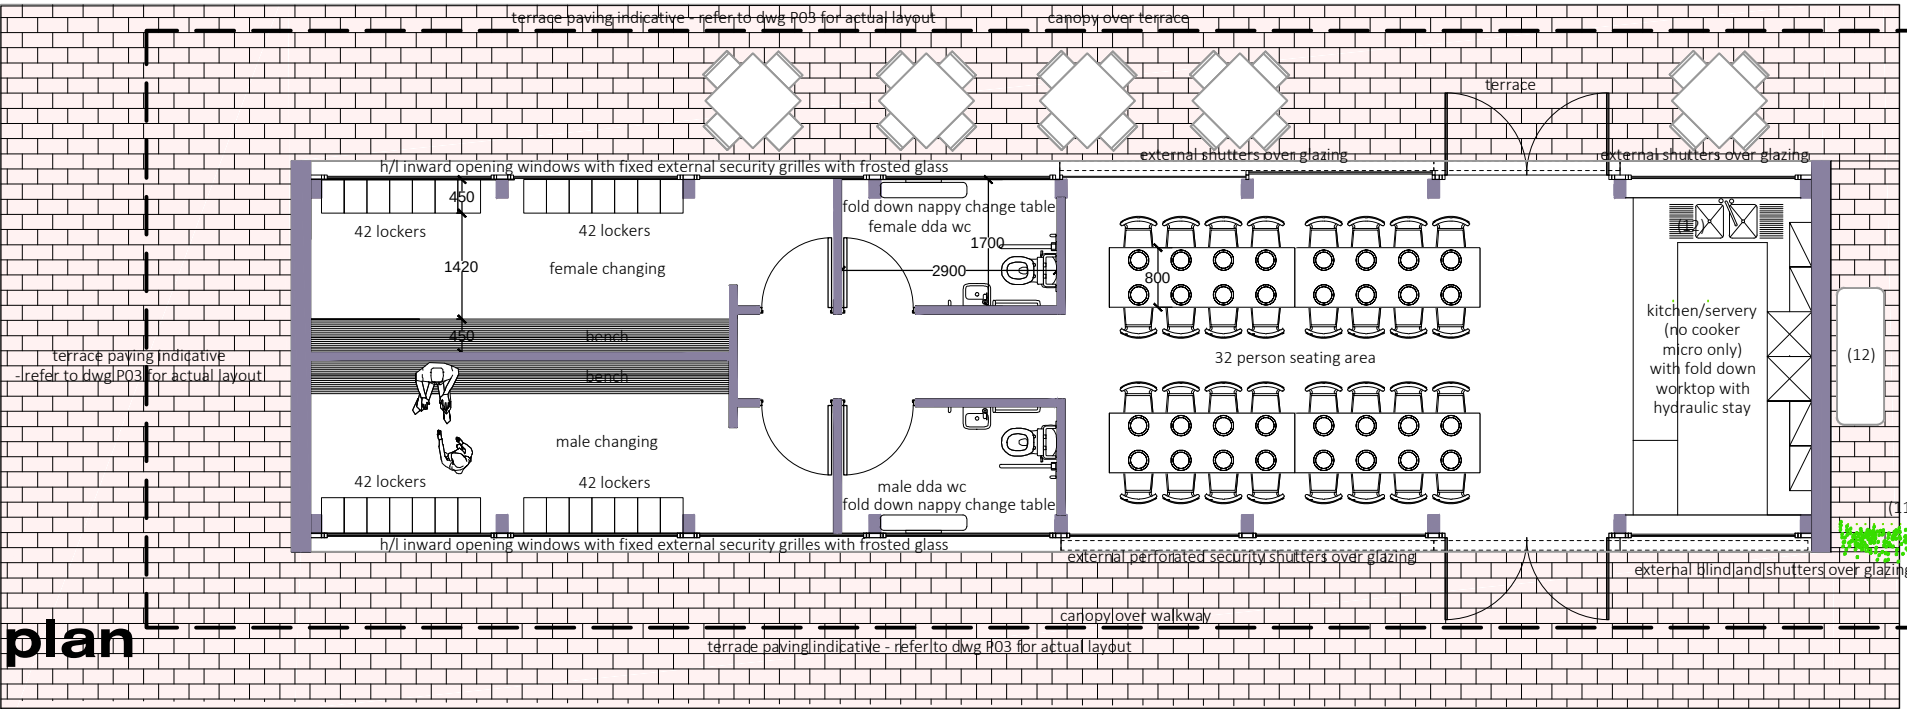


plan

- MATERIALS KEY
- (1) VISUAL GRADE 1 SPRUCE GLULAMS BEAMS 140x300x8000 FIXED TO COLUMNS 200x240x3000 & 3300 FIXED ON S/S SHOES TO S/E REQUIREMENTS WITH 2 COATS AQ70
 - (2) LARCH CLADDING
 - (3) ZINC END CAPS TO ALL GLULAM BEAMS
 - (4) GLASS TO INWARD OPENING WINDOWS WITH FIXED SECURITY GRILLES EXTERNALLY
 - (5) HIGH LEVEL REMOTE CONTROLLED SECURITY PERFORATED SECURITY SHUTTERS
 - (6) ZINC STANDING SEAM ROOF
 - (7) PPC SLIMLINE ALUMINUM SYSTEM WITH SAFETY GLASS AND MANIFESTATION AS REQUIRED
 - (8) PPC SLIMLINE ALUMINUM SYSTEM WITH GLASS DOORS
 - (9) NEW BRUSHED ALUMINUM SIGN FIXED ON A CONTINUOUS METAL STRIP WITH DISCREET LED LIGHTING ALL FIXED TO EDGE OF ROOF
 - (10) HIGH LEVEL SERVICE / VENT ZONE WITH GRILLES WITH INSULATED PANEL BEHIND AND PERFORATED WHERE NECESSARY FOR VENTING / EXTRACT
 - (11) GREEN WALL ON FIXED VERTICAL STAINLESS SECURITY GRILLE
 - (12) GREEN WALL SYSTEM WITH WATER BUTT AND IRRIGATION SYSTEM FOR GREEN WALL
 - (13) SECURITY FENCE/GATE
 - (14) INDICATIVE LANDSCAPING TO SQUARE IN FRONT
 - (15) END SUPPORT BEAMS 75MM WIDE
 - (16) PPC COLOURED ALUMINUM RAIN WATER GOODS

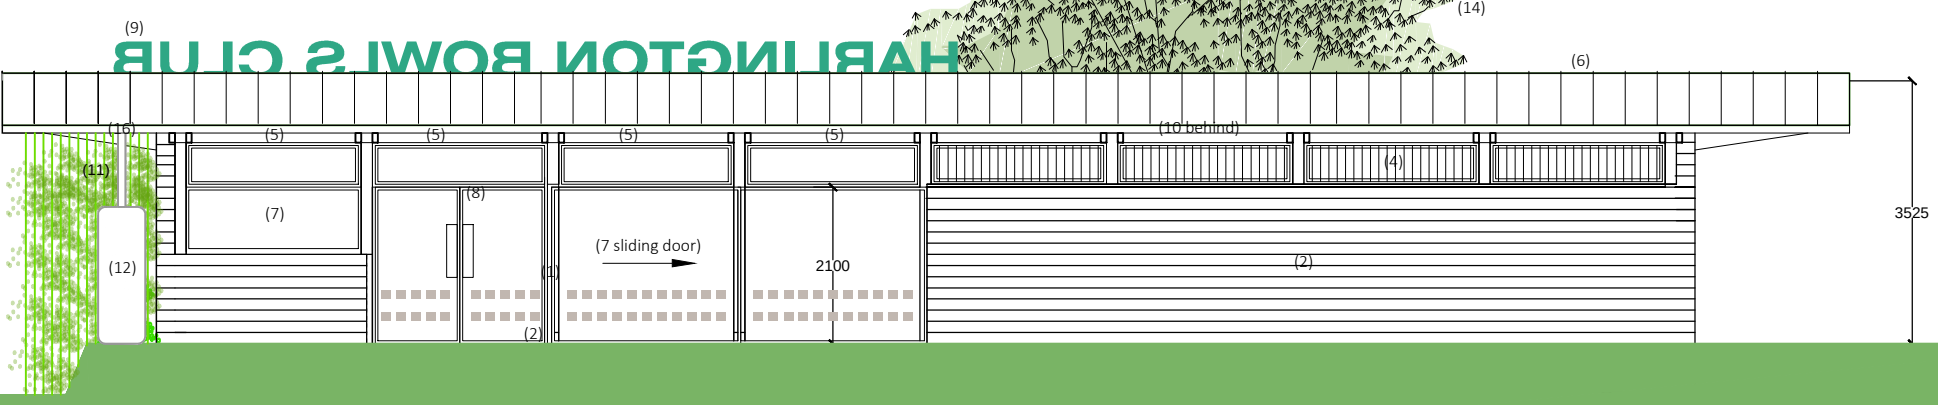

rear elevation

 

HARLINGTON BOWLS CLUB OPTION 1 - 1 to 100 @ A3

Rev	Revision notes	Initials	Date



RESIDENTS SERVICES, CAPITAL PROGRAMME
2E/10, CIVIC CENTRE, UXBRIDGE, UB8 1UW
Tel: 01895 250 111
Fax: 01895 277 224

PROJECT NEW HARLINGTON BOWLS CLUB PAVILION PINKWELL PARK, WALTHAM AVE, HAYES. UB3 1TF			
DESCRIPTION PROPOSED DESIGN PLAN, FRONT AND REAR ELEVATIONS			
SCALE 1:100@A3	DRAWN BY DB	CHECKED BY	DATE OCT 2018
DRAWING No. 2018/D/246/P/05			REV.