

RETROSPECTIVE APPLICATION FOR RETENTION OF SINGLE STOREY REAR EXTENSION AFTER DEMOLITION OF EXISTING GARAGE




SITE LOCATION PLAN

AREA 2 HA

SCALE 1:1250 on A3

CENTRE COORDINATES: 508553, 182133

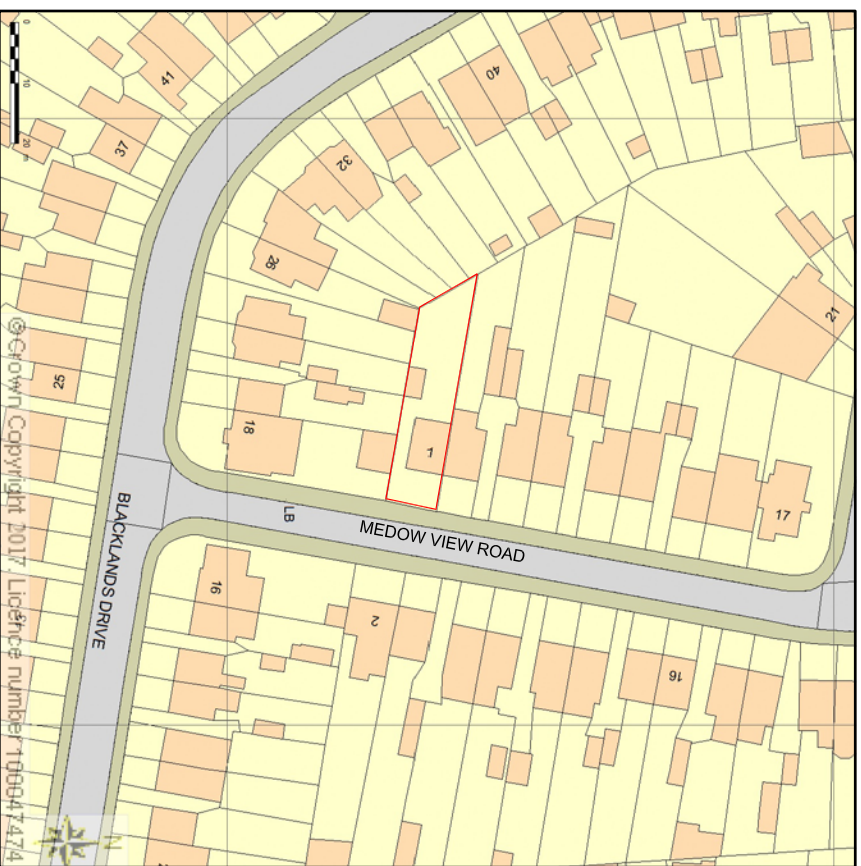

Supplied by Streetwise Maps Ltd

www.streetwise.net

Licence No: 100047474

17/09/2020 22:21

TEL TECON Ltd. Consulting Civil & Structural Engineers 116A High Street Edgware, Middlesex, HA8 7EL. TEL: 020 8951 5100 FAX: 020 8905 6838		NOTES:	
		NOT FOR CONSTRUCTION	
Client		Job Title	
		1 MEDOW VIEW ROAD HAYES. UB4 8EZ.	
Scale		Size	
1 : 1250/1 : 200		A3	
Drawn by		Drawing No.	
BHD		10364	
Date		P	
SEPT 2020		01	
Drawing Title		DESCRIPTION	
LOCATION PLAN & SITE PLAN		DATE	

