

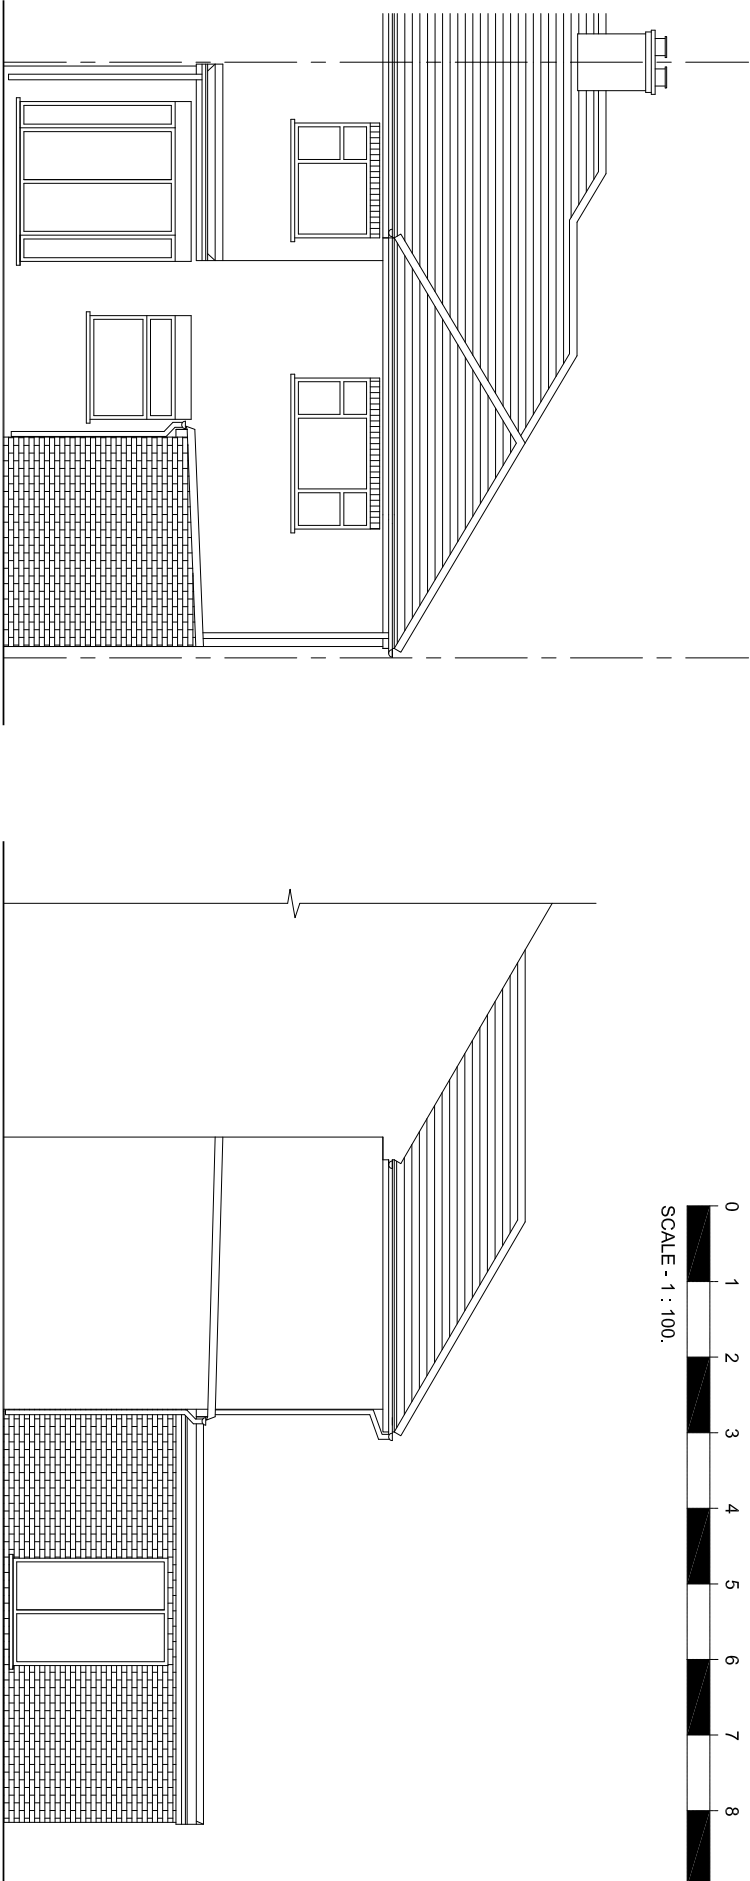


 


REAR ELEVATION

PART LEFT ELEVATION

1. ALL FINISHES TO MATCH EXISTING.
2. WALLS TO BE BUILT UP TO MATCH EXISTING.
3. ALL NEW DOORS/WINDOWS TO MATCH EXISTING.
4. FLAT ROOF OVER PROPOSED EXTENSION

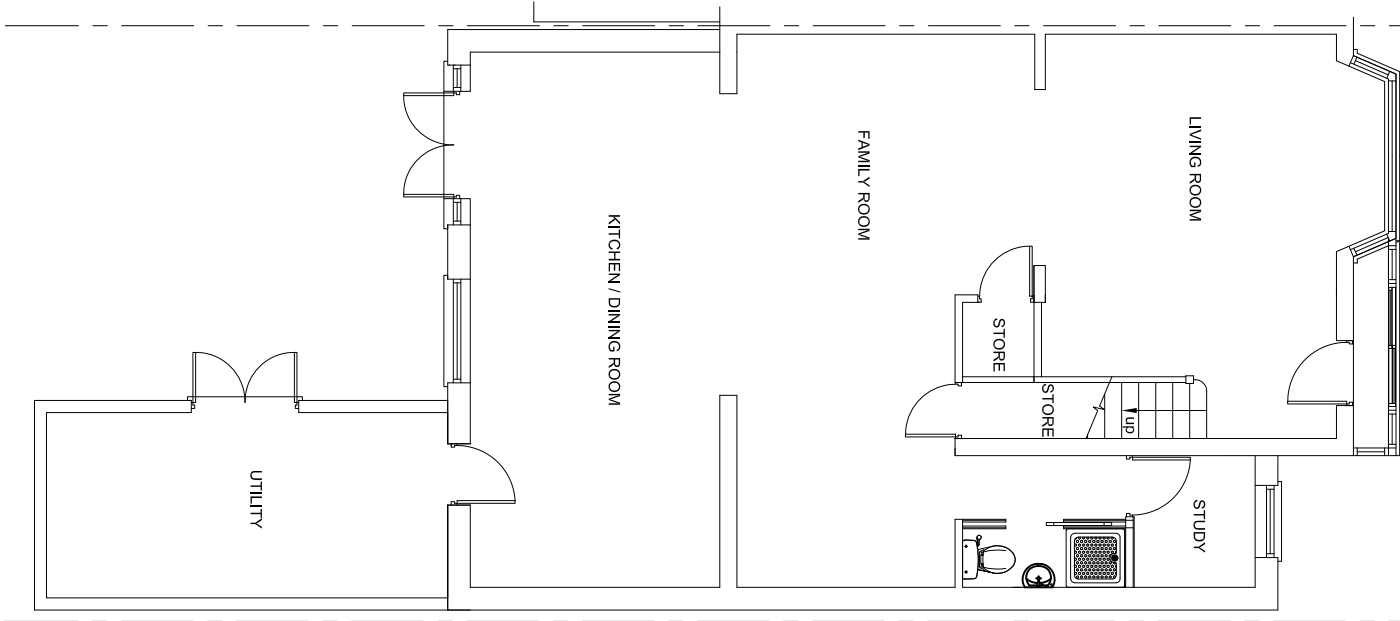

GROUND FLOOR

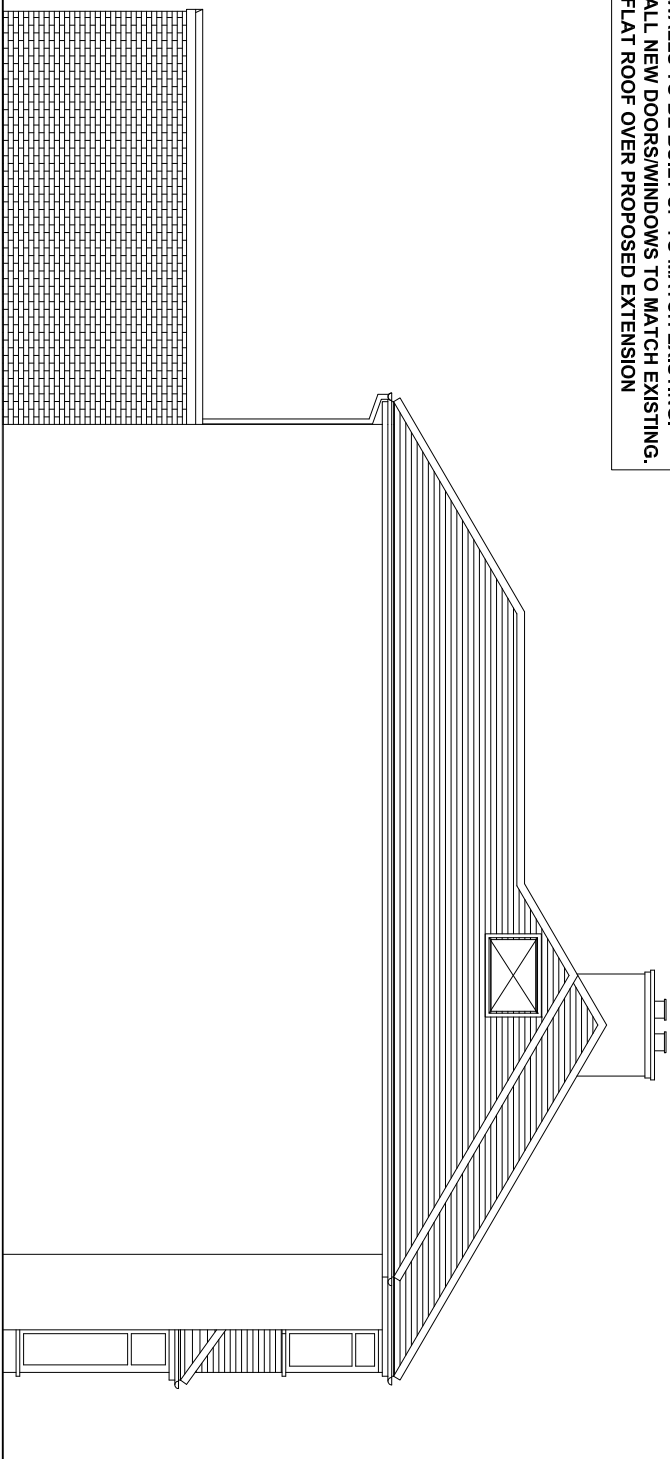

LEFT ELEVATION

No.	DESCRIPTION		
			DATE

TEL TECON Ltd. Consulting Civil & Structural Engineers 116A High Street Edgware, Middlesex, HA8 7EL. TEL: 020 8951 5100 FAX: 020 8905 6838				NOTES:			
				Client			
				Job Title			
				1 MEDOW VIEW ROAD HAYES. UB4 8EZ.			
				Drawn by		BHD	
				Date		SEPT 2020	
				Scale		1 : 100	
				Size		A3	
				Drawing Title			
				EXISTING FLOOR PLANS			
				Drawing No.		10364	
				P		04	