

5

NEW FLOOR PLAN DRAWING

OF HILLINGDON
APPROVED
25 MAR 2014
PLANNING PERMISSION



SOUTH WEST ELEVATION 1:50
PROPOSED


A PROPOSED NEW TWO PART EXTENSION AND FIRST FLOOR SIDE EXTENSION

B


- GROUND FLOOR SITTING ROOM - NEW BRICKWORK...RED
- TO THE RIGHT, EXISTING BRICKWORK, INCORPORATING KITCHEN AND STAIRS.

C FIRST FLOOR

- TWO BEDROOMS AND LANDING
- TO THE RIGHT, STAIRWELL AND TWO BATHROOMS IN A NEW HIPPED ROOF WITH A DORMER WINDOW.
- ROOF WINDOW TO REAR BATHROOM.

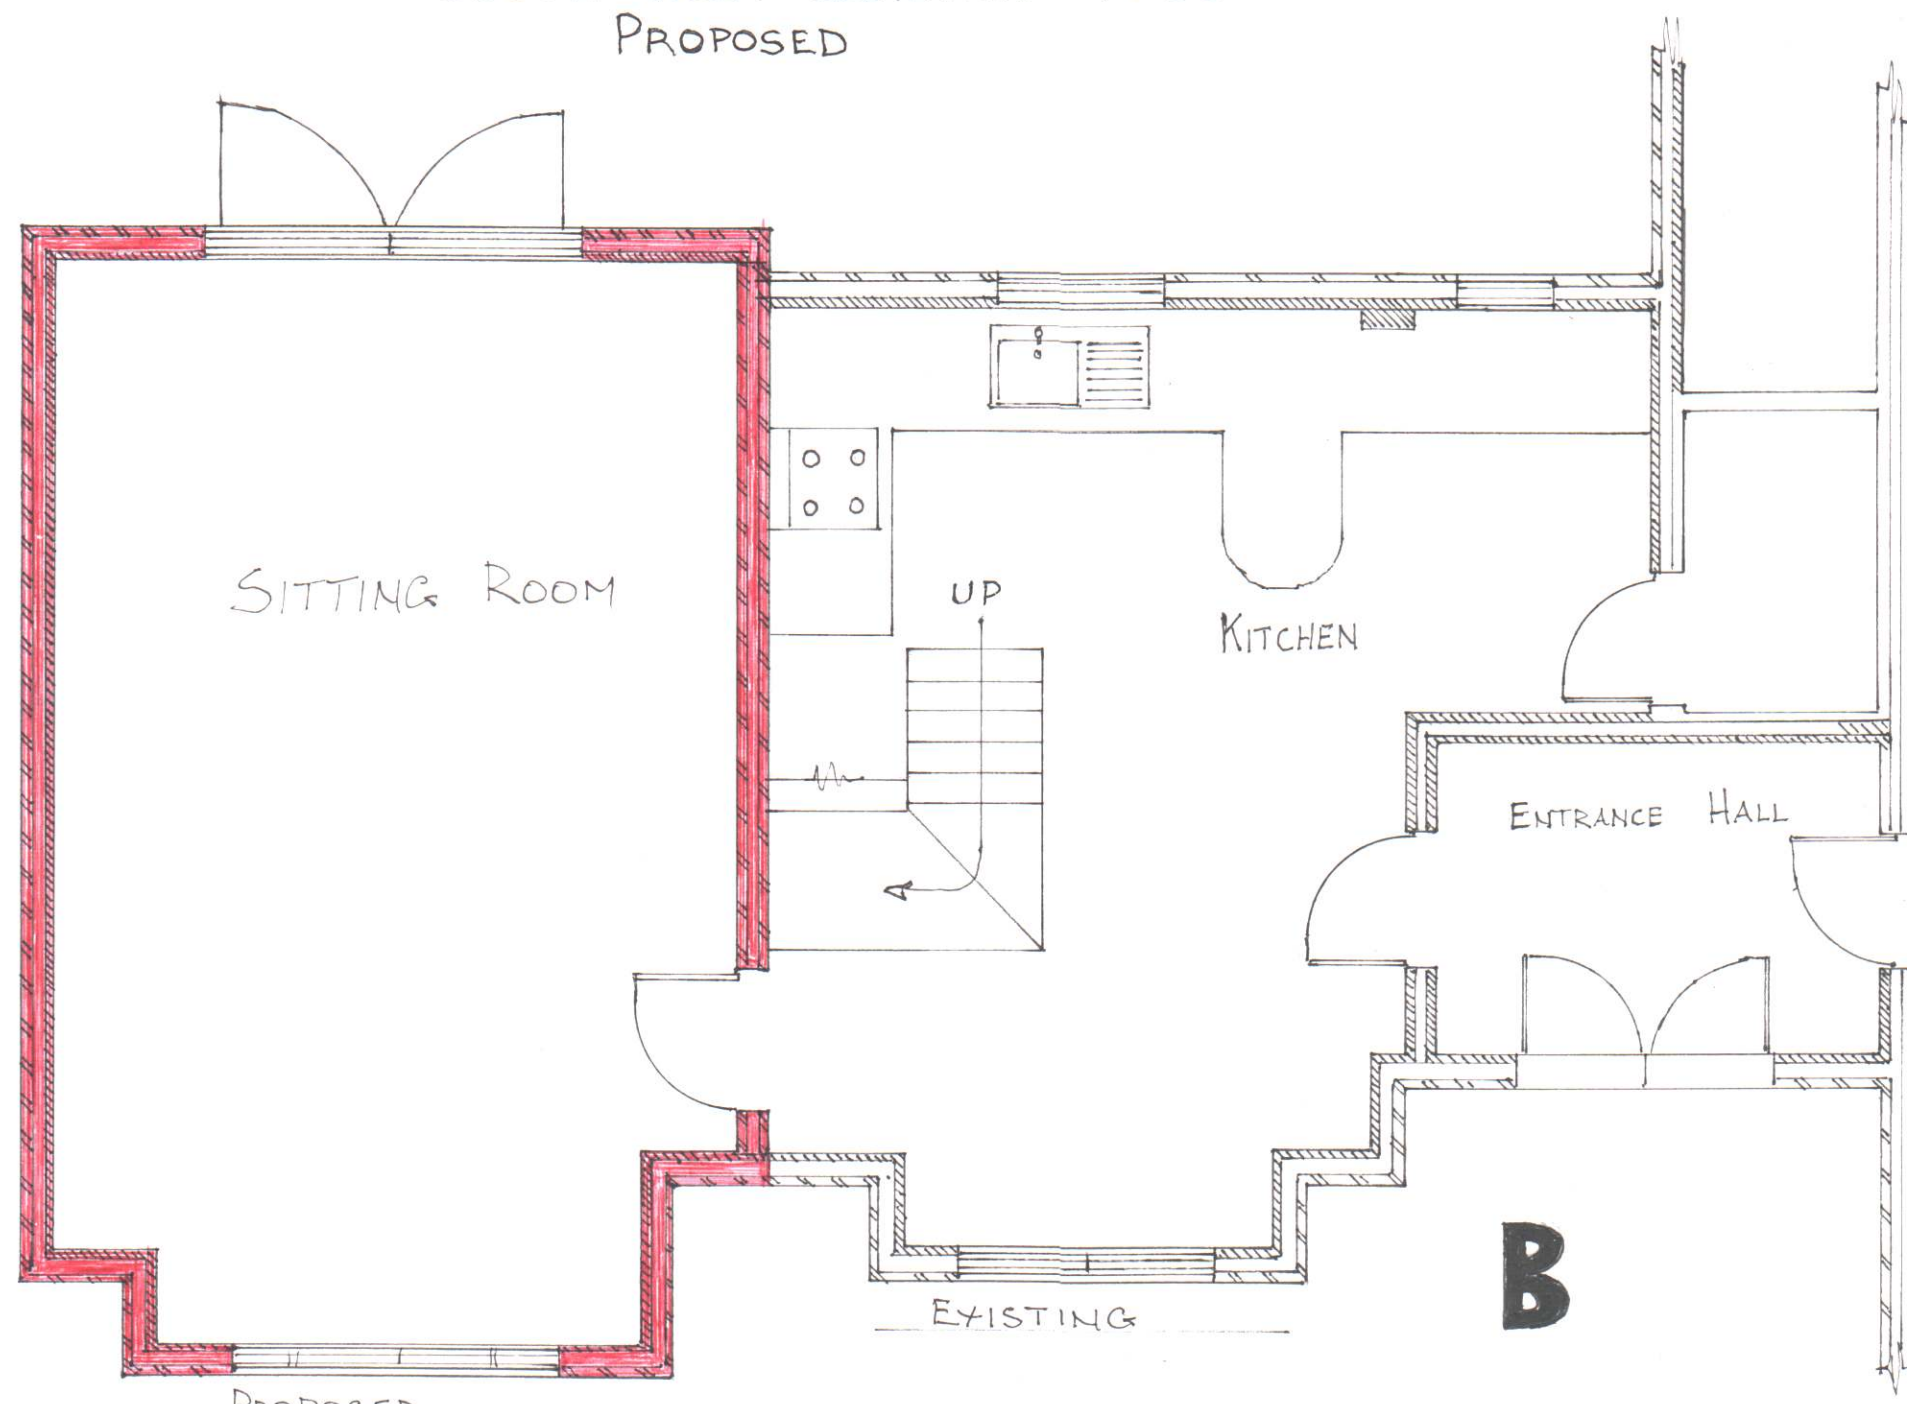

GROUND FLOOR PLAN 1:50
PROPOSED

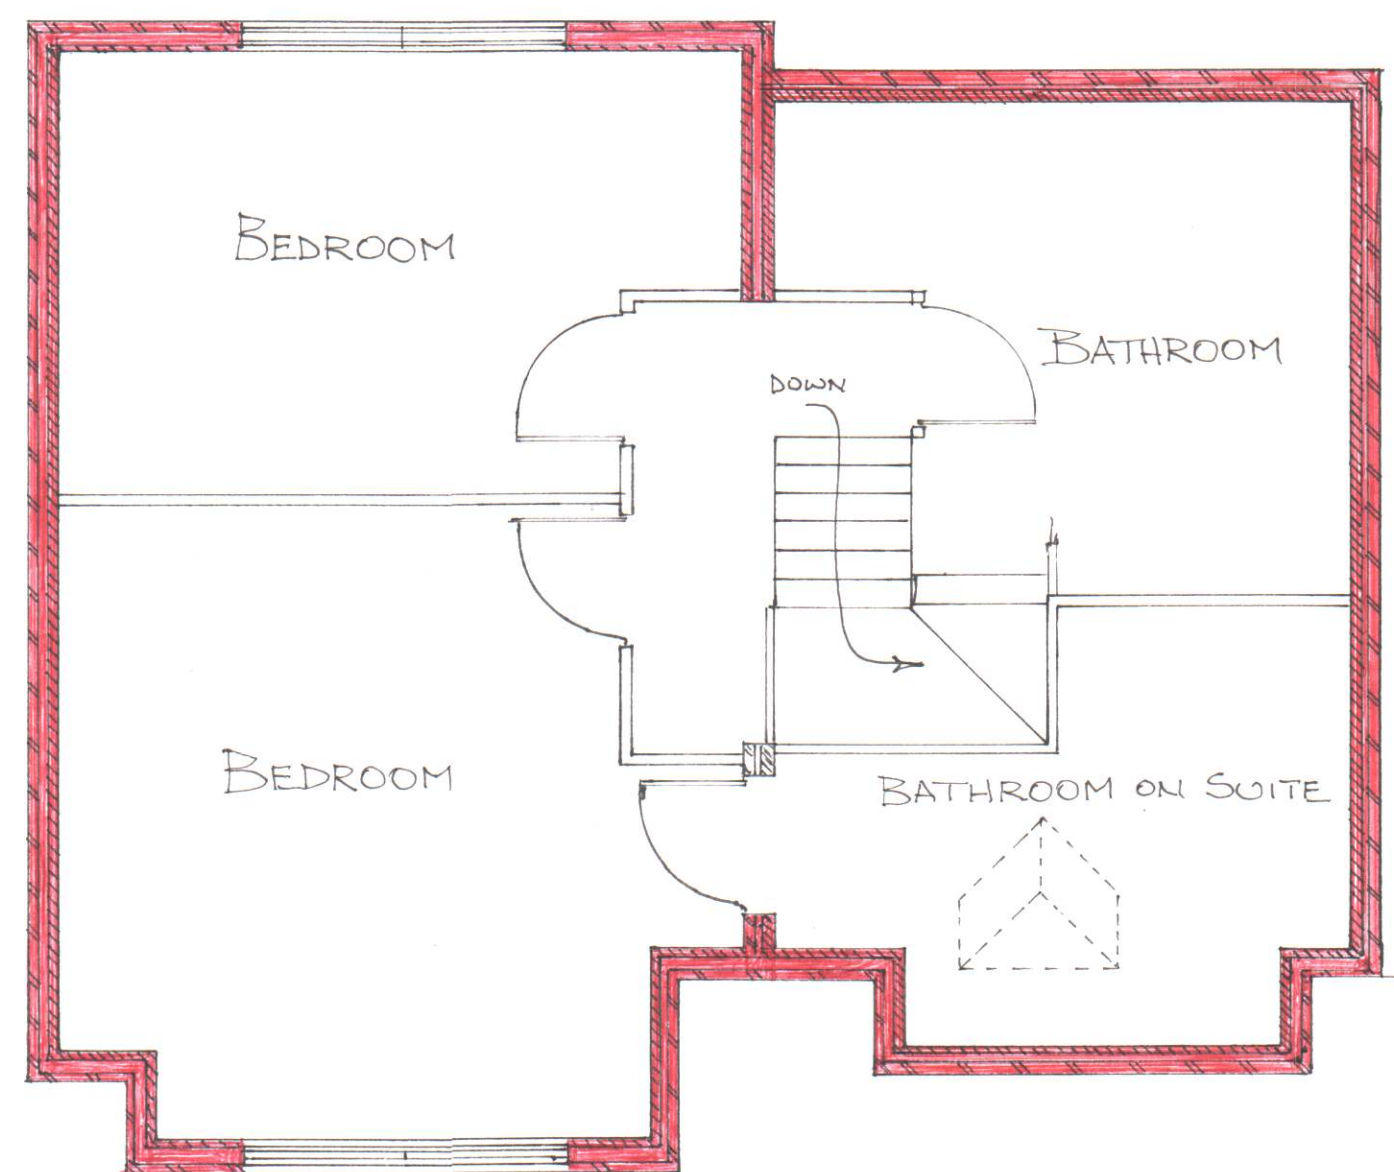

FIRST FLOOR PLAN 1:50
PROPOSED

NEW ROOF ABOVE
GROUND FLOOR EXISTING
EXTENSION - TO INCLUDE
BATHROOM, BATHROOM ON SUITE
AND STAIRWELL

AMENDED

CONSERVATION - TWO PART
EXTENSION AND FIRST FLOOR
SIDE EXTENSION TO - 42A
WOOD LANE RUISLIP FOR
MR P. L. BENNETT,
DATE SCALE 1:50