



AERIAL VIEW

Site shown
in red


Description of proposed works

- First floor - Loft staircase
- Internal alterations
- Loft floor - Make habitable
- Roof - Raise roof ridge
- Rear dormer
- Rooflights

Drawing nos.	scale	Description
01	1:1250	Title sheet & Location Plan

Existing		
02		Photos
03	1:100	First floor plan
04	1:100	Roof plan
05	1:100	Elevations Front and rear
06	1:100	Elevations Side
07	1:100	Perspective views
08		Photos - front, rear & garden views
09		Site photos
10		Neighbouring precedents
11		Neighbouring precedents

Proposed		
12	1:100	First floor plan
13	1:100	Loft floor plan
14	1:100	Roof plan
15	1:100	Elevations - front and rear
16	1:100	Elevations - sides
17	1:200	Perspective views

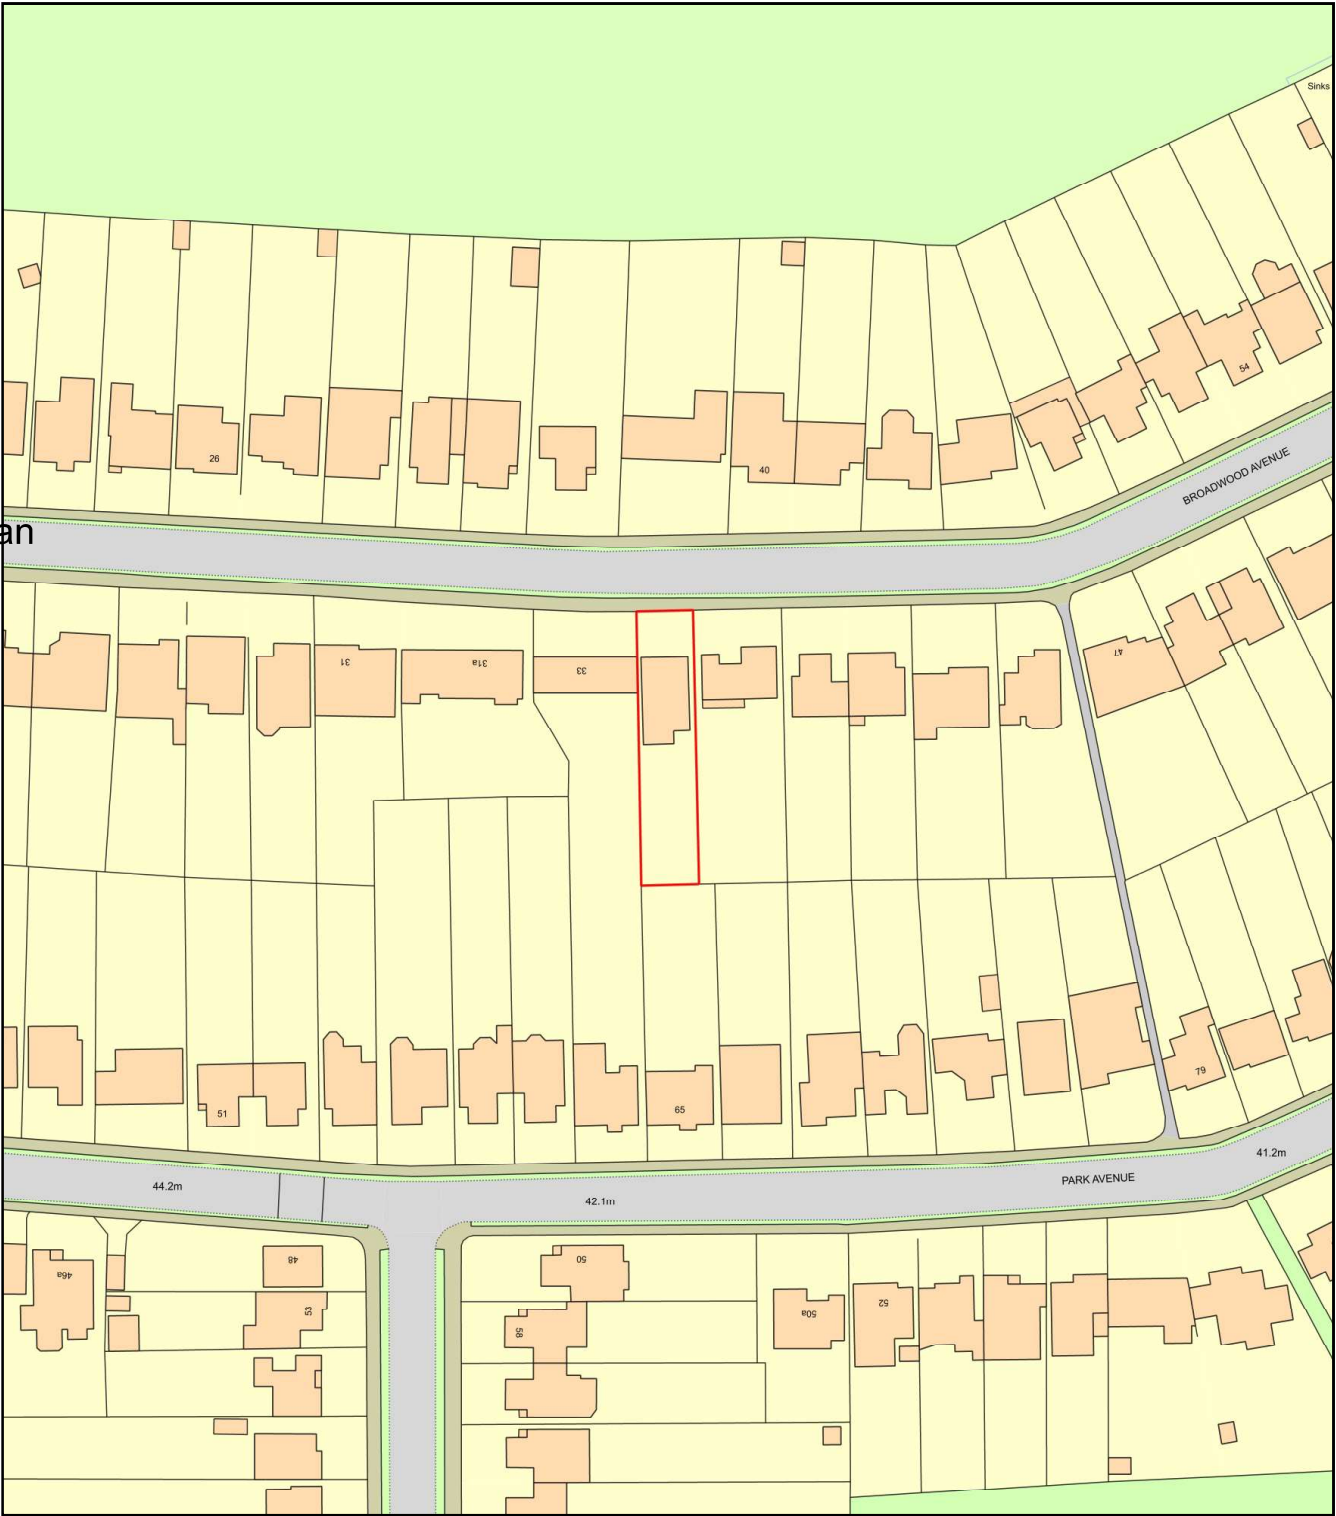


Approx. areas

- Existing:**
- Site area - 427 sq. meters.
Ground Floor - 111 sq. meters.
- Proposed:**
- Loft floor - 57 sq. meters.

LOCATION PLAN

Site boundary
shown in red


Purpose - Householder planning application

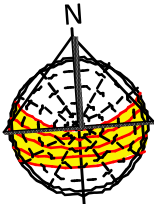

DRAWING TITLES
&
LOCATION PLAN



tel : 0796 222 3141
email : sandeep@sskarchitects.co.uk

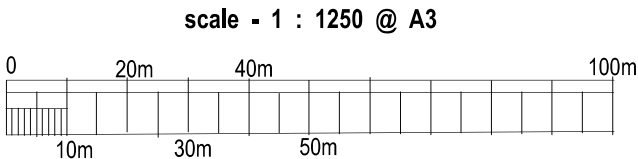

All dimensions to be checked on site. All omissions & discrepancies to be reported to the designer. SSK architects owns the copyright of this drawing which must not be reproduced in whole or part without the written permission. ©	PROJECT: 35 Broadwood Av. Ruislip, HA4 7XS	DATE: 10/03/2021
	DWG NO: TITLE SHEET 01	REVISION: