

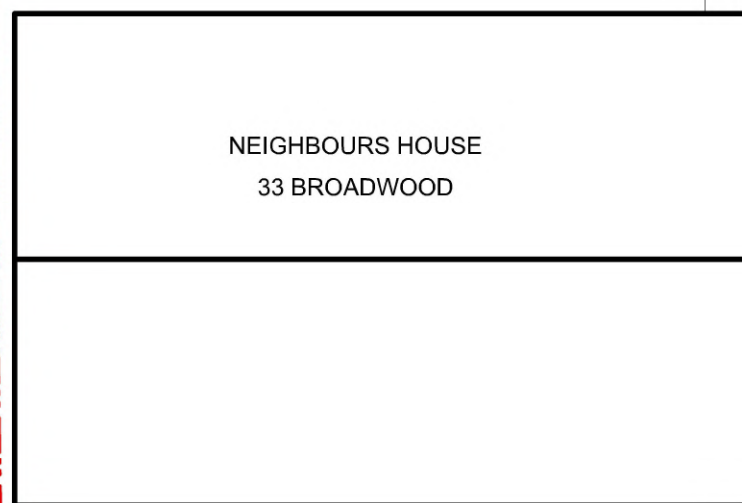
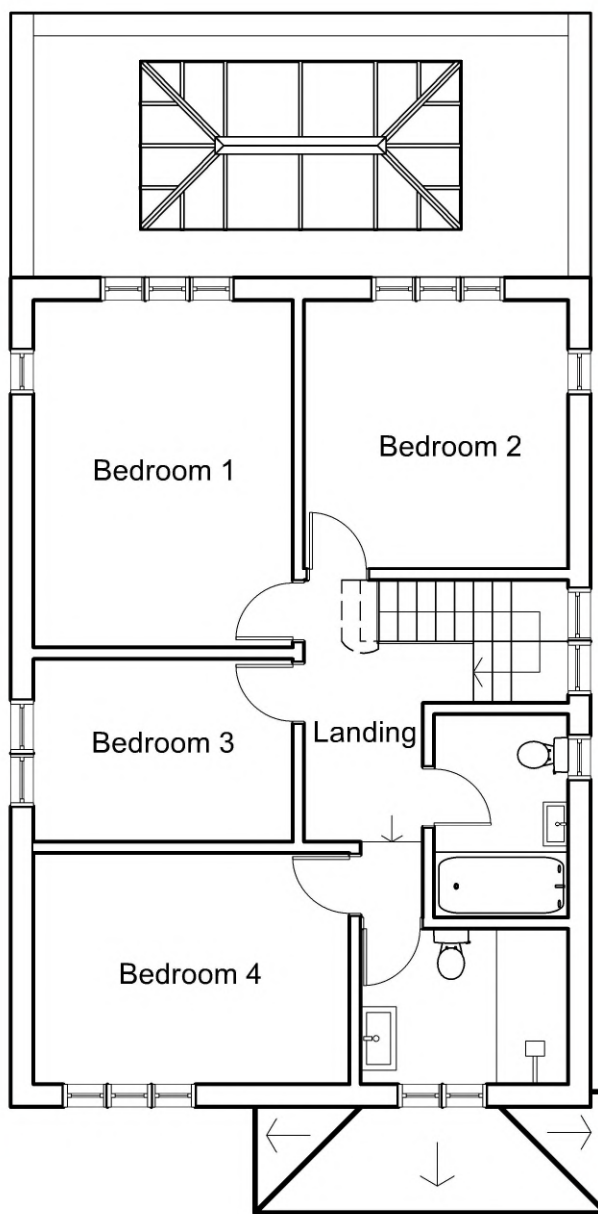


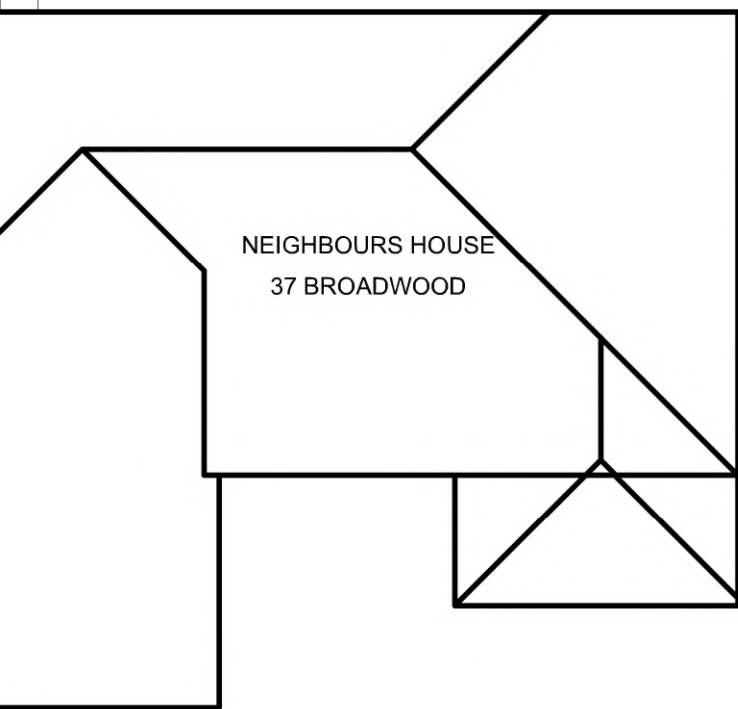

03

FIRST FLOOR PLAN Scale: 1:100

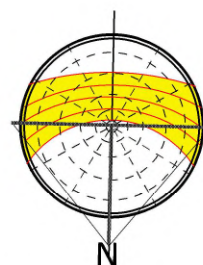


EXISTING



tcl : 0796 222 3141
email : sandeep@sskarchitects.co.uk

scale - 1 : 100 @ A3

 

Purpose - Householder planning application only

All dimensions to be checked on site. All omissions & discrepancies to be reported to the designer.	PROJECT: 35 Broadwood Av, Ruislip, HA4 7XS	DATE: 10/03/2021
© SSK architects owns the copyright of this drawing which must not be reproduced in whole or part without the written permission.	DWG NO: FIRST FLOOR 03	REVISION: