

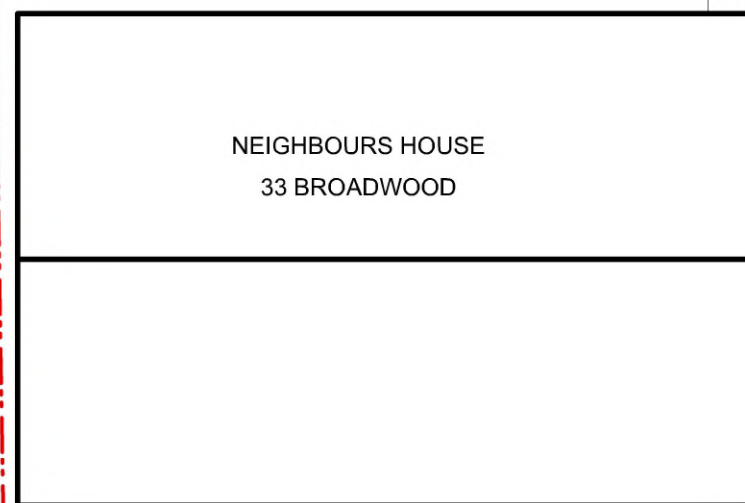
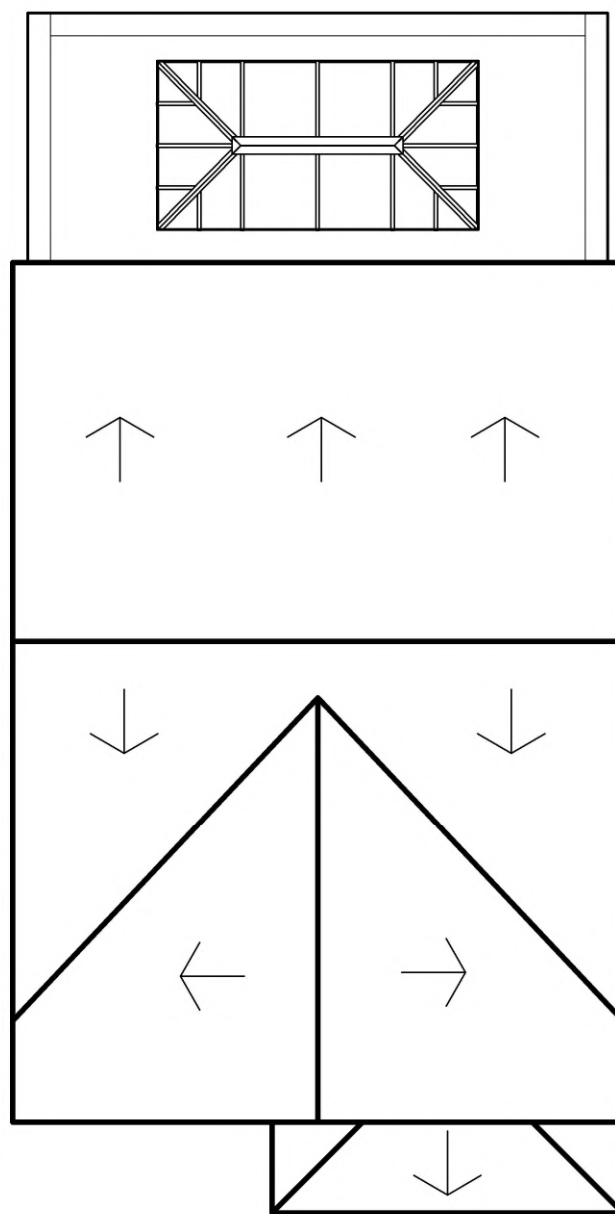


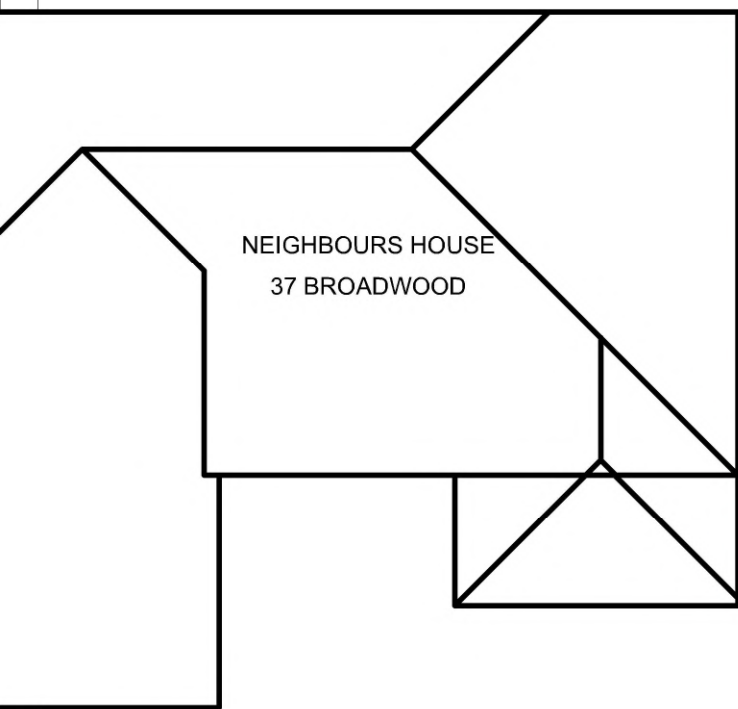


04 ROOF PLAN  
Scale: 1:100

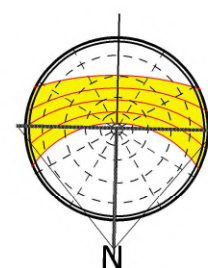

EXISTING

scale - 1 : 100 @ A3

 

Purpose - Householder planning application only

|   |                                               |                     |
|---|-----------------------------------------------|---------------------|
| All dimensions to be checked on site.<br>All omissions & discrepancies to be reported to the designer. | PROJECT: 35 Broadwood Av,<br>Ruislip, HA4 7XS | DATE: 10/03/2021    |
|   | DWG NO: <b>ROOF</b>                           | REVISION: <b>04</b> |

© SSK architects owns the copyright of this drawing which must not be reproduced in whole or part without the written permission.



tcl : 0796 222 3141  
email : sandeep@sskarchitects.co.uk