


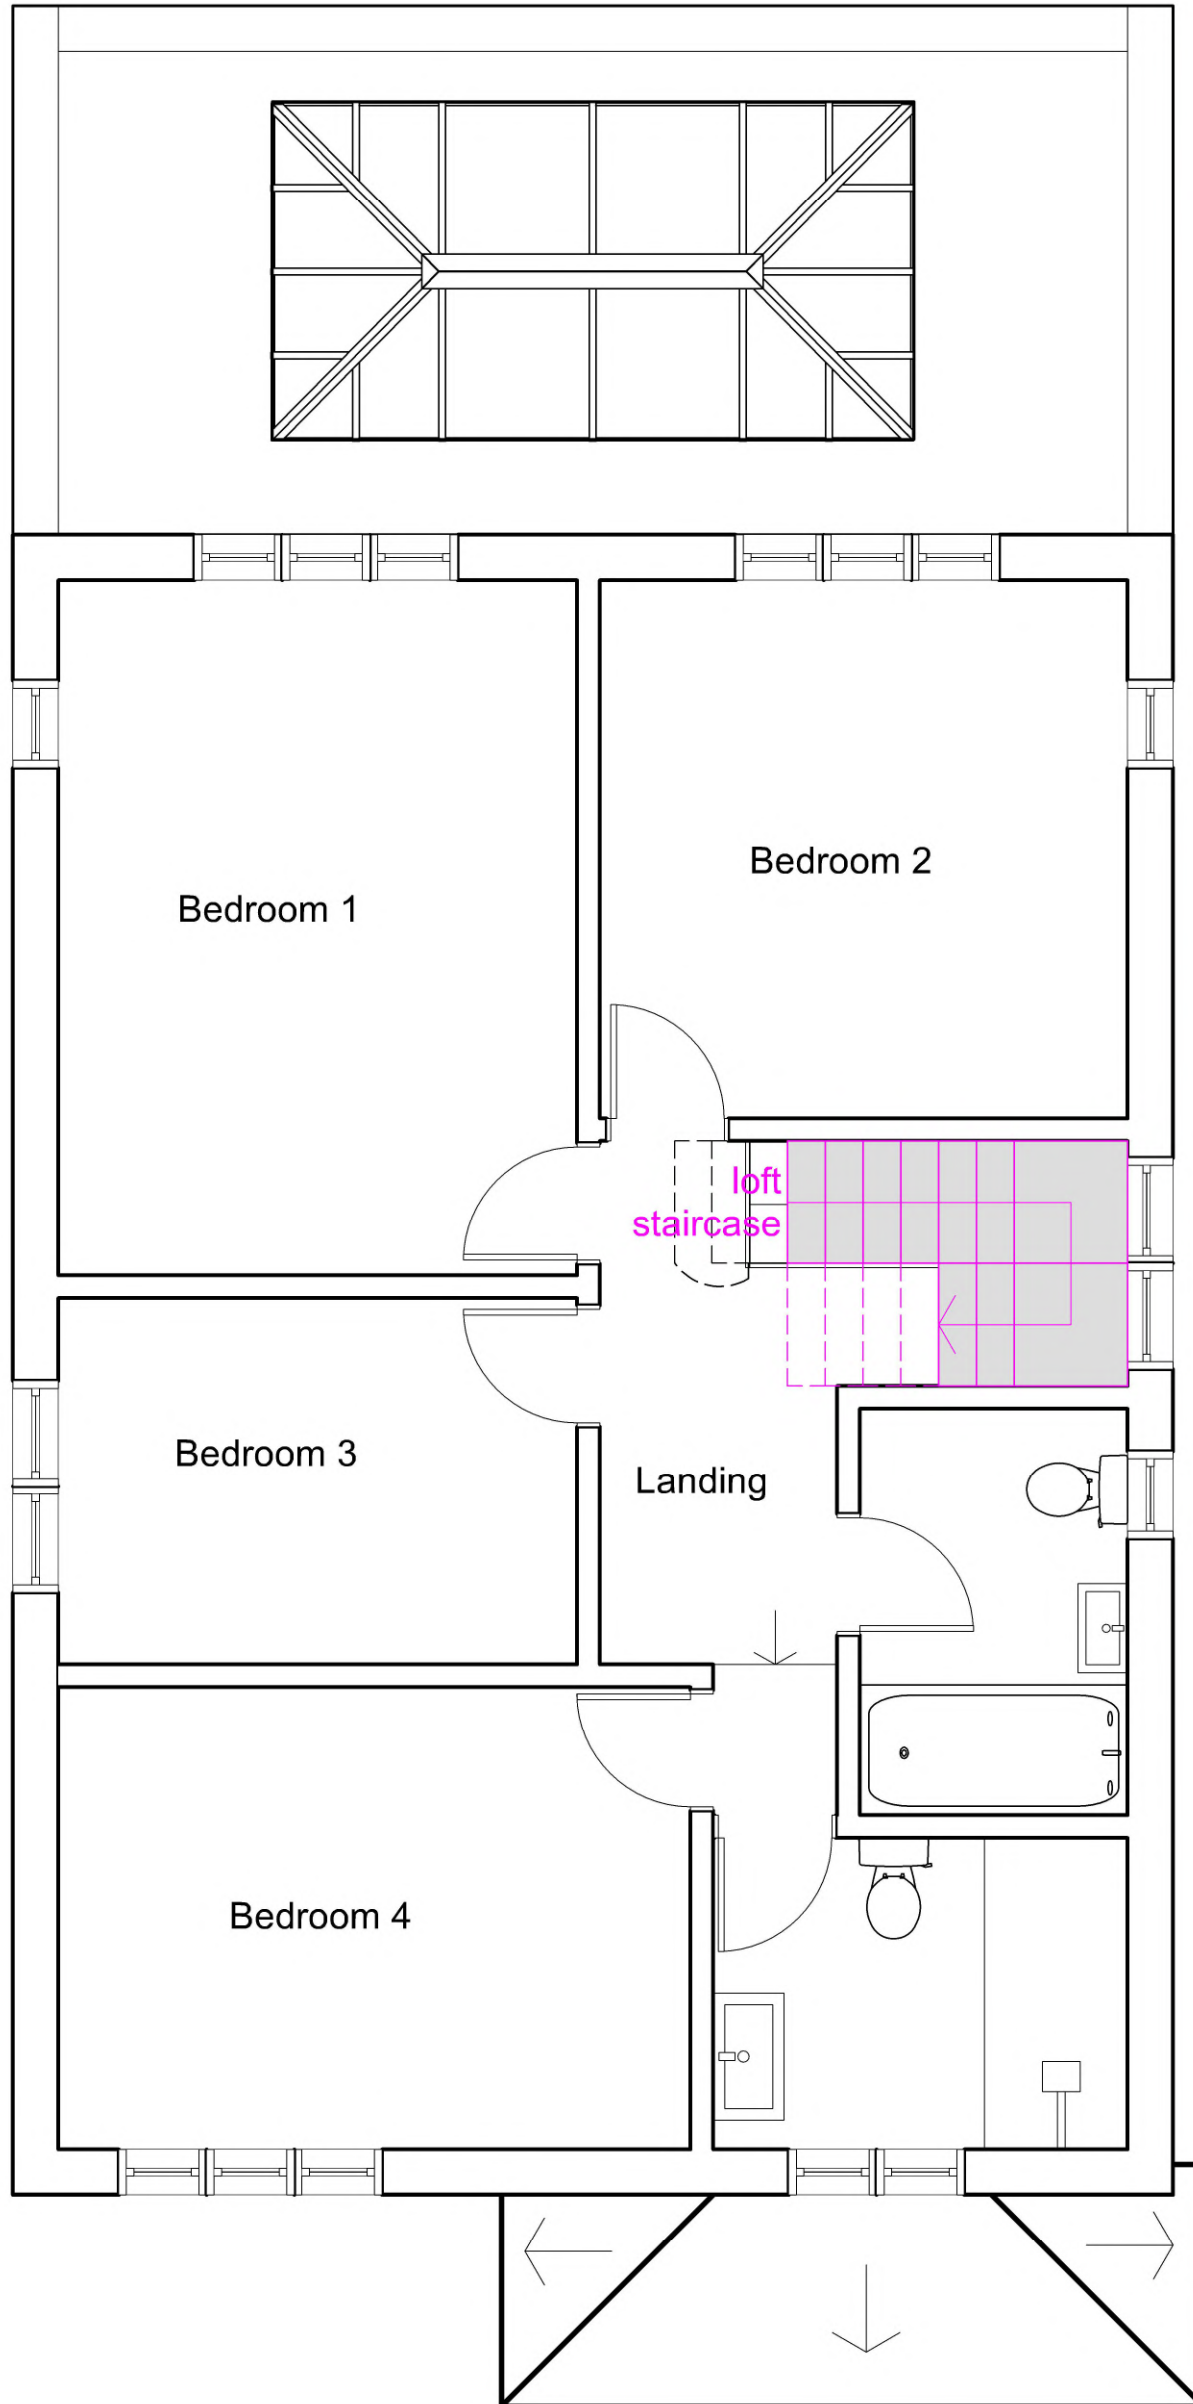

11 PROPOSED FIRST FLOOR PLAN
Scale: 1:50