

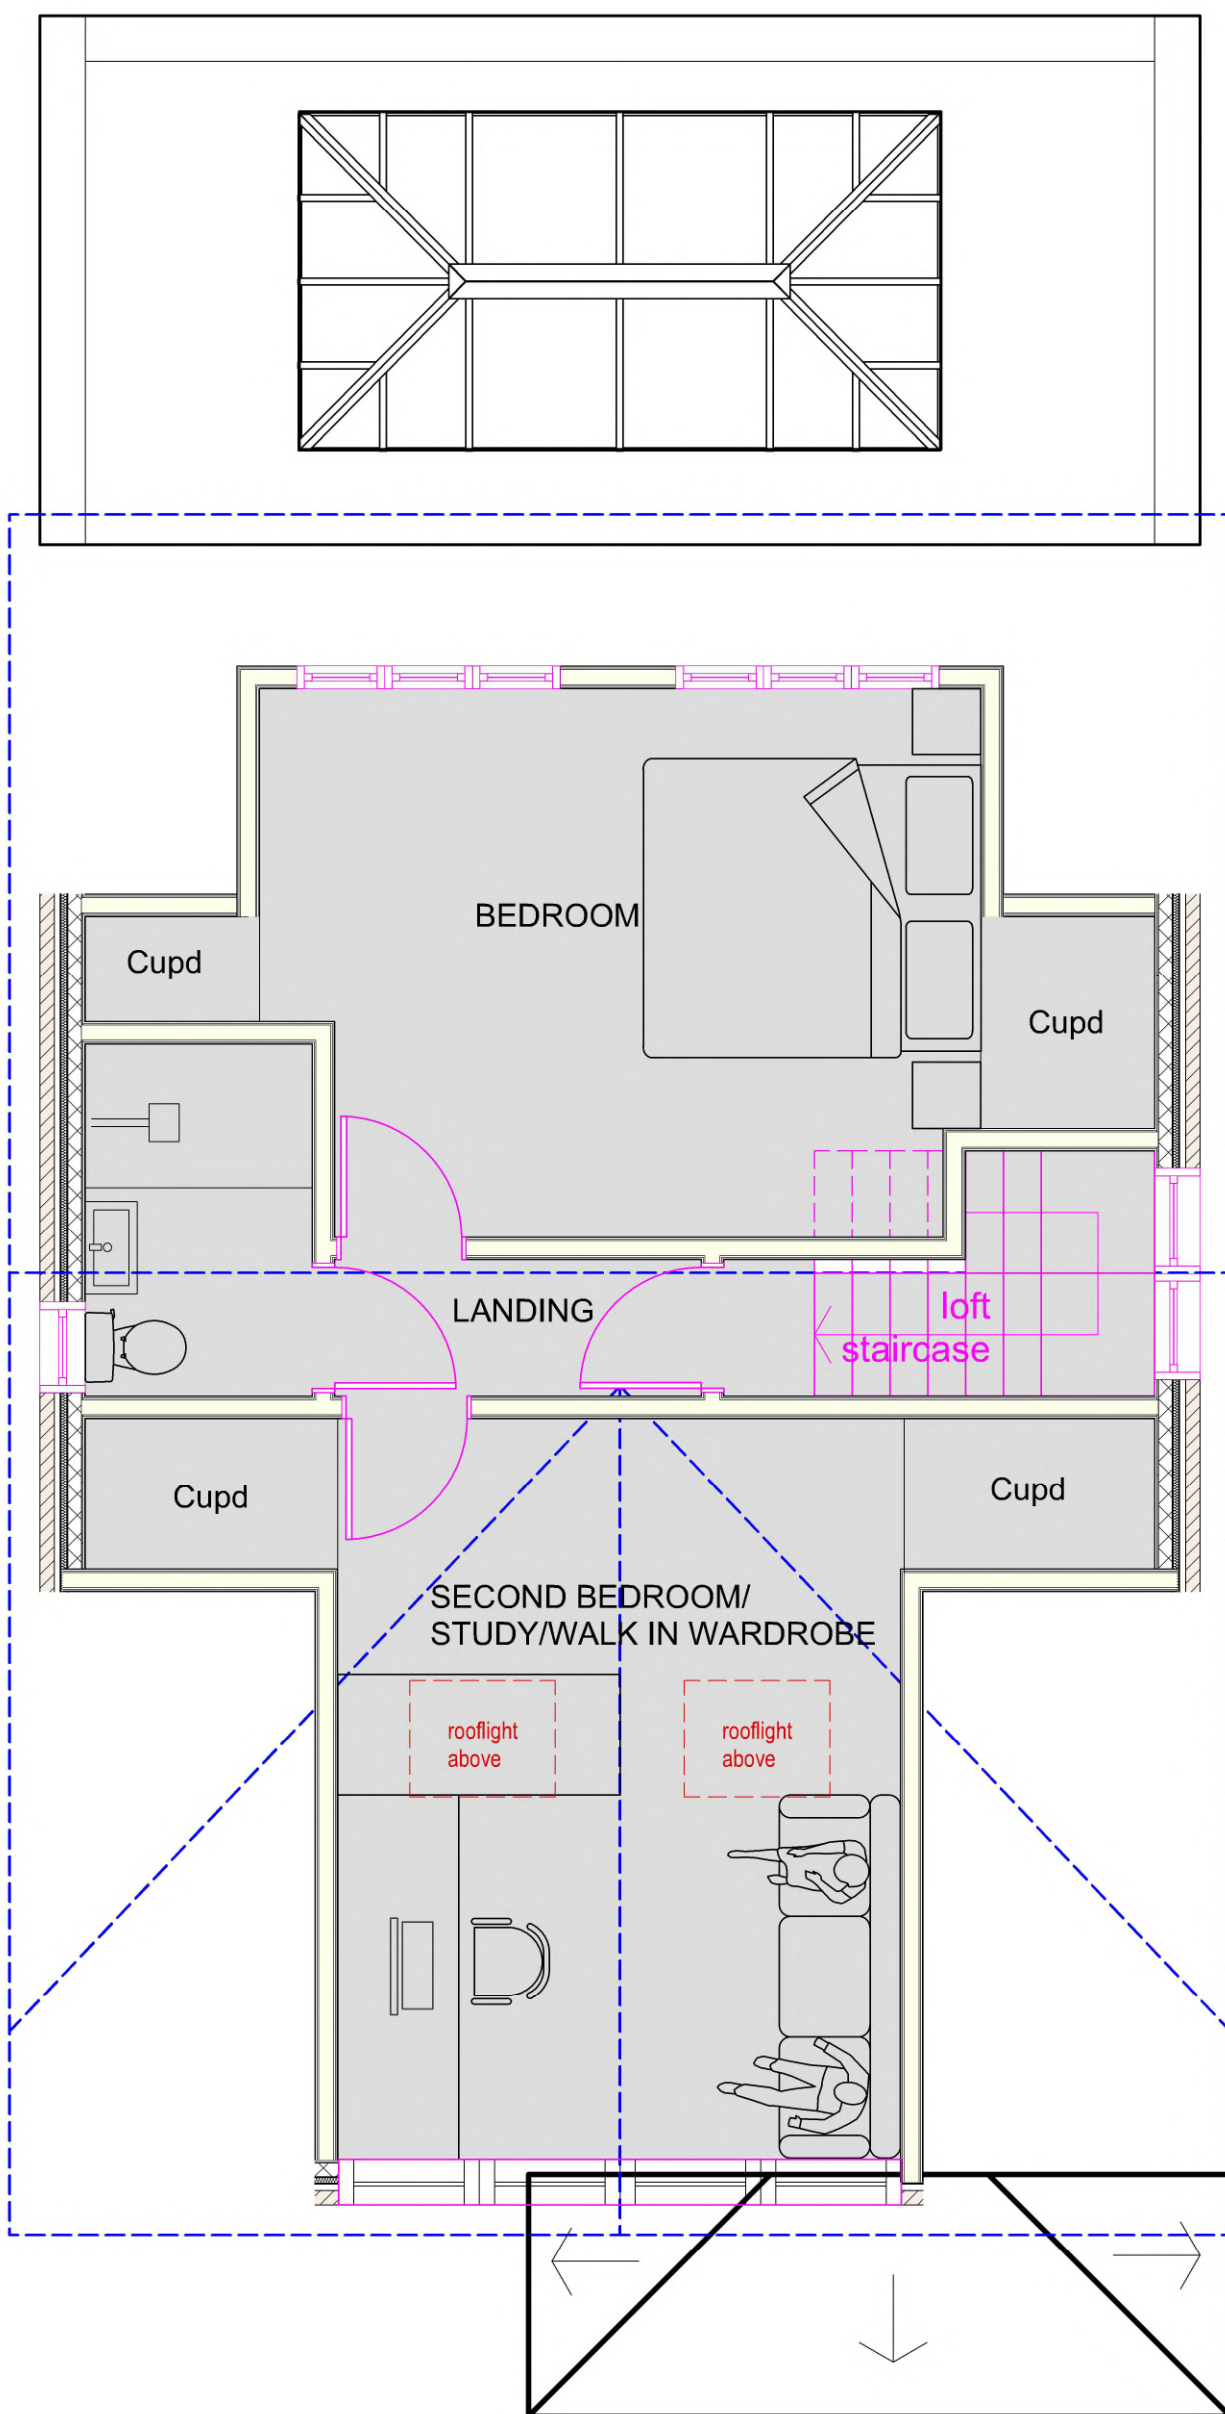
 


 

-  Internal walls
-  External walls
-  New doors and windows
-  Roof line above
-  Proposed work

12 PROPOSED LOFT FLOOR PLAN
Scale: 1:50

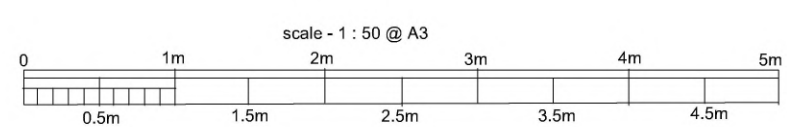

Purpose - Householder Planning application only

All dimensions to be checked on site. All omissions & discrepancies to be reported to the designer.	PROJECT: 35 Broadwood Av, Ruislip, HA4 7XS	DATE: 10/03/2021
© SSK architects owns the copyright of this drawing which must not be reproduced in whole or part without the written permission.	DWG NO: LOFT FLOOR	REVISION: 13

PROPOSED