
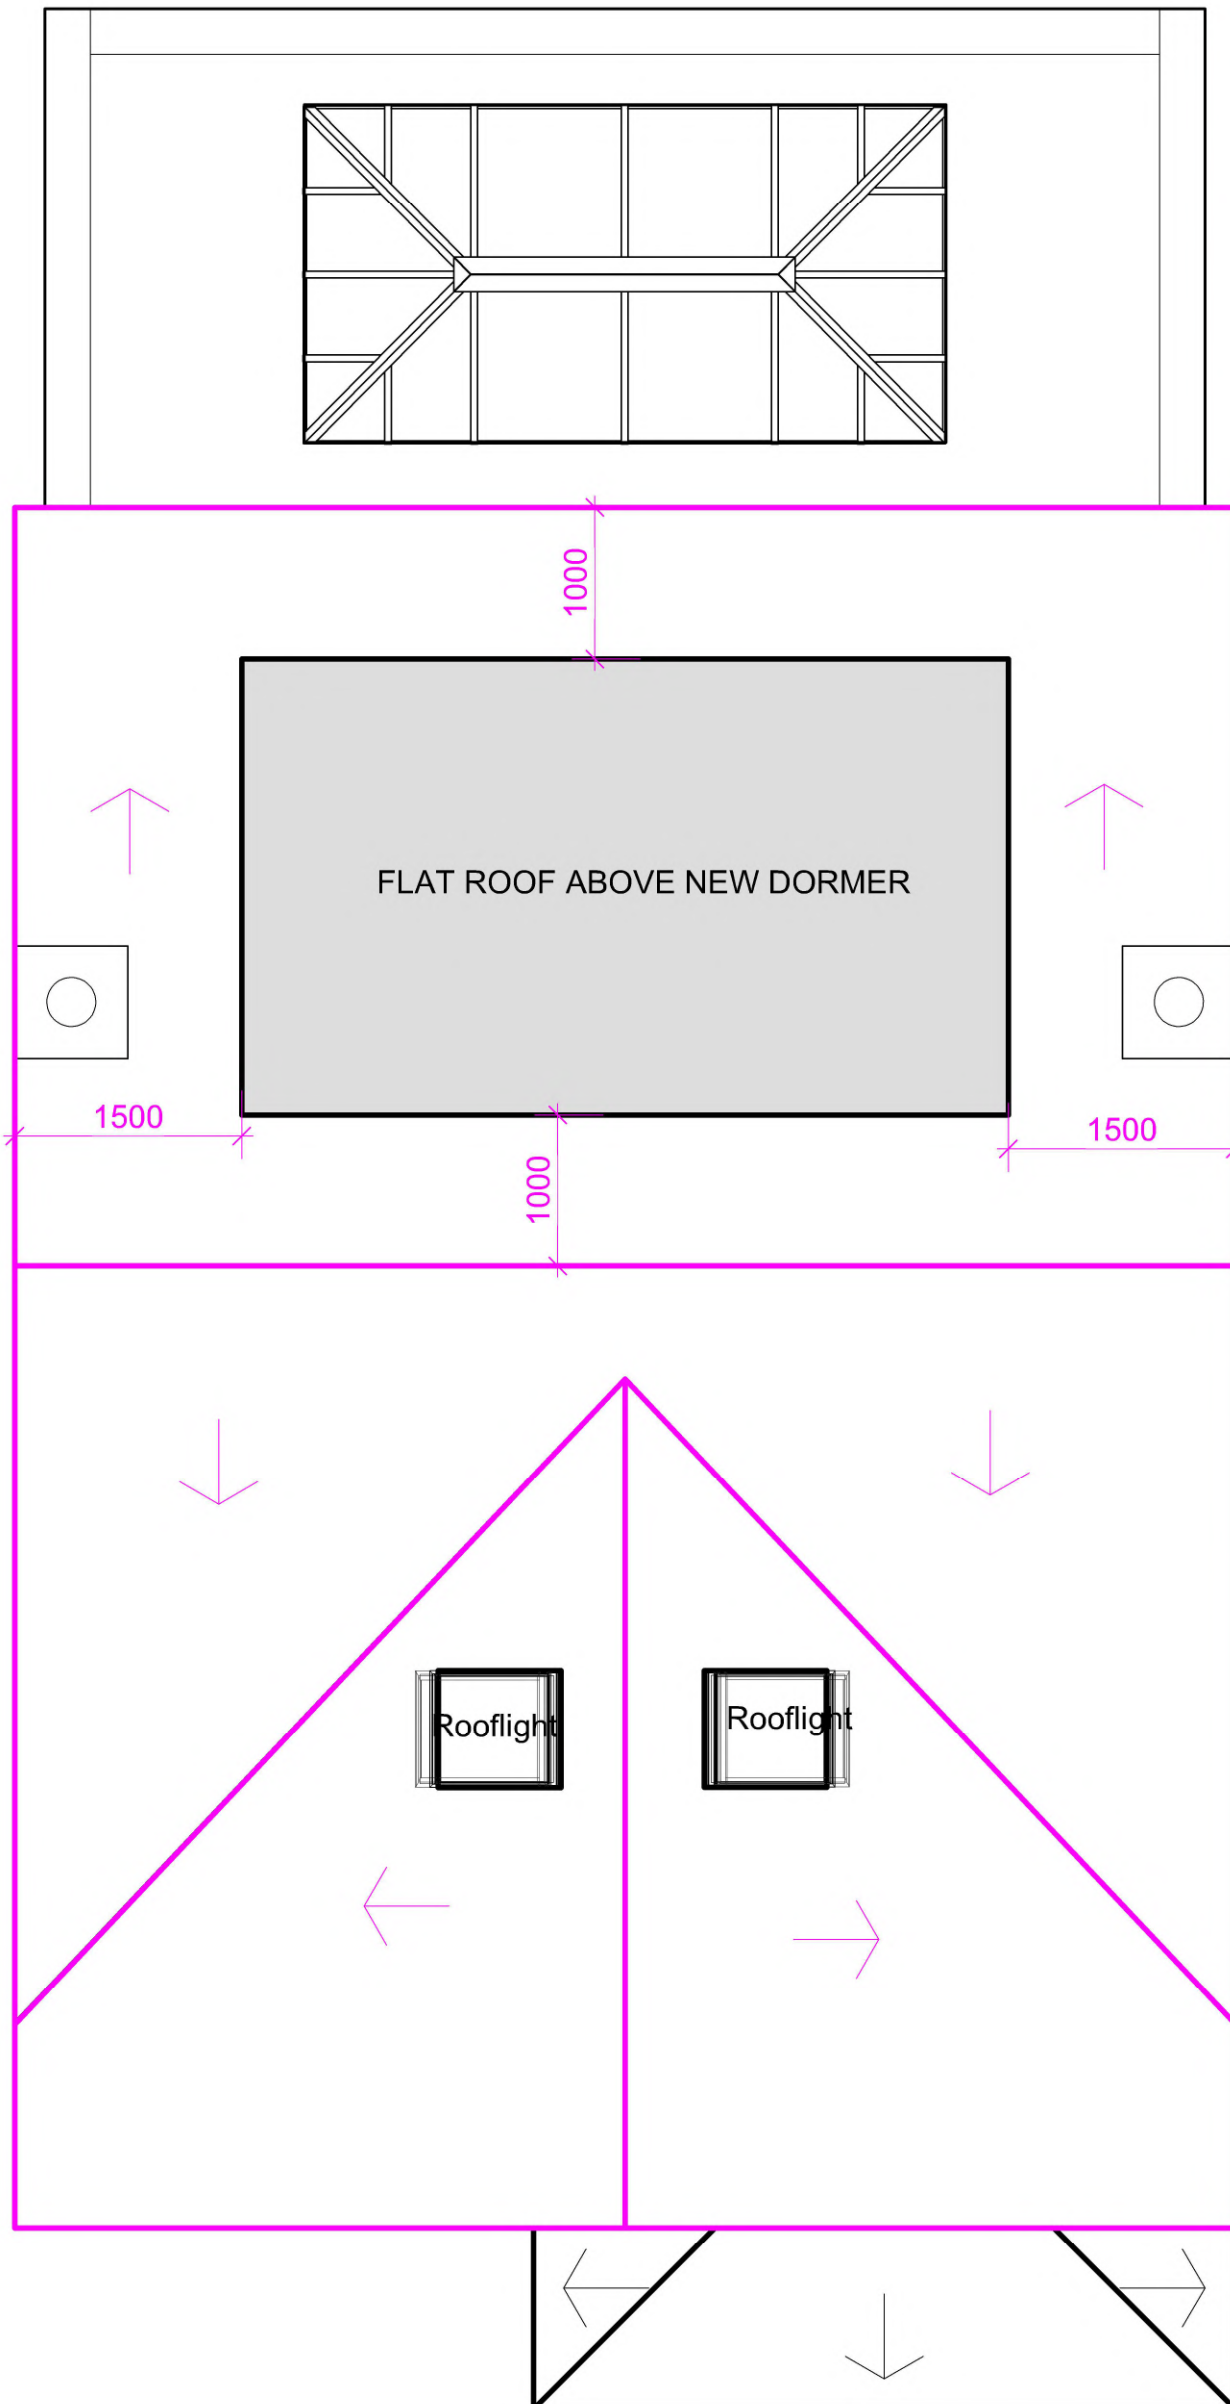


 

 New dormer
 New roof with raised ridge

13 PROPOSED ROOF PLAN
Scale: 1:50