




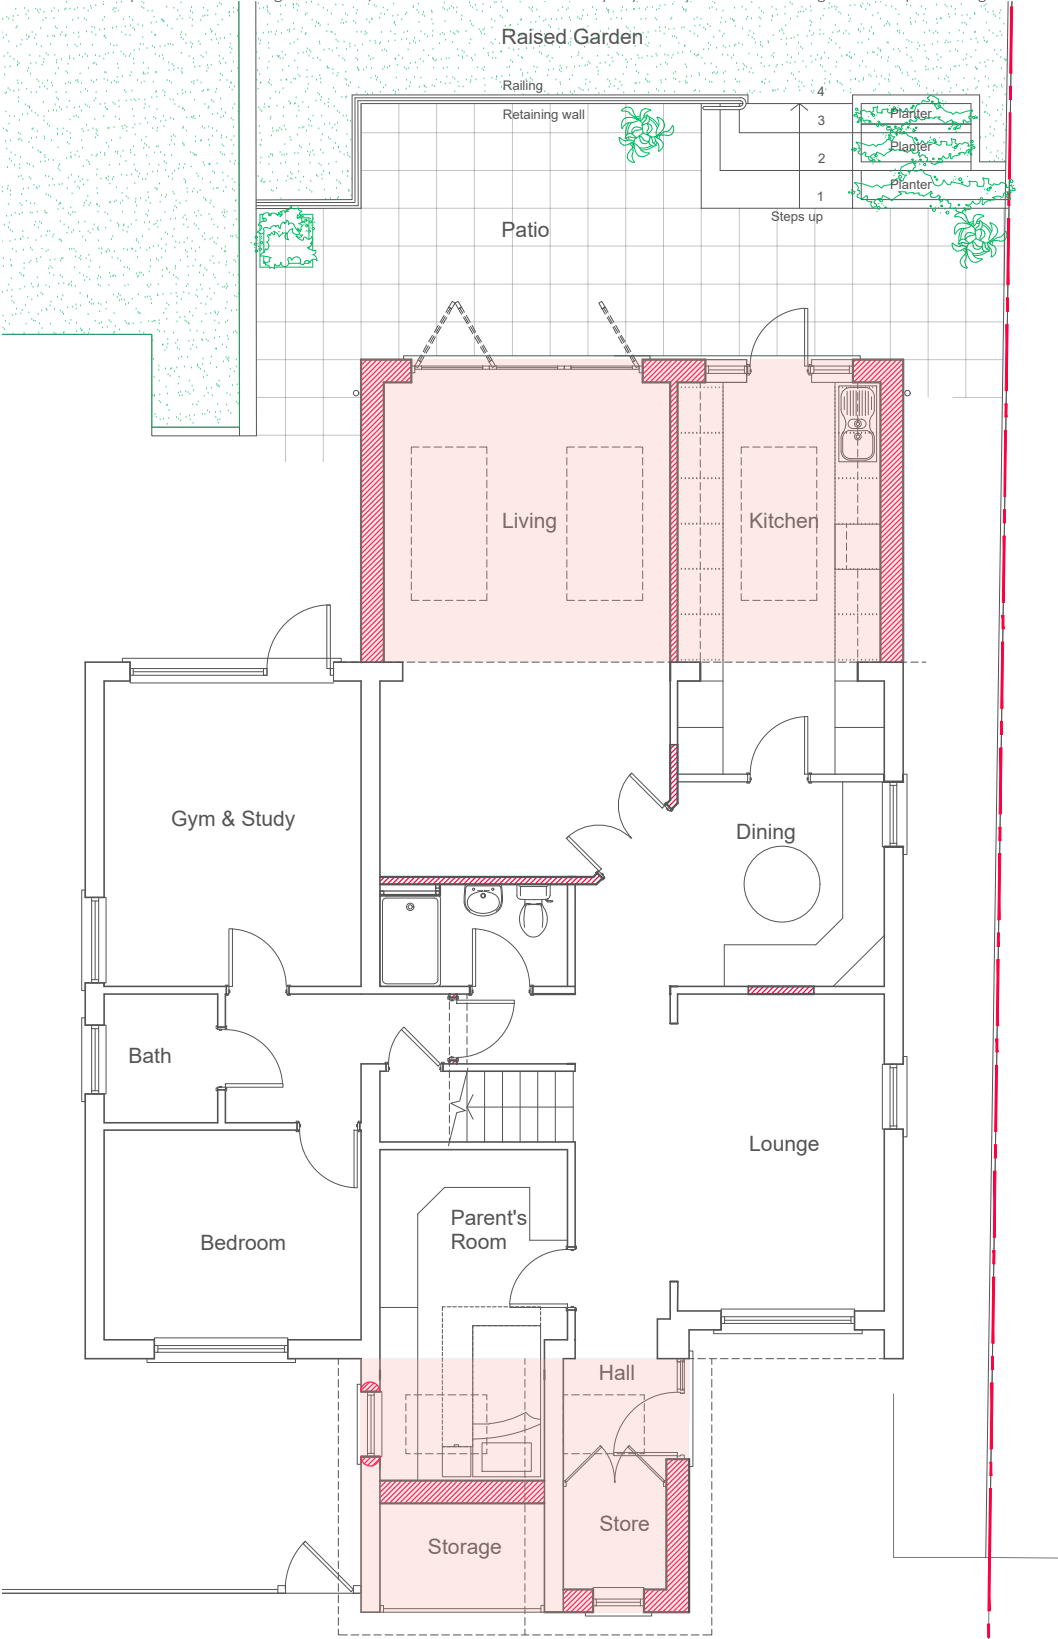


Ground Floor Plan

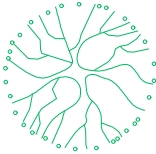

First Floor Plan

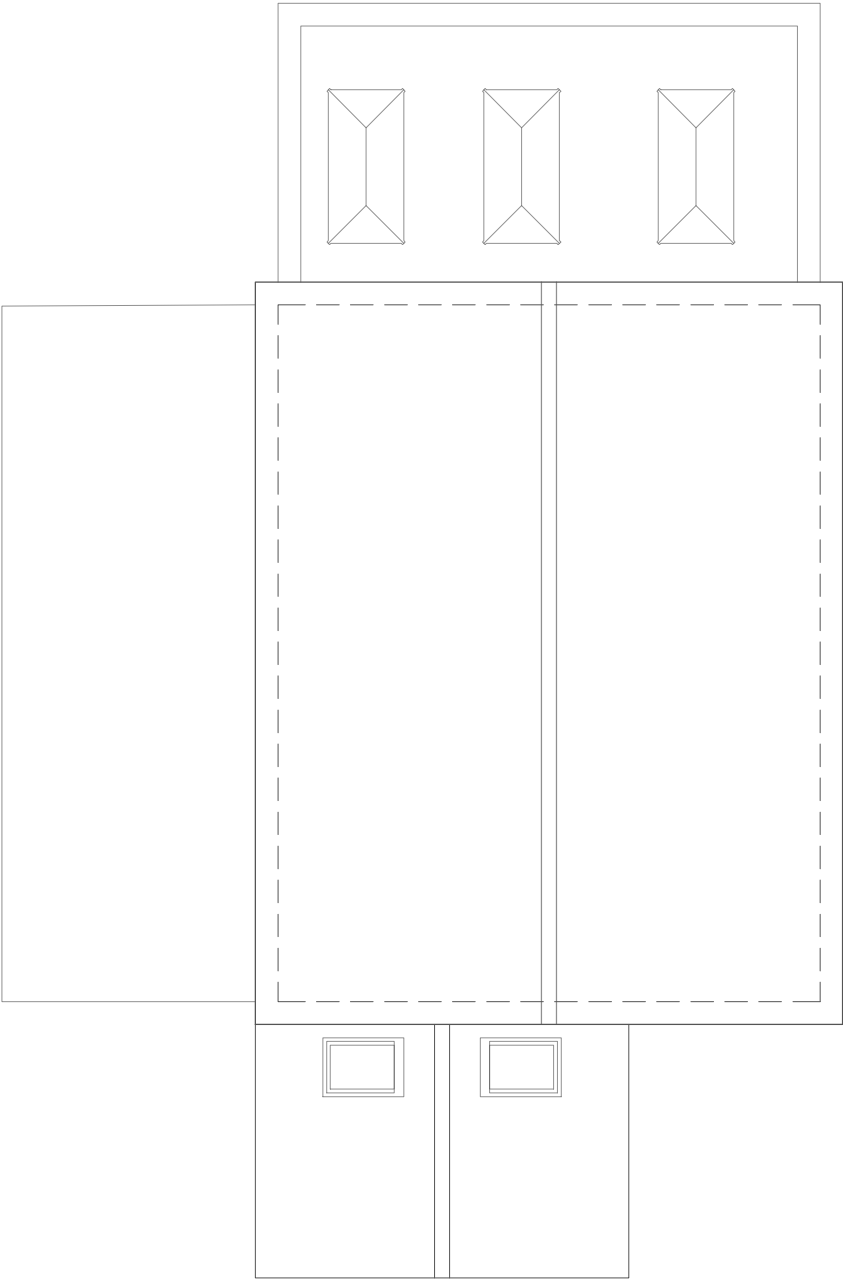

Roof Plan

 

date	rev	revision	drawn	MA	Project	15 Church Close West Drayton UB7 7PY	purpose of issue	
27-05-20	A	Rear extension changed pitched to flat roof	checked	MK			Planning	
			scale	1:100@A3	Drawing	Plans As Proposed	drawing no	rev
			date	Mar 20			AA8095-P01	A
ASSI + ASSI Architectural Services 20 Church Street Twickenham Middlesex TW3 3NJ M 07964 213 230 E aassi@btinternet.com								

