



The contractor is responsible for checking dimensions, tolerances ad references. Verify any discrepancies with the Agent before proceeding with the works. - Where an item is covered by drawings to different scales the larger scale drawing is to be worked to. - Do not scale drawing. Figured dimensions to be worked to in all cases.


notes

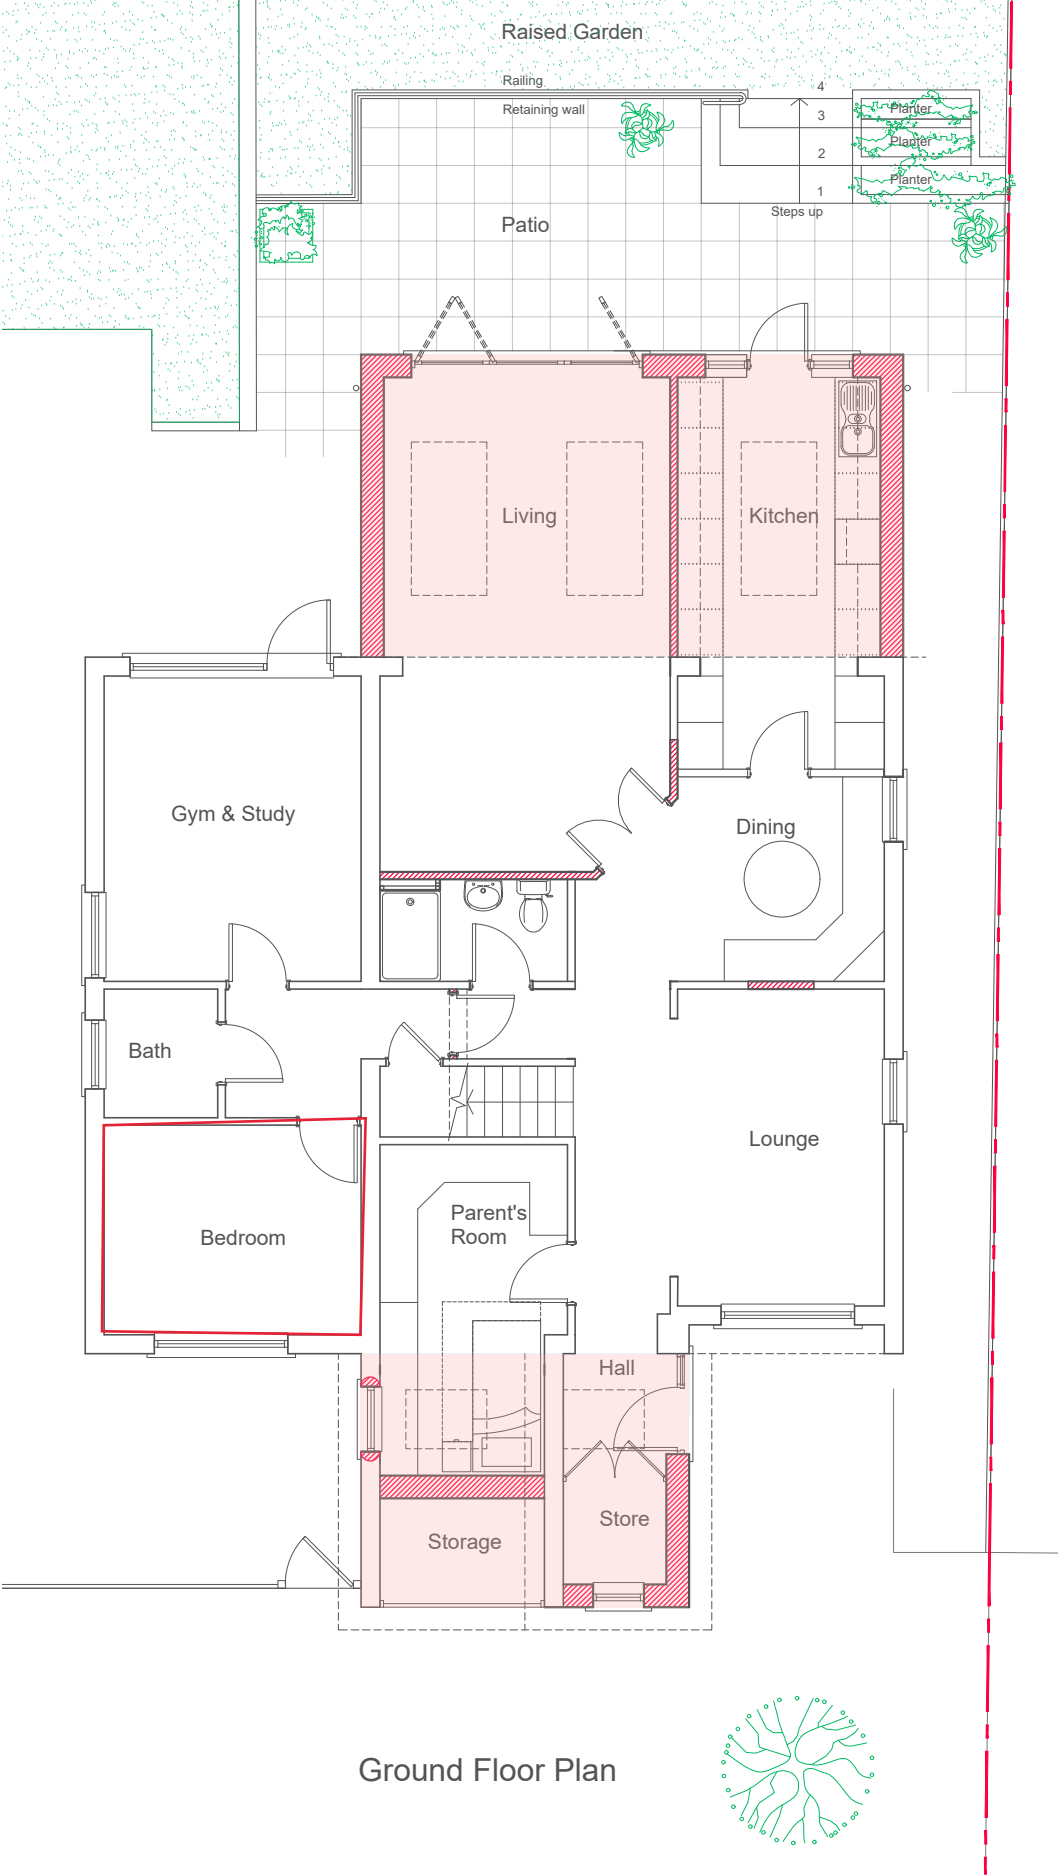


Ground Floor Plan

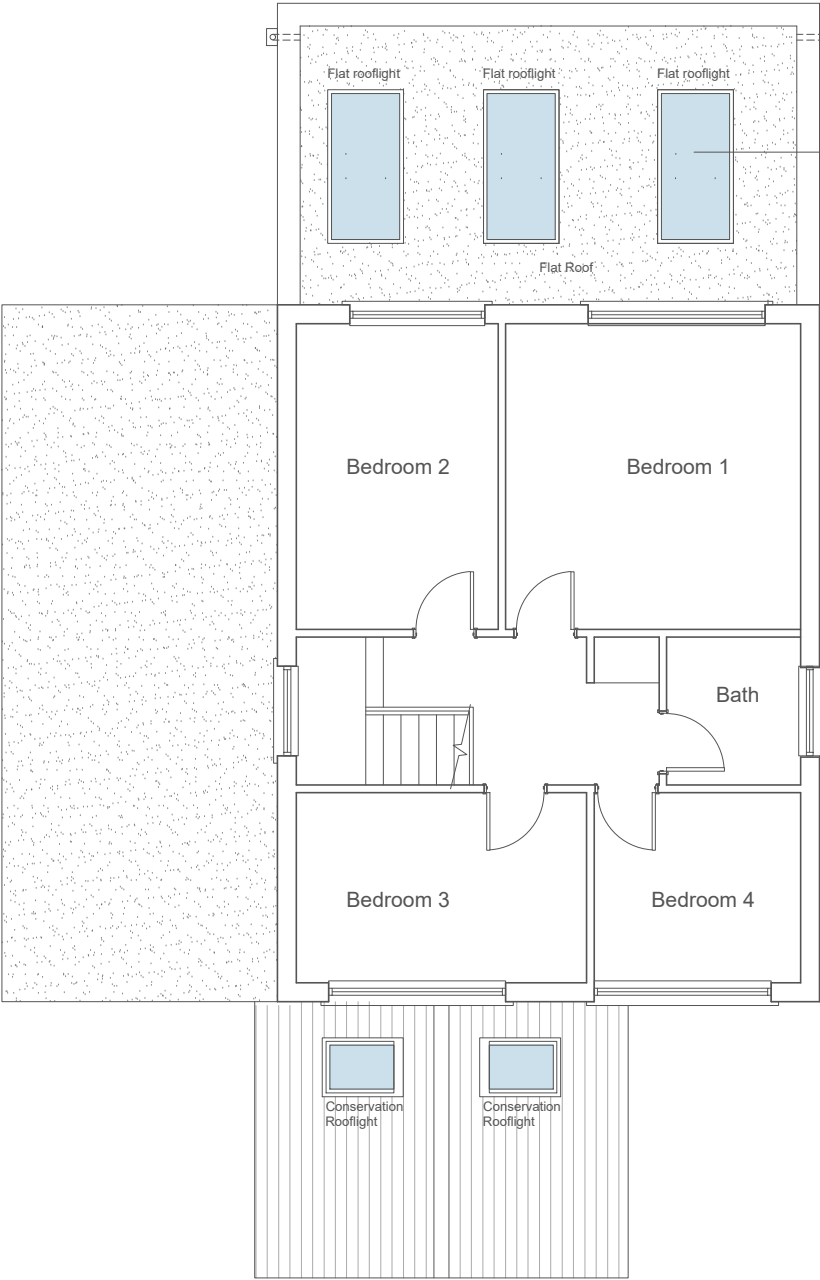

First Floor Plan

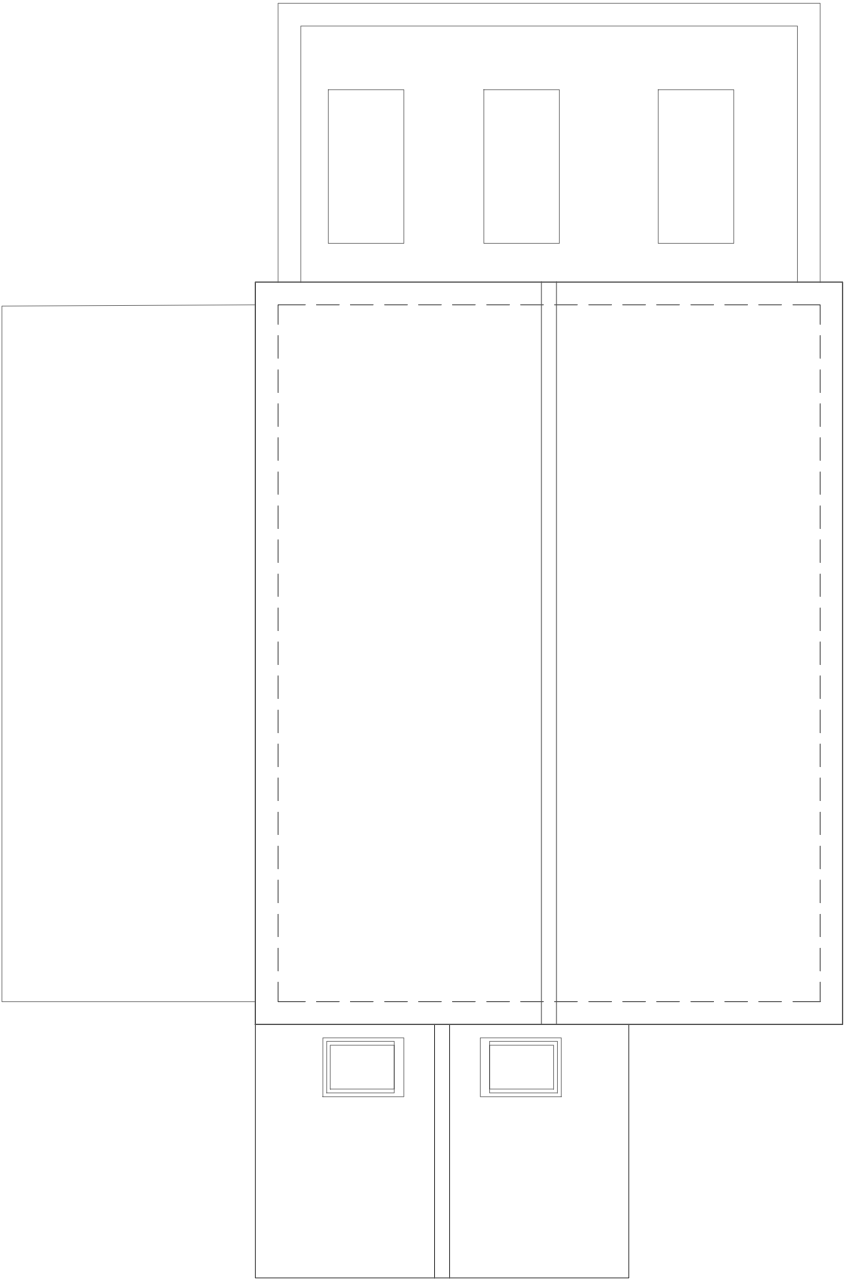

Roof Plan

 

date	rev	revision	drawn		MA	Project		purpose of issue	
27-05-20	A	Rear extension changed pitched to flat roof	checked		MK	15 Church Close West Drayton UB7 7PY		Planning	
30-05-20	B	Flat roof - flat rooflights shown	scale		1:100@A3	Drawing		drawing no	rev
			date		Mar 20	Plans As Proposed		AA8095-P01	B
ASSI + ASSI Architectural Services 20 Church Street Twickenham Middlesex TW3 3NJ M 07964 213 230 E aassi@btinternet.com									

