




Front Elevation

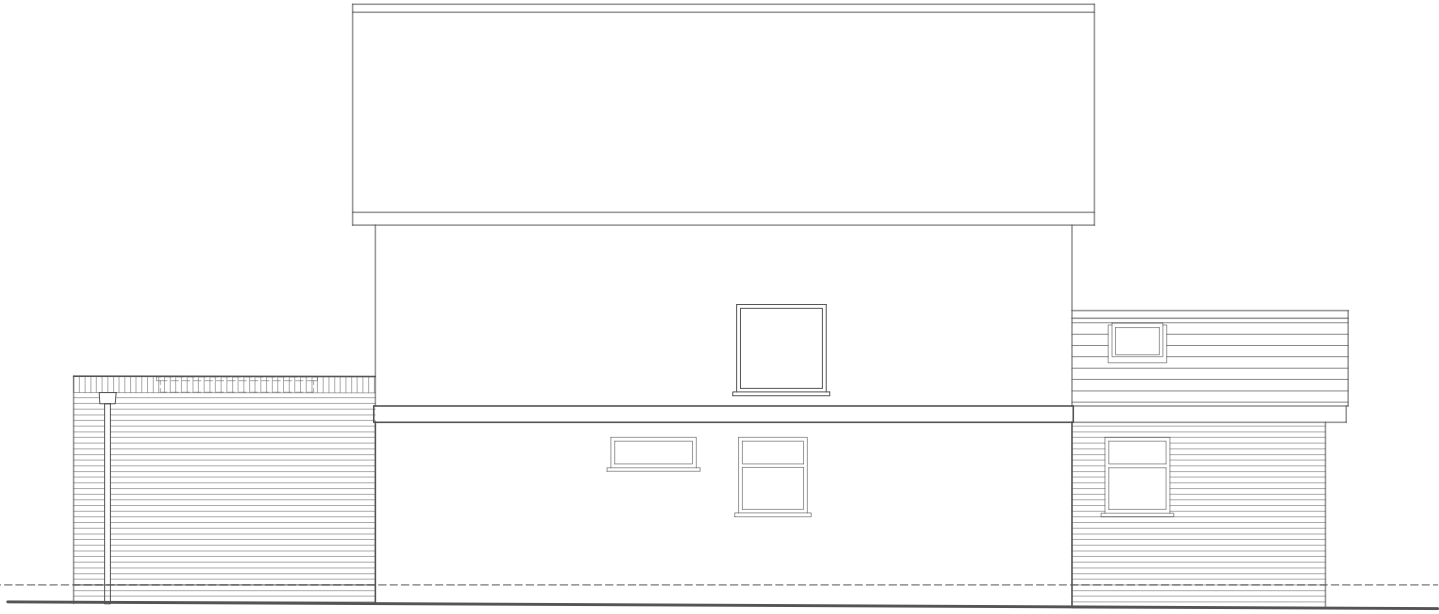

Side Elevation


MATERIALS

EXTENSION

- External Walls
- Fairface brickwork to match existing
- Door / Windows
- PVCu windows, Grey to match existing
- Gutters & Rwp's
- PVCu, Black to match existing
- Pitched Roof
- Roof tiles to match existing rear extension & over front roof garage
- Rooflights
- Conservation rooflights, Velux or similar



Rear Elevation

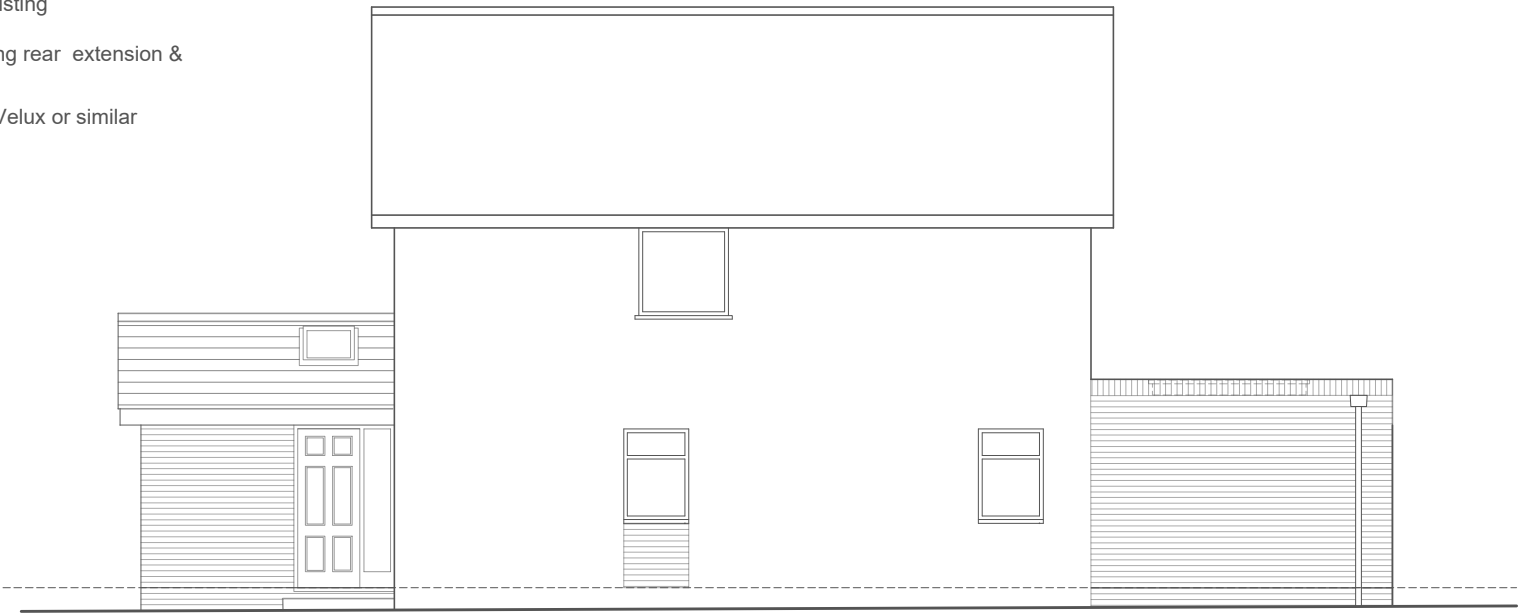

Side Elevation from No 13



Scale Bar @ 1:100

date	rev	revision	drawn		MA	Project	purpose of issue	
27-05-20	A	Rear extension changed pitched to flat roof	checked		MK	15 Church Close West Drayton UB7 7PY	Planning	
30-05-20	B	Rear extension roof - flat rooflights shown	scale		1:200@A3	Drawing	drawing no	rev
			date		Mar 20	Elevations As Proposed	AA8095-P02	B
ASSI + ASSI Architectural Services 20 Church Street Twickenham Middlesex TW3 3NJ M 07964 213 230 E aassi@btinternet.com								

