




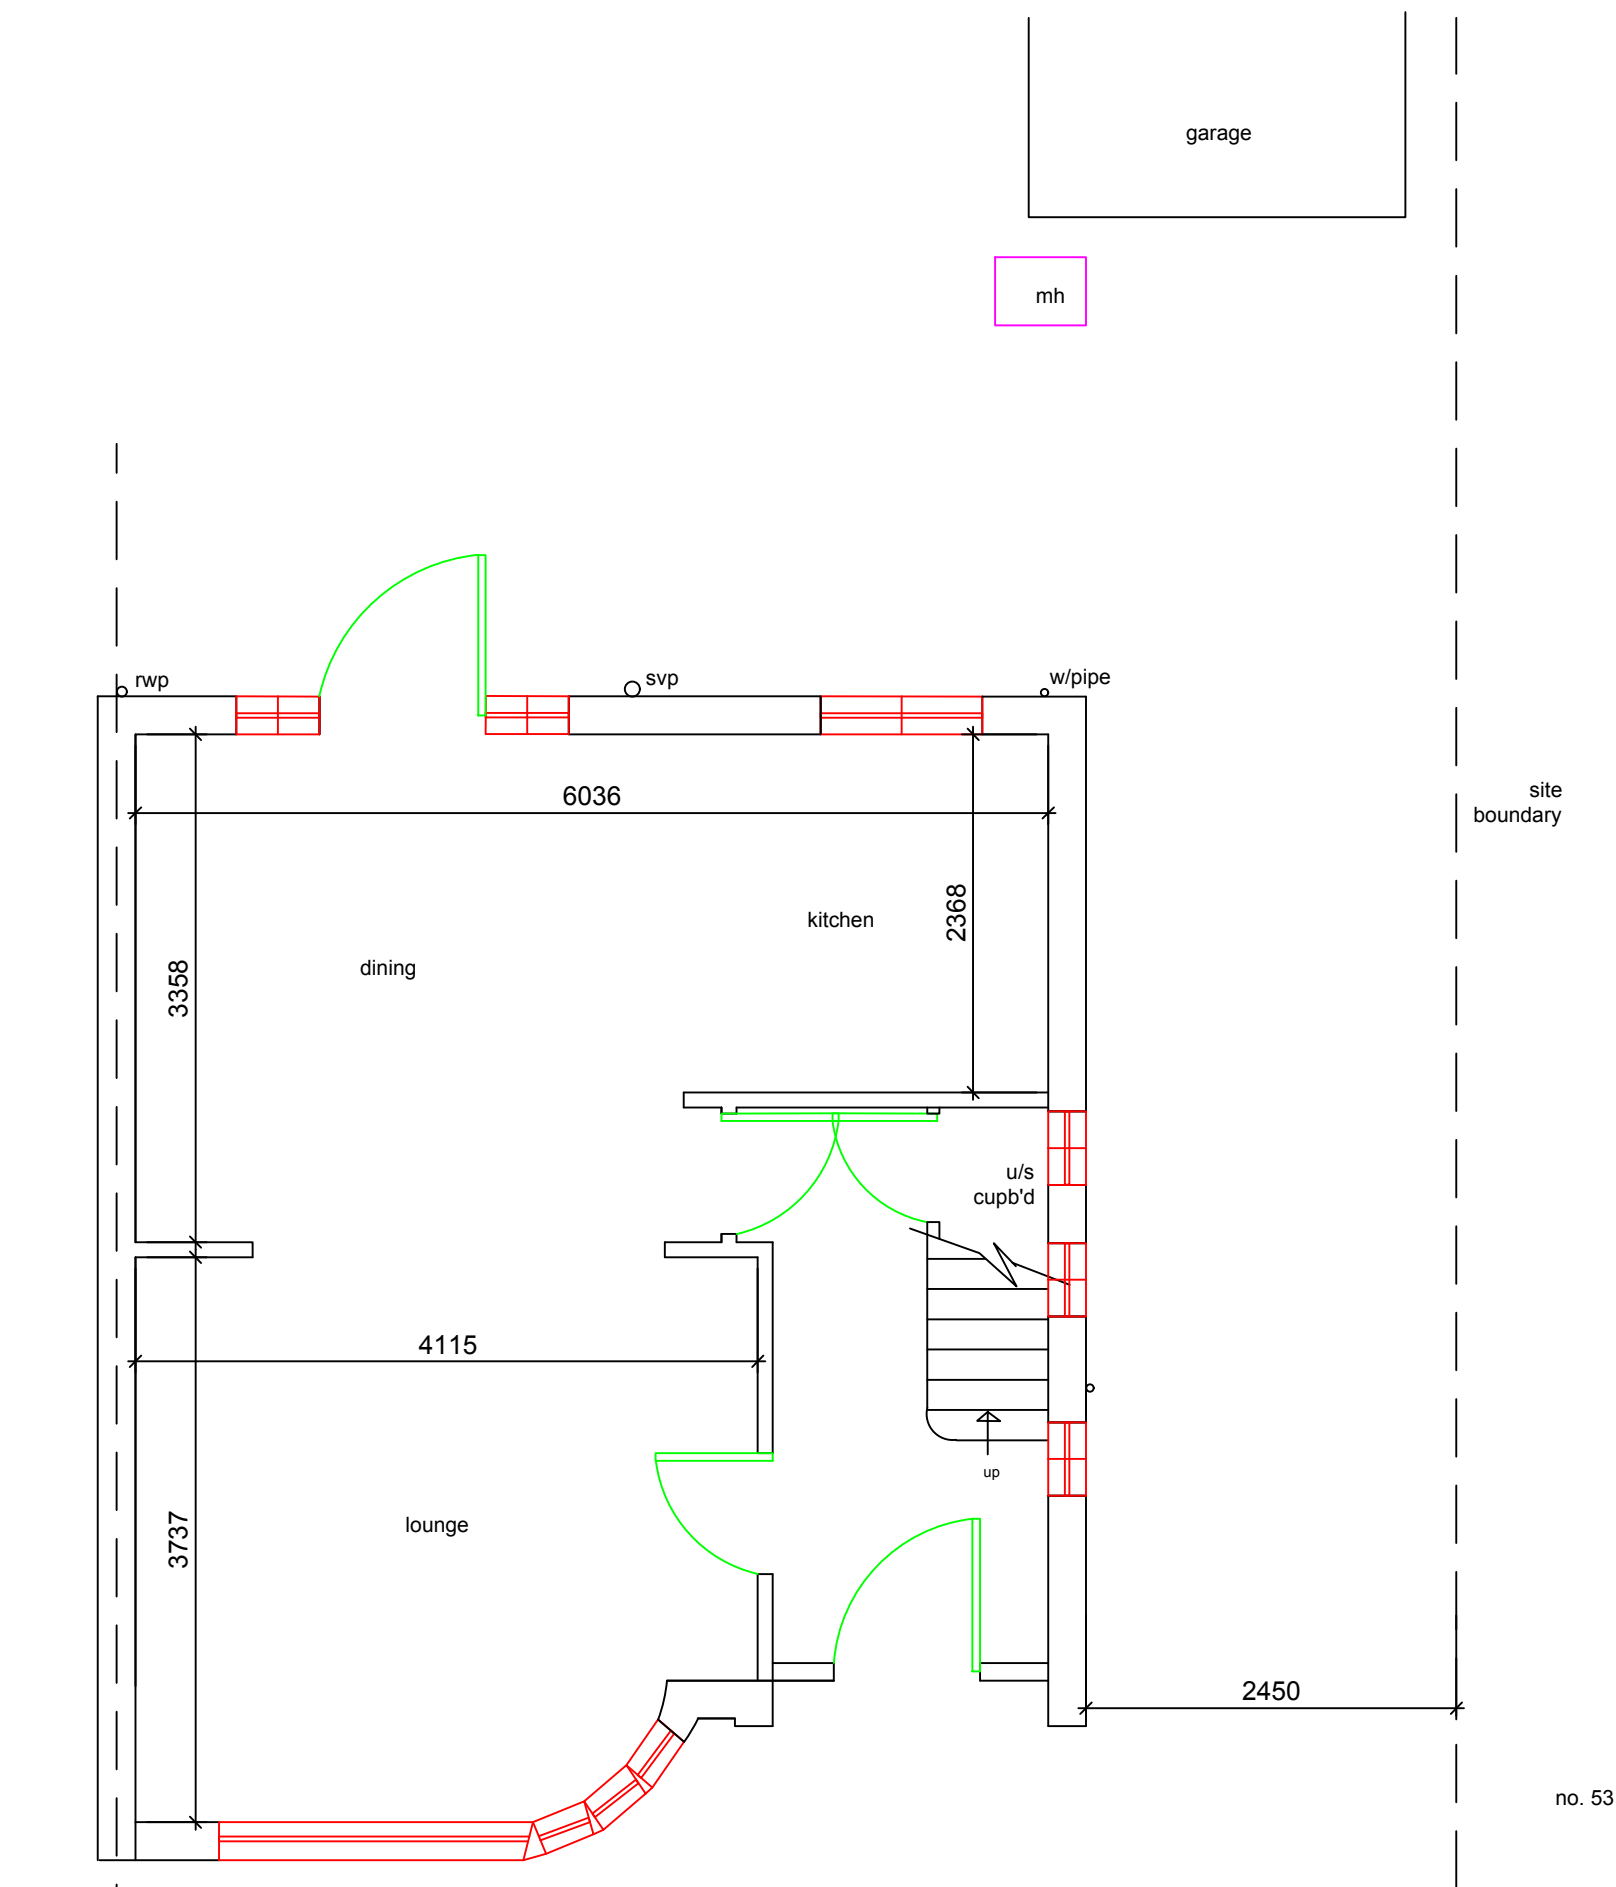


no. 49
existing ground floor plan
1:50

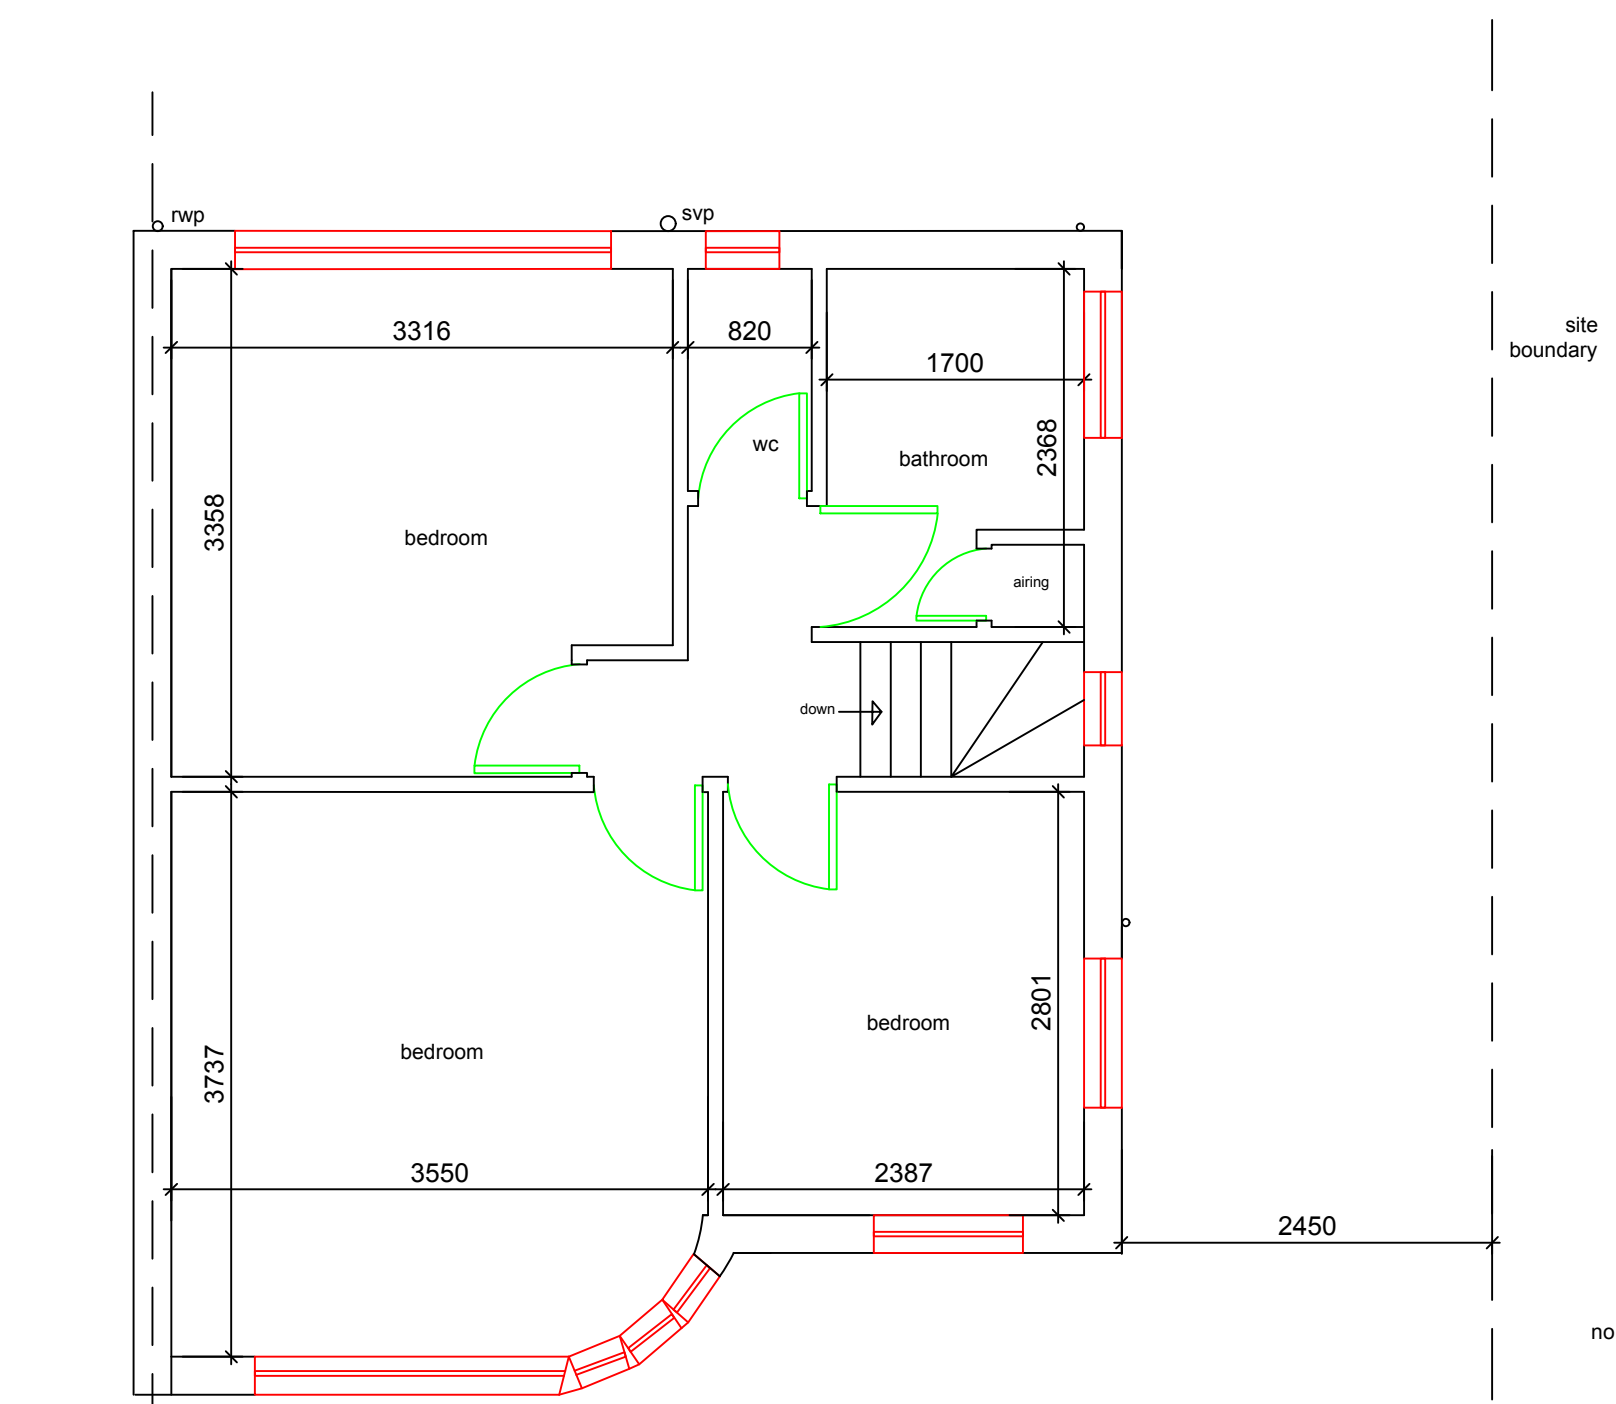

no. 49
existing first floor plan
1:50

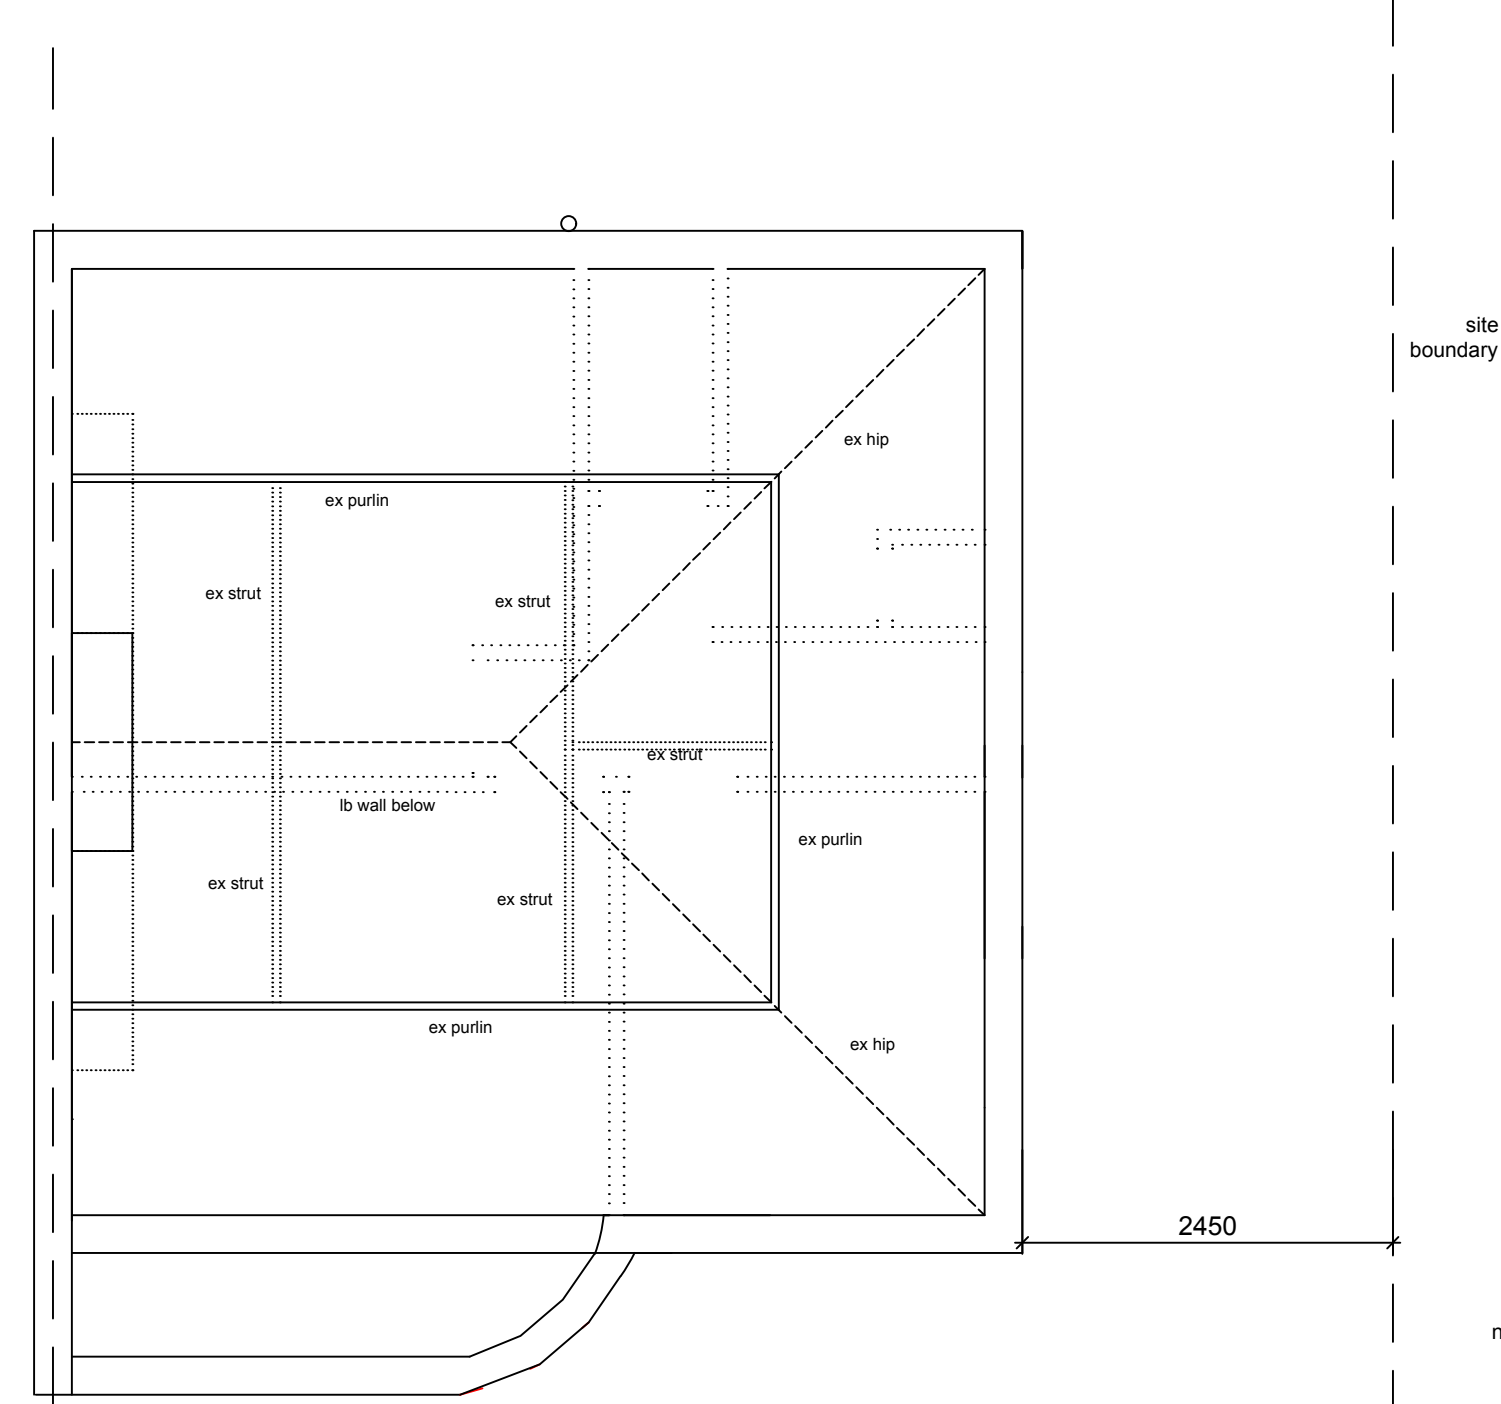

no. 49
existing roof plan
1:50

 

General Notes

	Drg No. ASF/1901	
No.	Revision/Issue	Date

Firm Name and Address
Middlesex & Herts
7 Elgin Drive
Northwood
Middlesex
HA6 2YR
01923 826280

Project Name and Address
Mr Khan
51 Pavillion Way
Ruislip
Middlesex
HA4 9JR

Project Loft	Sheet 01
Date 21-01-20	
Scale 1:50	