



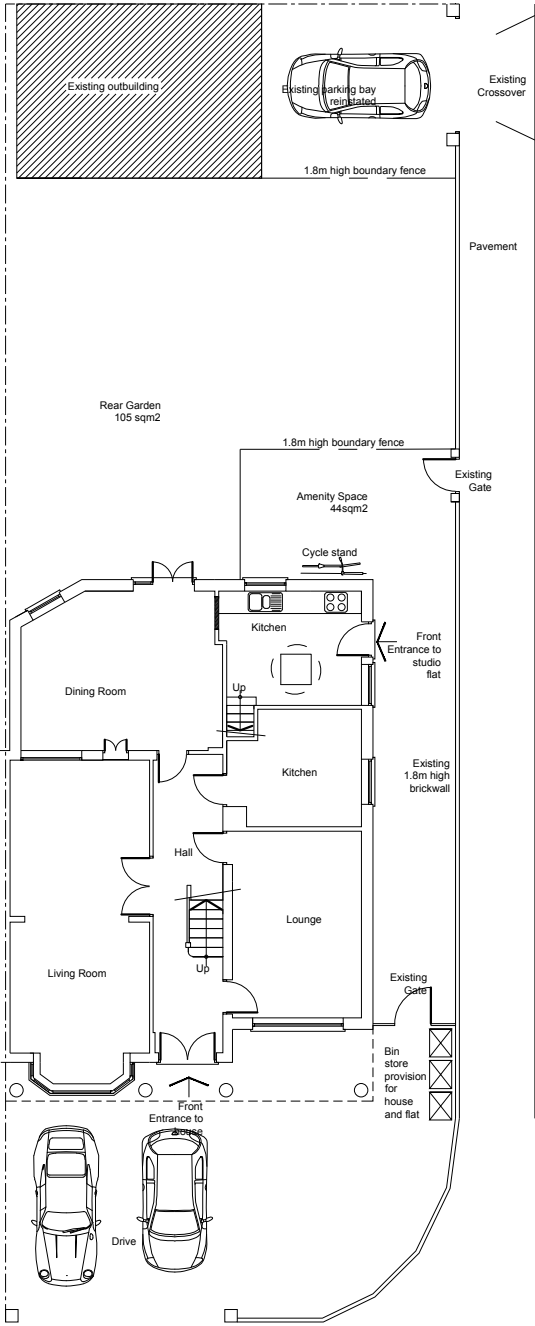


Proposed Site plan

Note: External elevations to remain as existing
NO CHANGE

Existing 3 bedroom house G.I.A 141 SQM2
Studio Flat G.I.A 40 SQM2

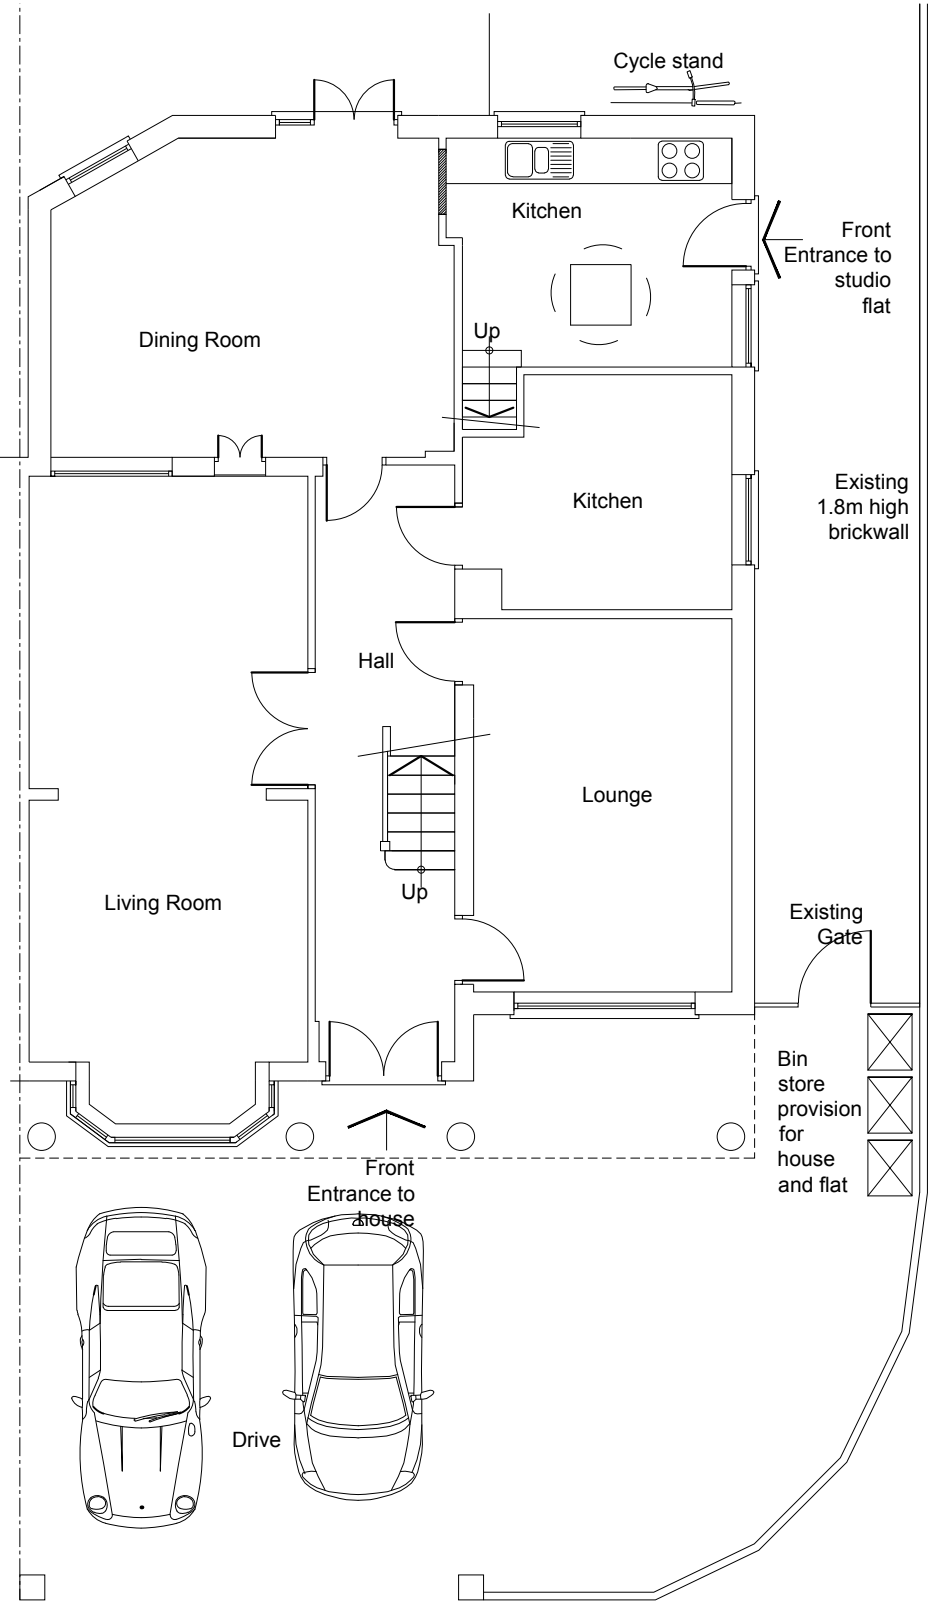

Proposed Ground Floor plan

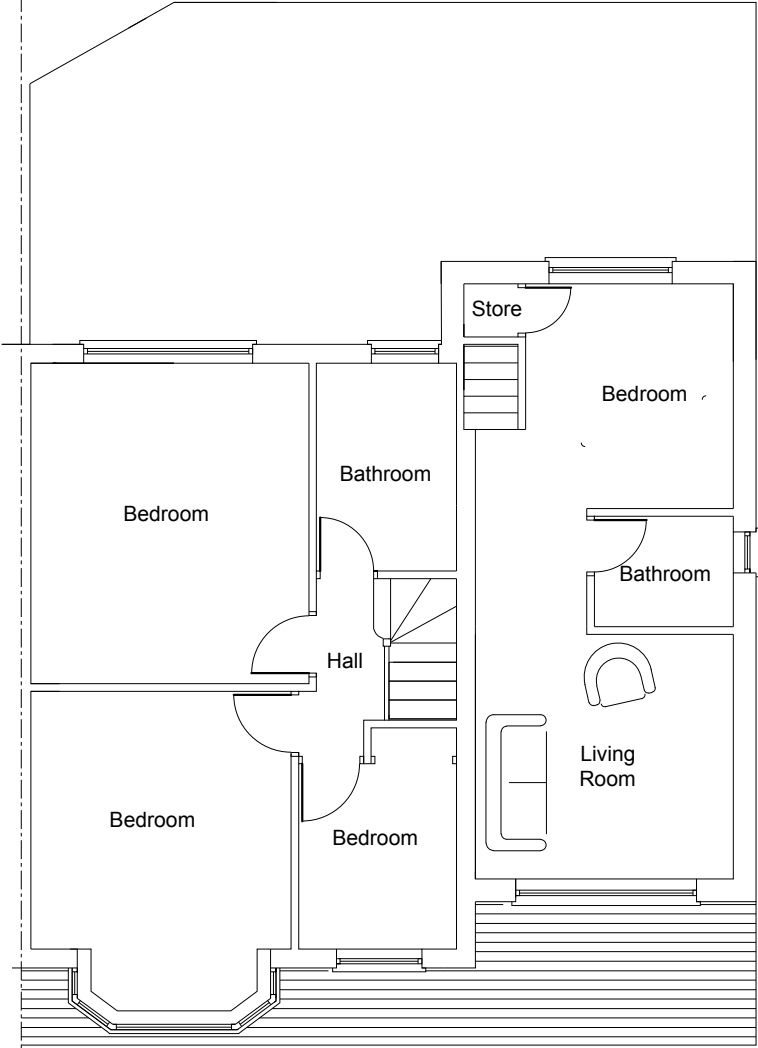

Proposed First Floor plan



Revision:
a.

AH ARCHITECTURE Chartered Architects 15 Alleyn Park Southall Middlesex UB2 5QT Tel: 020 8797 4176 Email: Info@ah-architecture.co.uk Project name: 255 Station Road, Hayes Middlesex UB3 4JD	Drawing name: Proposed Floor Plans		
	Job no: AH 730	Drawing no: 02	Revision: -
	Scale: 1/100 @ A3	Date: 10/05/2018	Drawn by: AH