


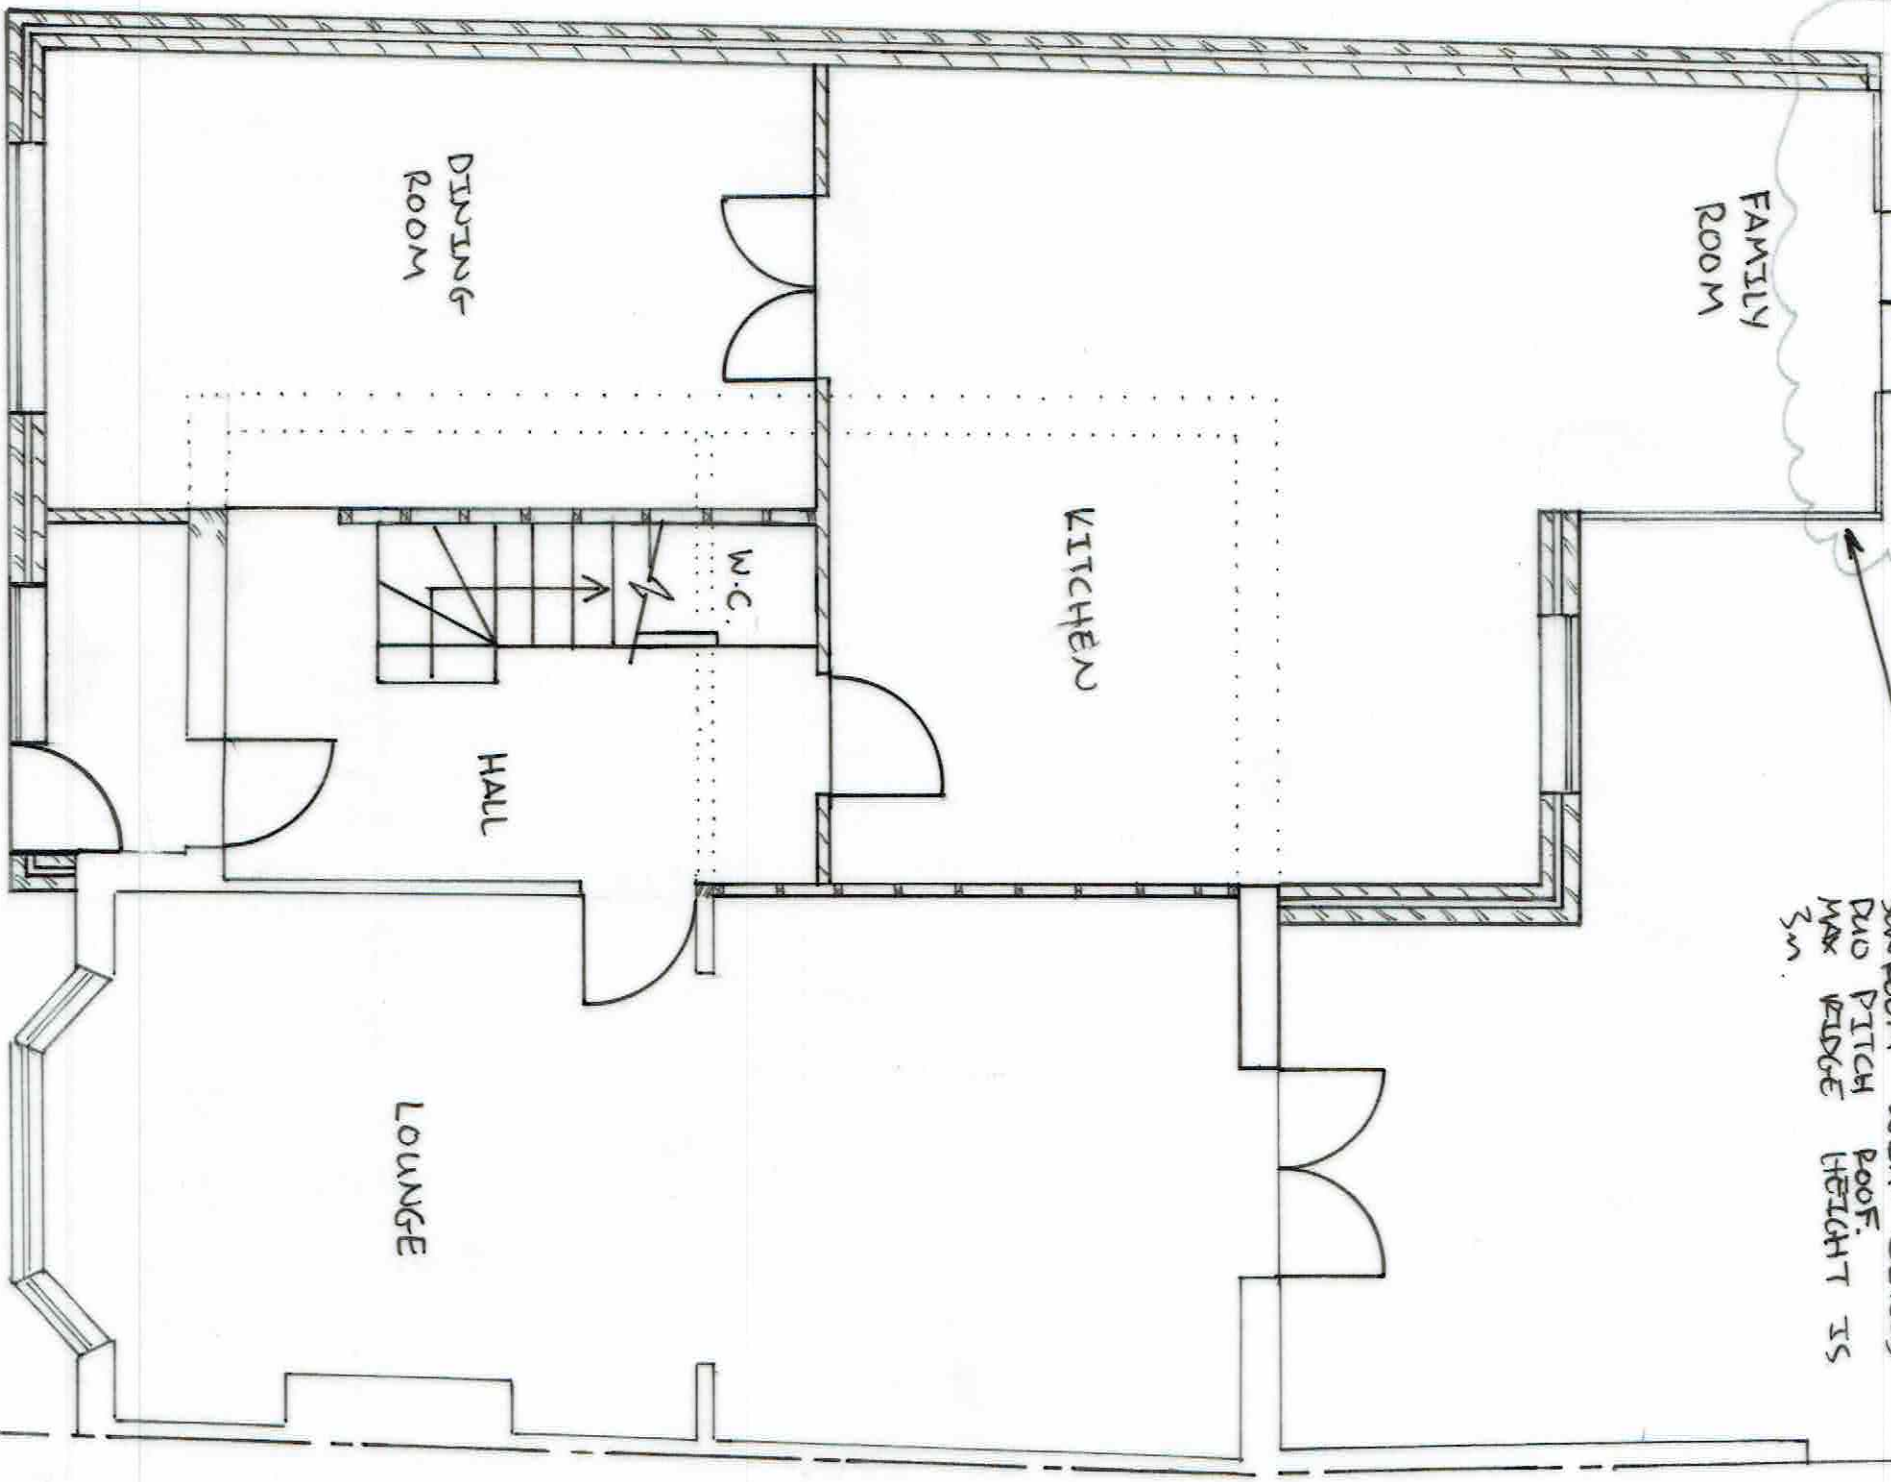

PROPOSED LOCATION OF
SUNROOM WITH GABLED
DUAL PITCH ROOF.
MAX RIDGE HEIGHT IS
3m.



- NOTES
1. THIS DRAWING IS TO BE READ IN CONJUNCTION WITH ALL RELEVANT DRAWINGS
 2. DO NOT SCALE FROM THIS DRAWING
 3. FOR GENERAL NOTES AND KEY REFER TO DRAWING No. 0085/20/02

B	EXTENT OF SUNROOM REVISED	25.09.16
A	DRAWING REVISED	MAY 16

JOB
39 THE GROVE
UB10 8QL

TITLE
**PROPOSED GROUND
FLOOR PLAN**

DRAWN MR	CLIENT MA
DATE OCT 15	SCALE 1:500 A3

ECM Developers Ltd.

22 Queens Road,
Uxbridge,
Middx,
UB8 2NN

Email: ecm-developers@outlook.com


DRAWING NO. 0085/20/02	REV. B
ECM Developers LTD, Registration No. 9768314	

2 ←

B



- NOTES
1. THIS DRAWING IS TO BE READ IN CONJUNCTION WITH ALL RELEVANT DRAWINGS
 2. DO NOT SCALE FROM THIS DRAWING
 3. NOTES SIMILAR TO DRAWING No 0085/20/02 UNLESS NOTED OTHERWISE

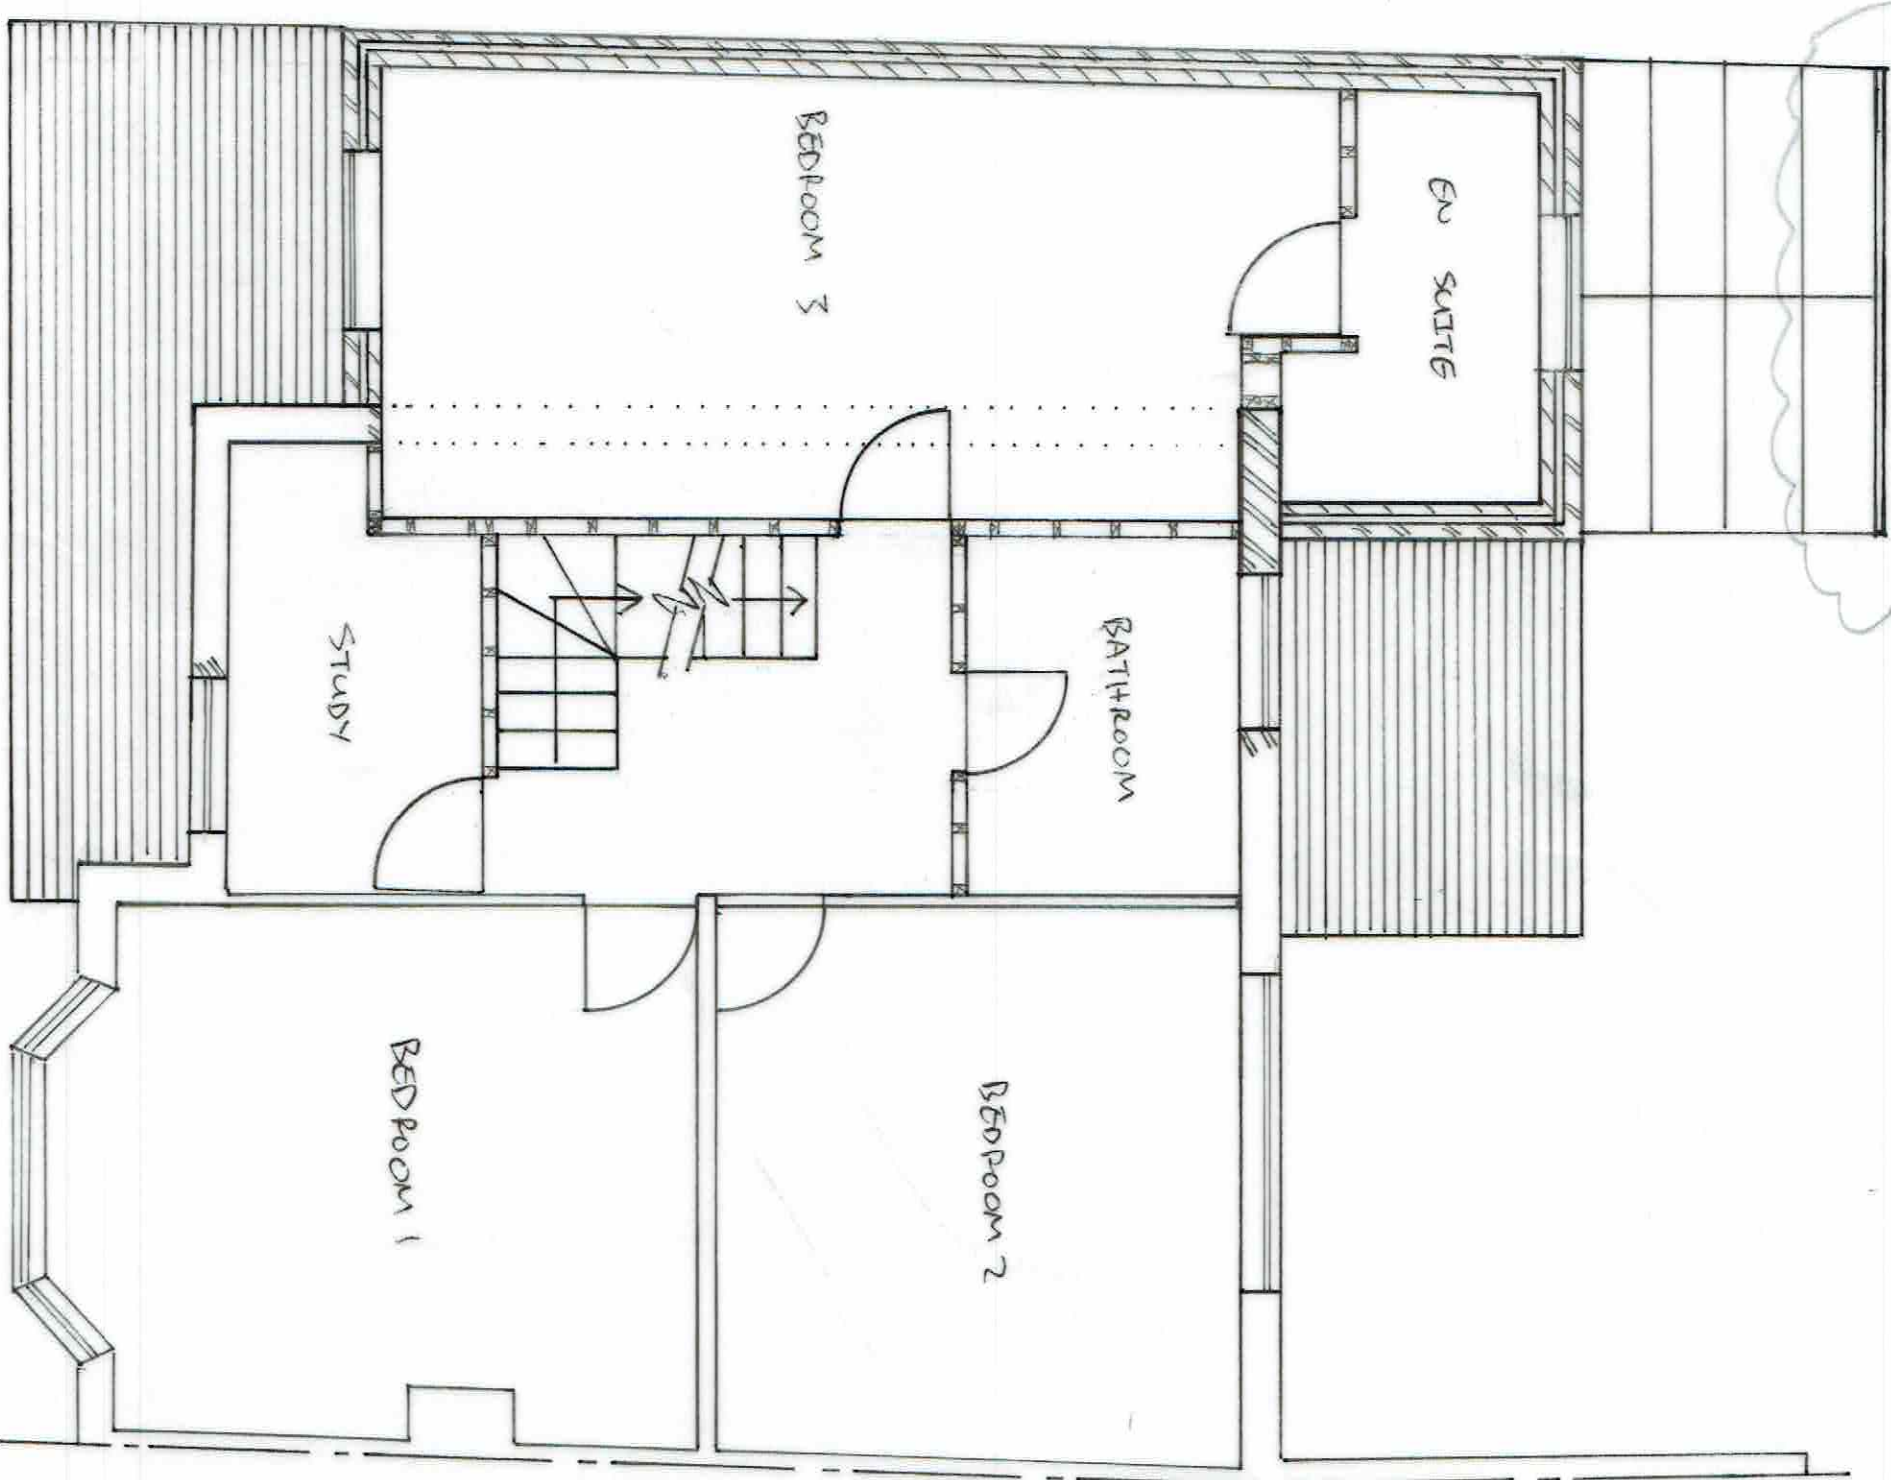

B	EXTENT OF REVISED	25-07-16
A	DRAWING REVISED	MAY 10

JOB
39 THE GROVE
UB10 8AL

TITLE
PROPOSED FIRST
FLOOR PLAN

DRAWN YR	CLIENT MA
DATE OCT '15	SCALE 1:50 @ A3

ECM Developers Ltd.

22 Queens Road,
Uxbridge,
Middx,
UB8 2NN

Email: ecm-developers@outlook.com

DRAWING NO.
0085/20/03 B


ECM Developers LTD, Registration No. 9768314

2 ←



- NOTES
1. THIS DRAWING IS TO BE READ IN CONNECTION WITH ALL RELEVANT DRAWINGS
 2. DO NOT SCALE FROM THIS DRAWING
 3. FOR GENERAL NOTES AND KEY REFER TO DRAWING No. 0085/20/02

OUTLINE OF PROPOSED DORMERS / ROOF LIGHT ABOVE

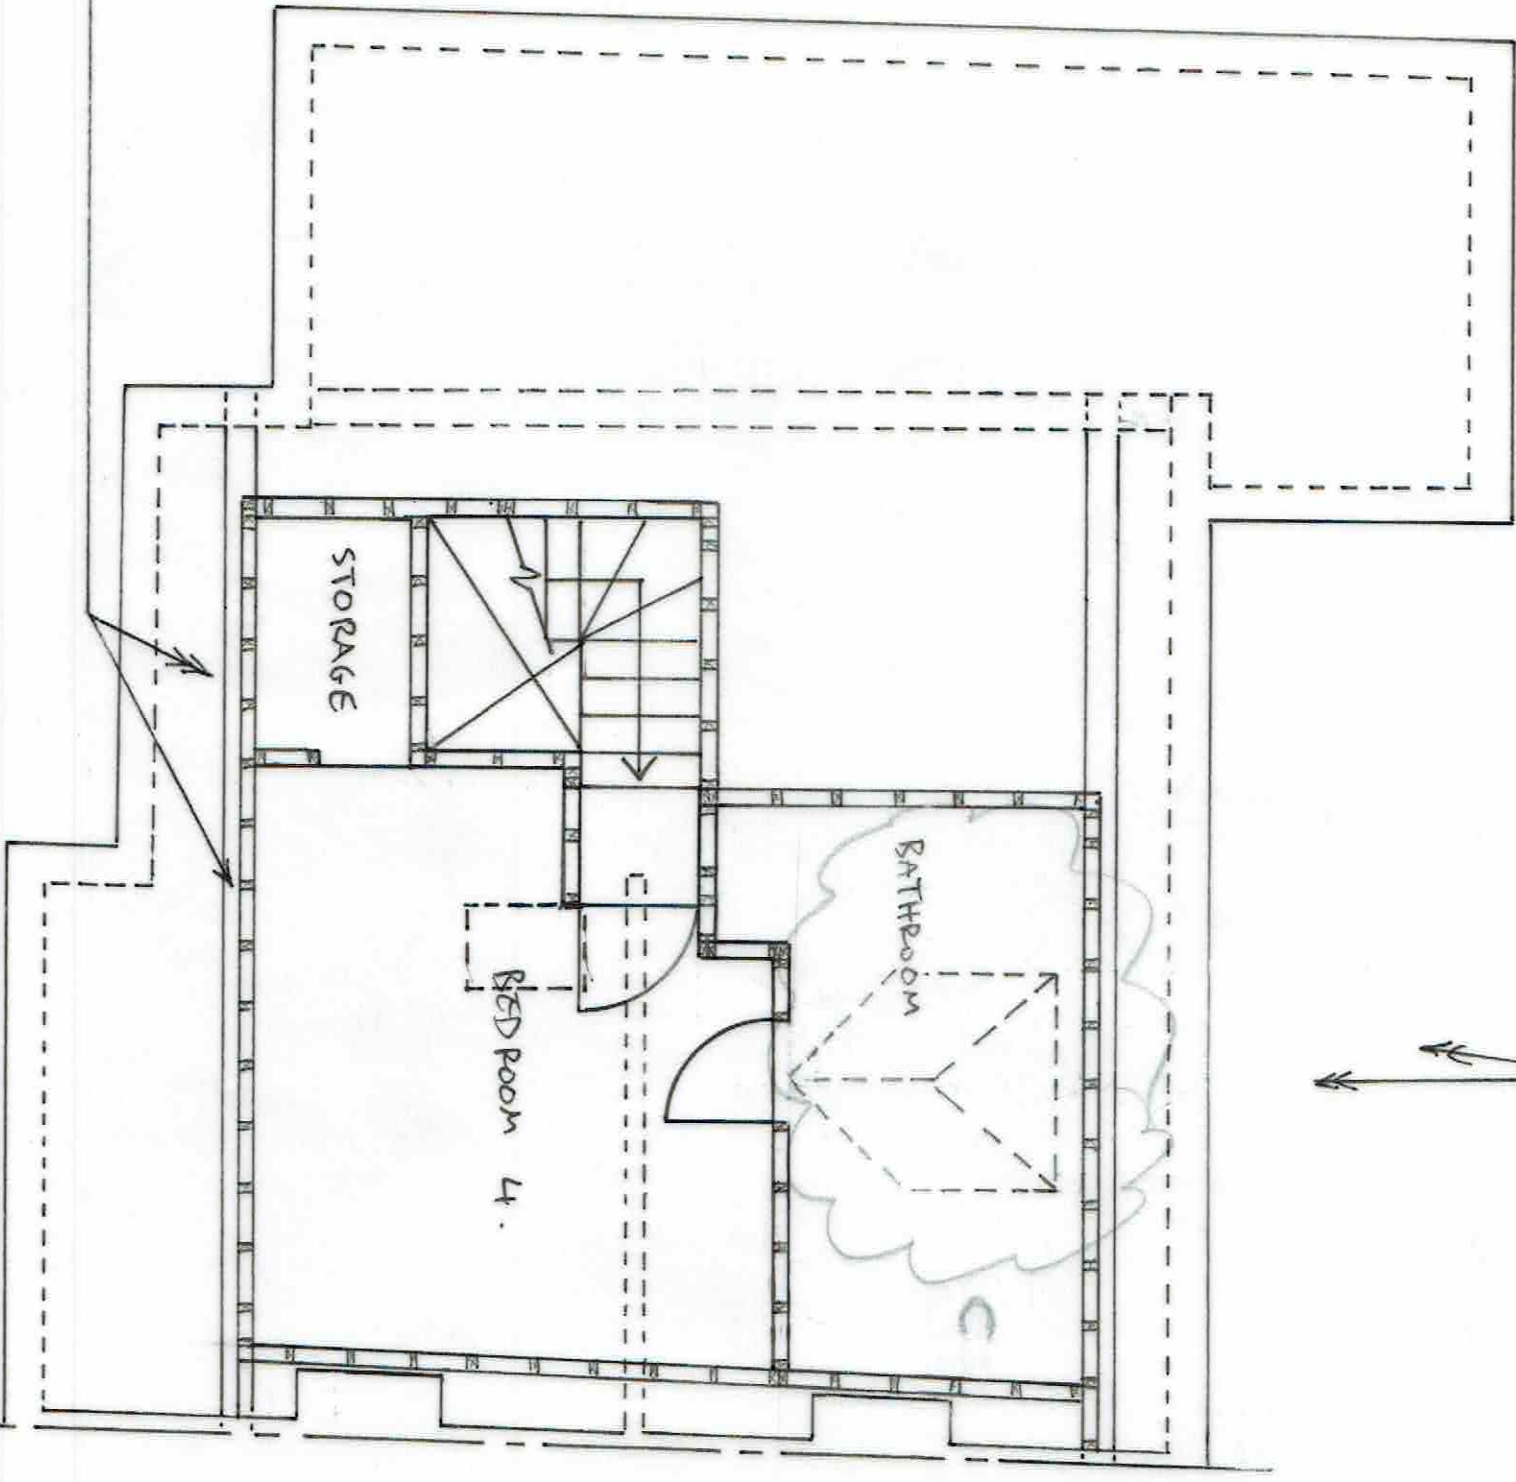

TIMBER STUD
ASHLARING WALLS
AT FRONT AND REAR

JOB		39 THE GROVE	
TITLE		UR10 80L	
DRAWN		CLIENT	
DATE	SCALE		
NOV 15	1:50 @ A3		
ECM Developers Ltd.			
22 Queens Road, Uxbridge, Middx, UB8 2NN			
Email: ecm-developers@outlook.com			
DRAWING NO.	REV.		
0080/20/04	C		
ECM Developers LTD, Registration No. 9768314			

26-1



- NOTES**
- 1. THIS DRAWING IS TO BE READ IN CONJUNCTION WITH ALL RELEVANT DRAWINGS
 - 2. DO NOT SCALE FROM THIS DRAWING
 - 3. FOR GENERAL NOTES AND KEY REFER TO DRAWING NO. 0085/20/02

B	DOOR & WINDOWS	25.07.15
A	DRAWING REVISED	MAY 16

39 THE GROVE
UB10 8QL

PROPOSED ROOF PLAN

DRAWN YR	CLIENT MA
DATE 15.05.15	SCALE 1:50 @ A3


ECM Developers Ltd.

22 Queens Road,
Uxbridge,
Middlesex,
UB8 2NN

Email: ecm-developers@outlook.com

DRAWING NO. **0085/20/05** REV. **B**


ECM Developers LTD, Registration No. 9768314

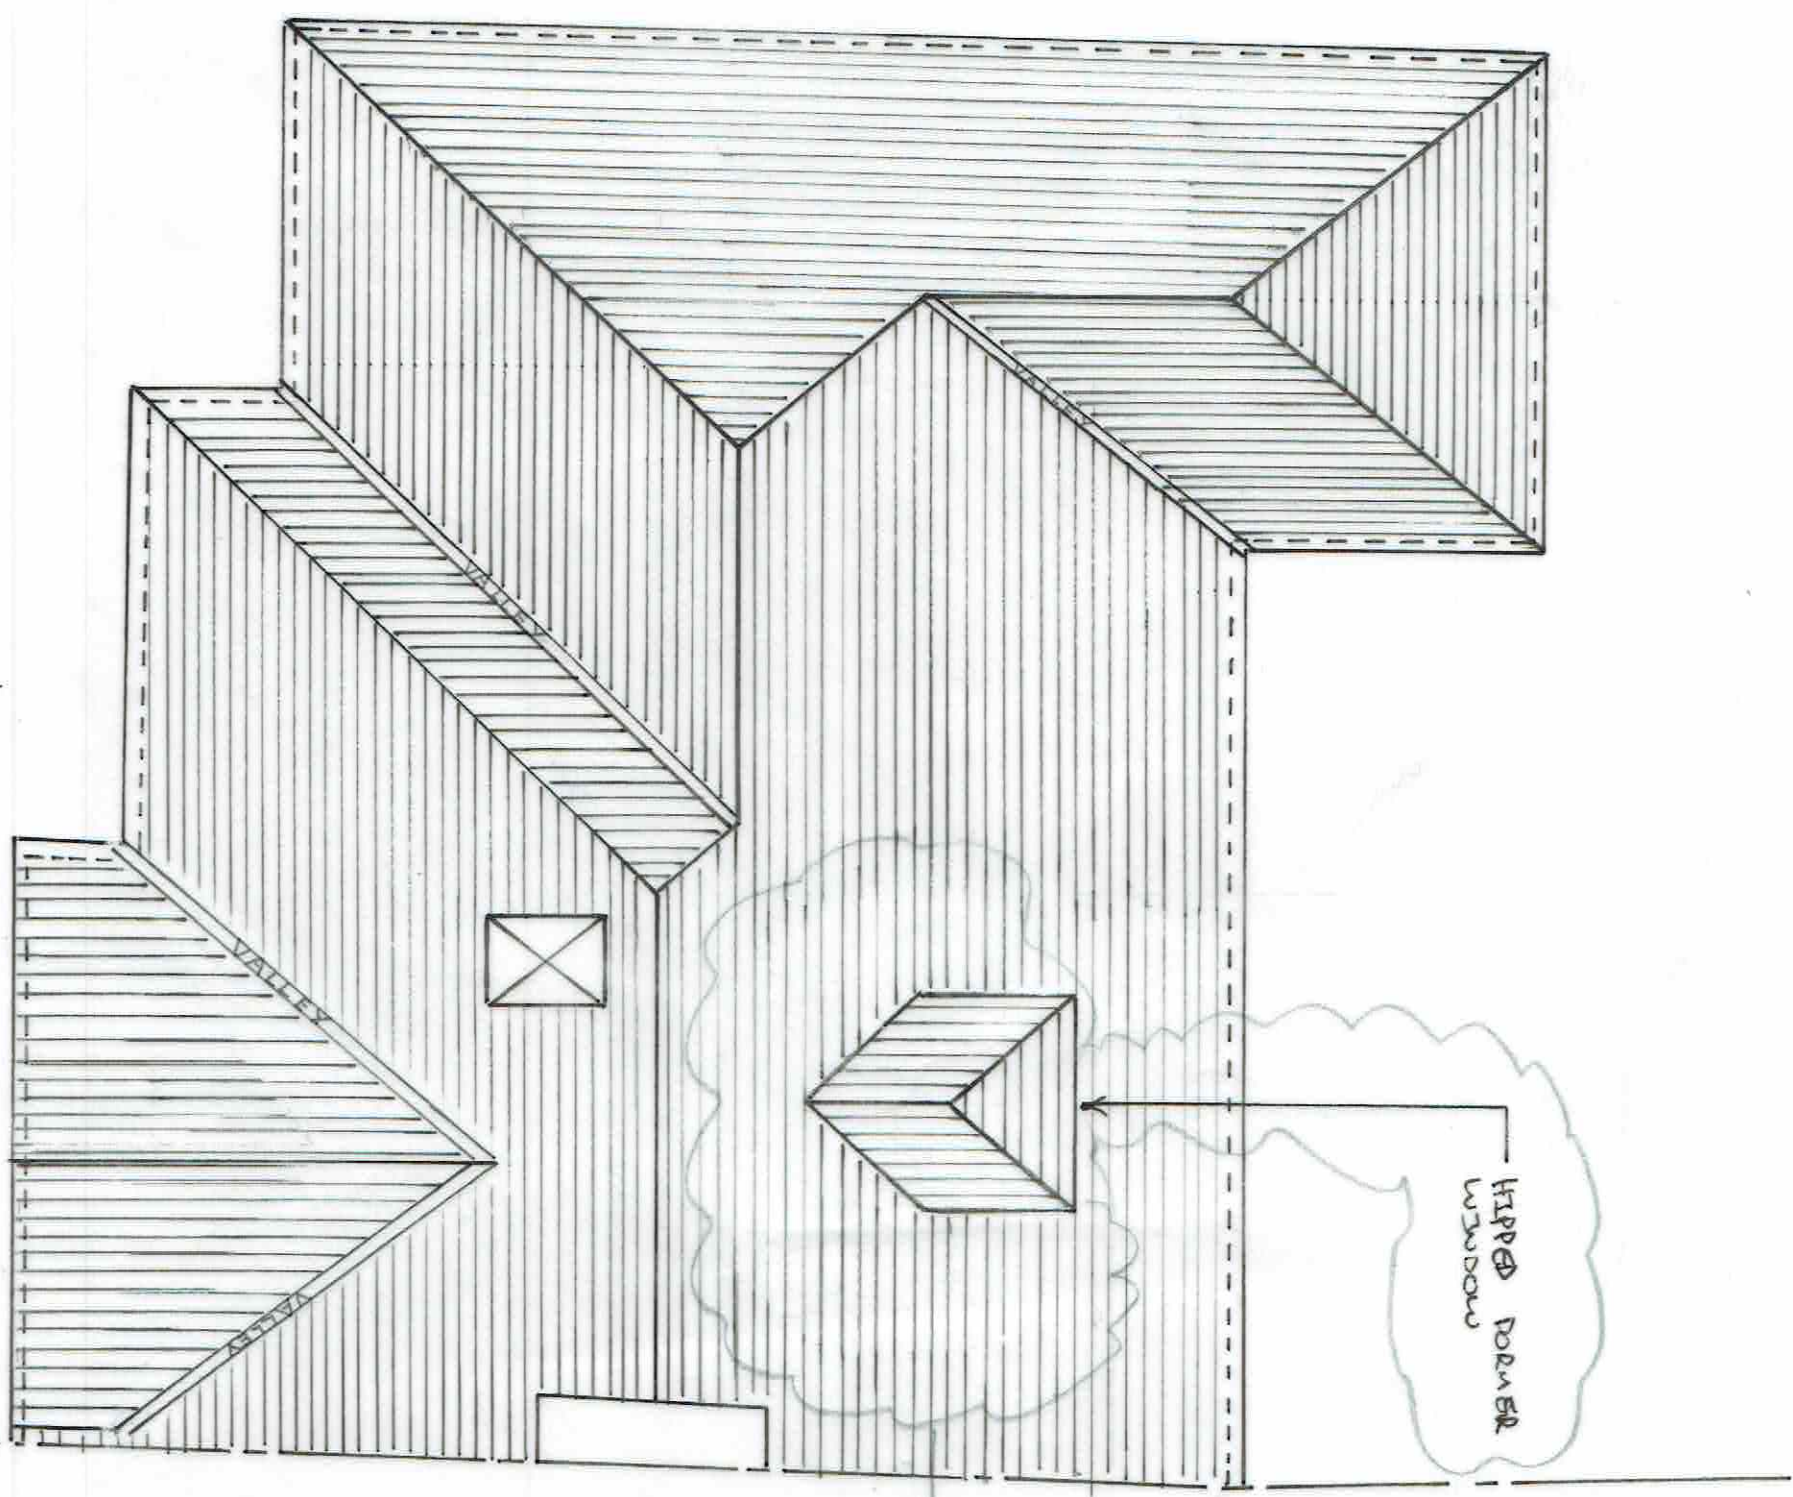



B

CONSERVATION ROOF
-LIGHT SET FLUSH WITH
THE ROOFLINE

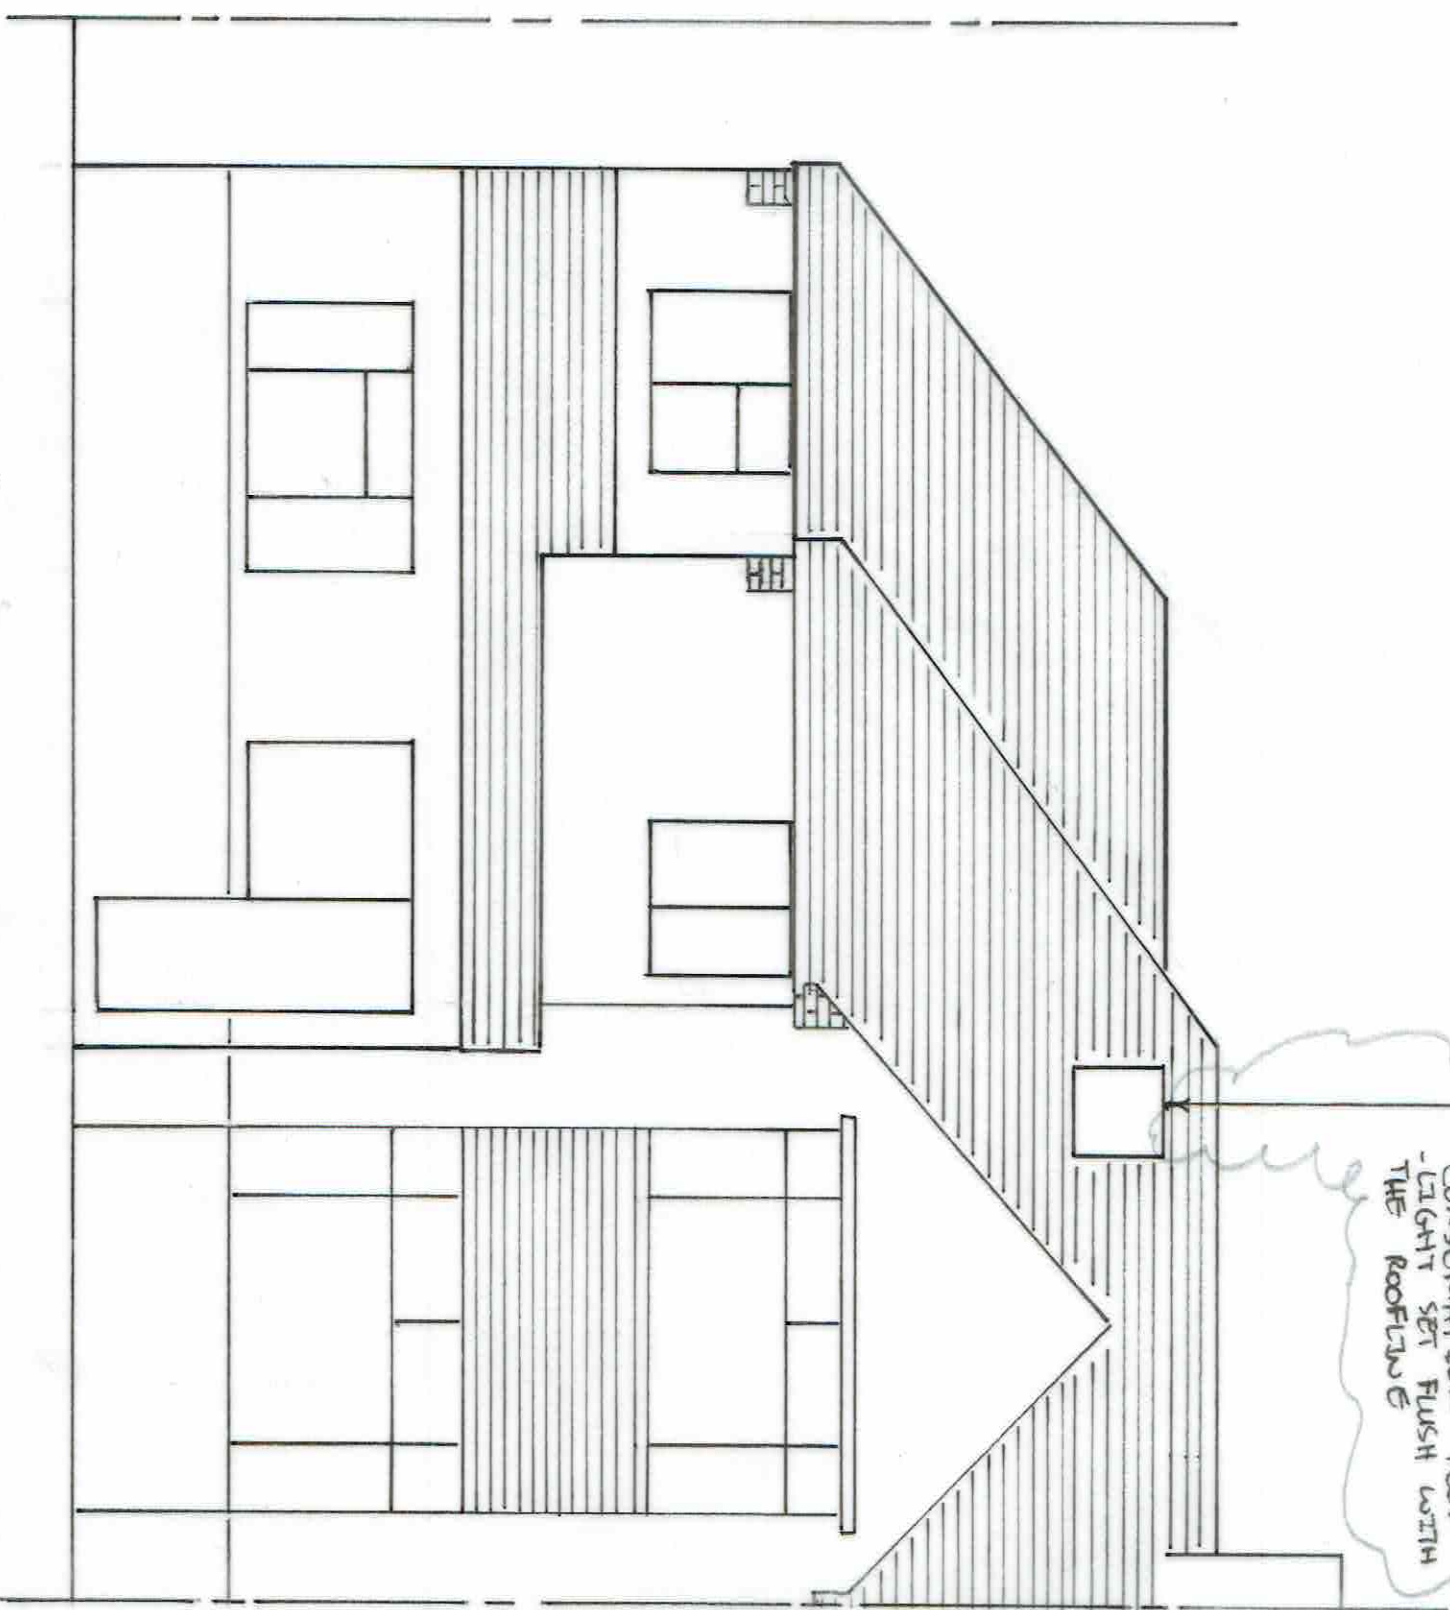

- NOTES**
- 1. THIS DRAWING IS TO BE READ IN CONJUNCTION WITH ALL RELEVANT DRAWINGS
 - 2. DO NOT SCALE FROM THIS DRAWING
 - 3. FOR GENERAL NOTES AND KEY REFER TO DRAWING No 0085/20/02

B	NOTES	ADDED	15.07.16
A	DRAWING	REVISED	MAY 16

JOB
39 THE GROVE
UB10 Q&L

TITLE
PROPOSED FRONT
ELEVATION

DRAWN
YR

CLIENT
MA

DATE
OCT 15

SCALE
1:50 @ A3

ECM Developers Ltd.

22 Queens Road,
Uxbridge,
Middx,
UB8 2NN


Email: ecm-developers@outlook.com

DRAWING NO.
0085/20/06

REV.
B



- NOTES
- 1. THIS DRAWING IS TO BE READ IN CONJUNCTION WITH ALL RELEVANT DRAWINGS
 - 2. DO NOT SCALE FROM THIS DRAWING
 - 3. FOR GENERAL NOTES AND KEY REFER TO DRAWING No. 0080/20/01

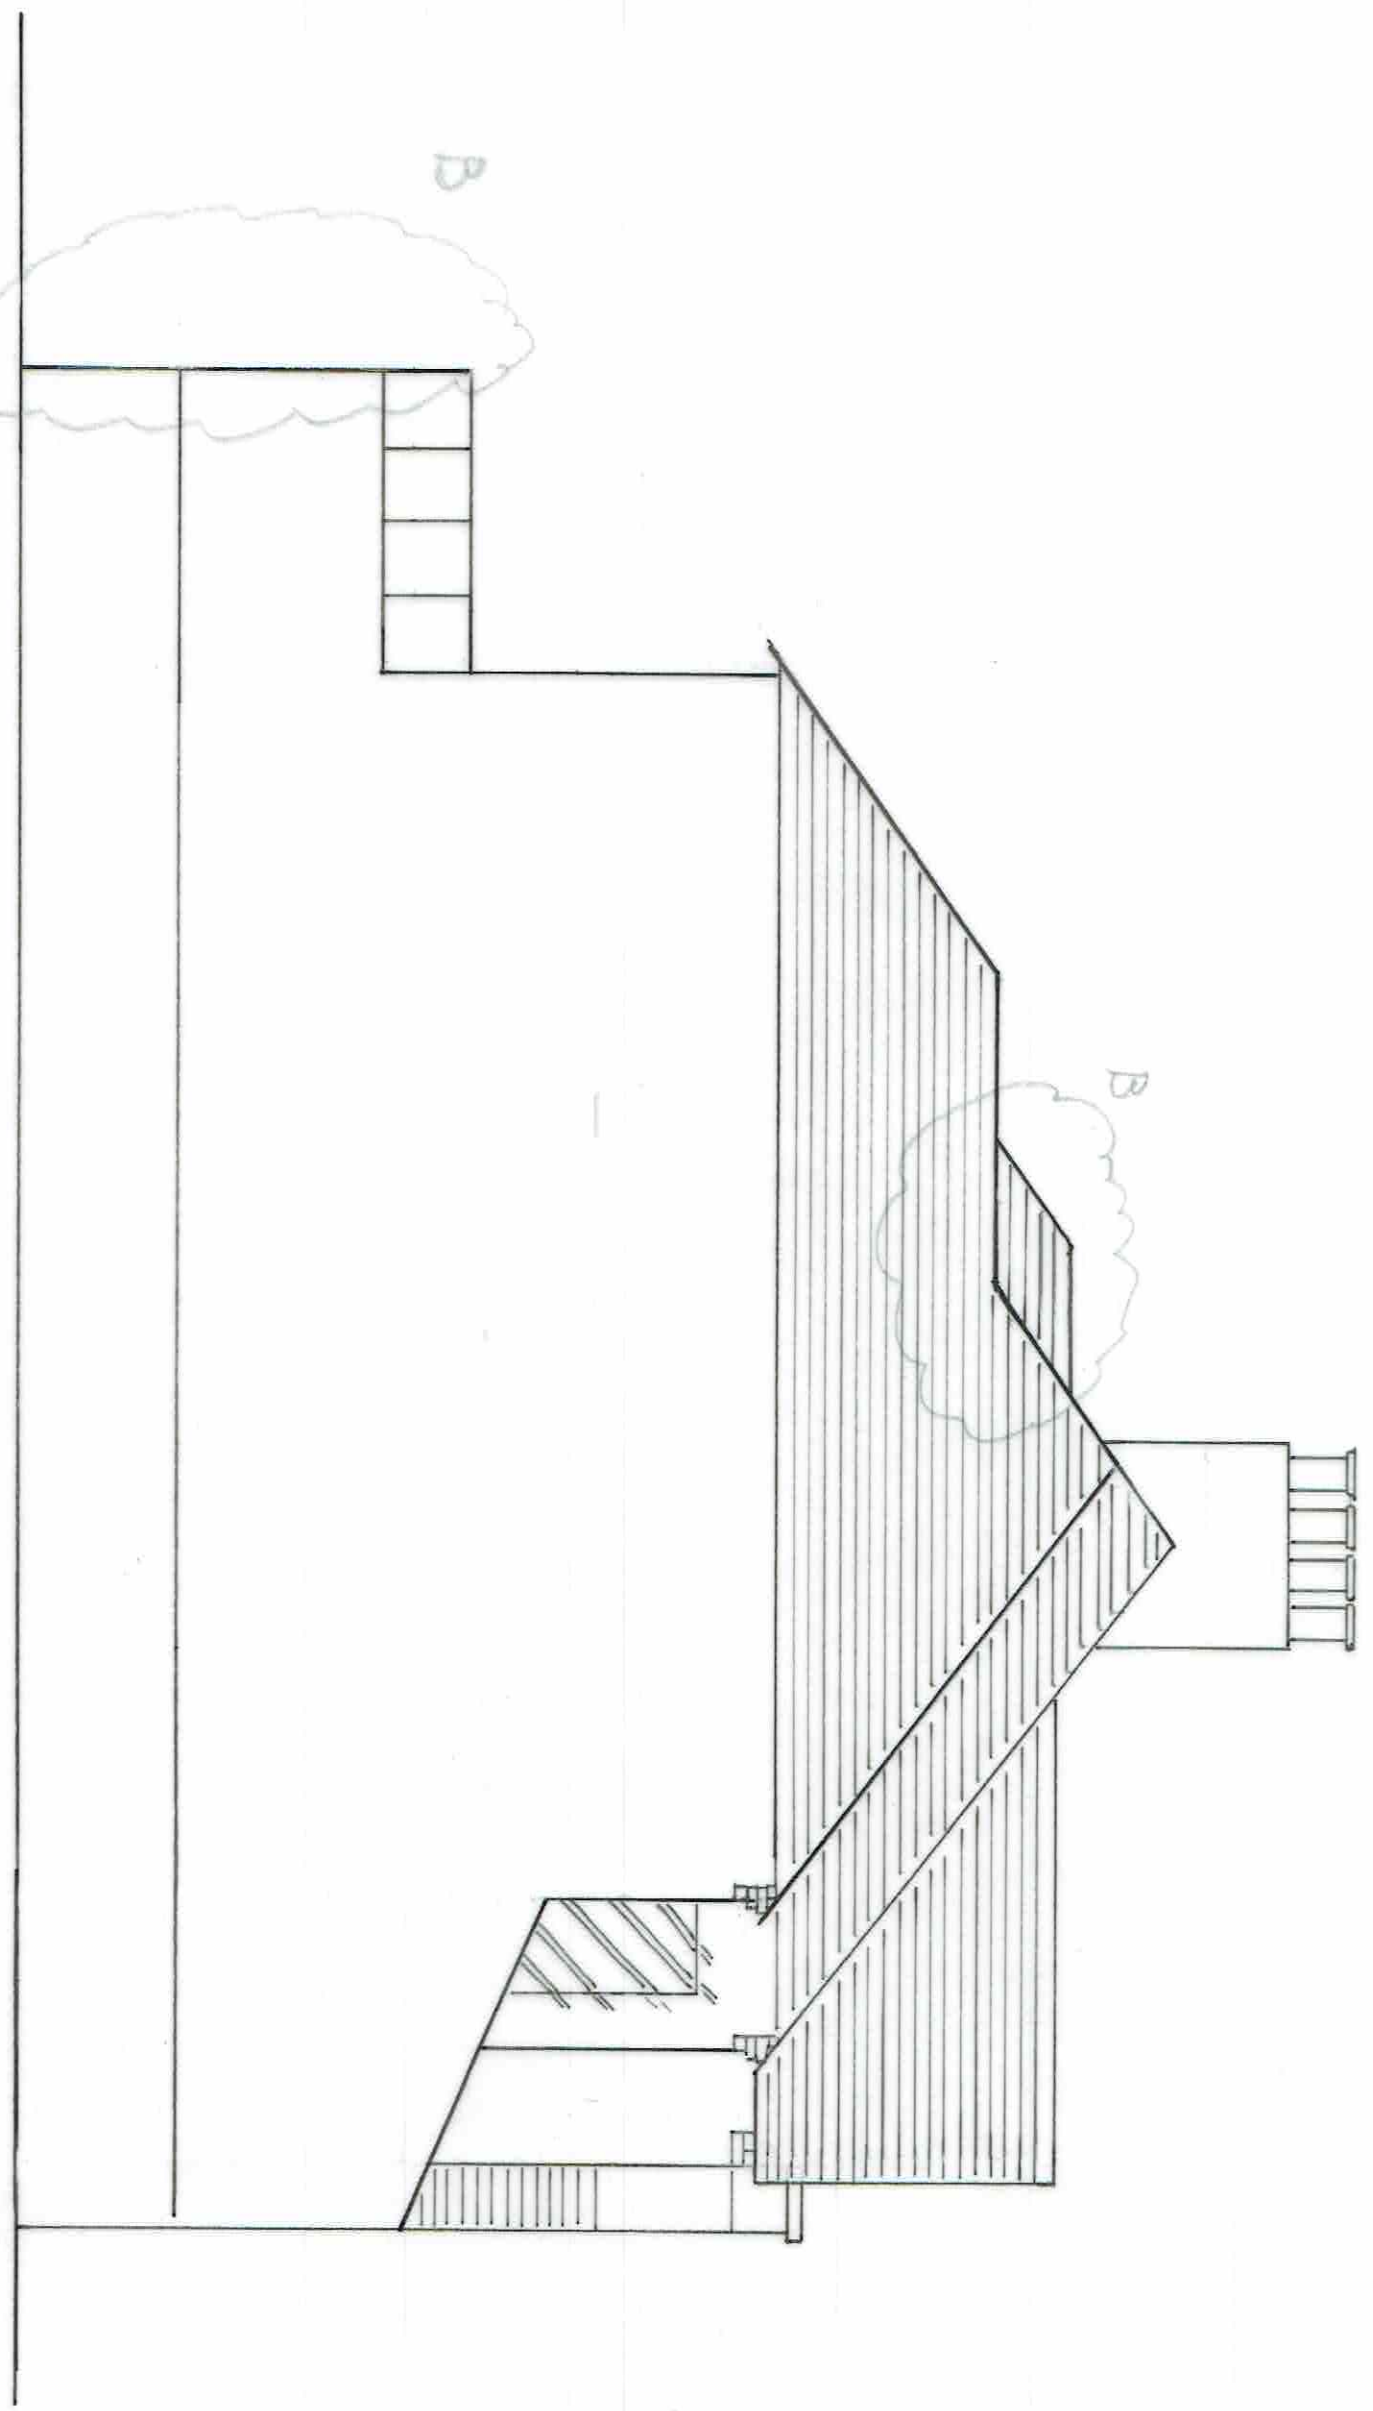


JOB	
39 THE GROVE	
UB10 8QL	
TITLE	
PROPOSED SIDE ELEVATION	
DRAWN	CLIENT
YR	AA
DATE	SCALE
NOV 15	1:50 @ A3
ECM Developers Ltd.	
22 Queens Road,	
Uxbridge,	
Middx,	
UB8 2NN	
Email: ecm-developers@outlook.com	
DRAWING NO.	REV.
0085/20/07	B
ECM Developers LTD, Registration No. 9768314	



NOTES

1. THIS DRAWING IS TO BE READ IN CONJUNCTION WITH ALL RELEVANT DRAWINGS
2. DO NOT SCALE FROM THIS DRAWING
3. FOR GENERAL NOTES AND KEY REFER TO DRAWING No 0080/20/01

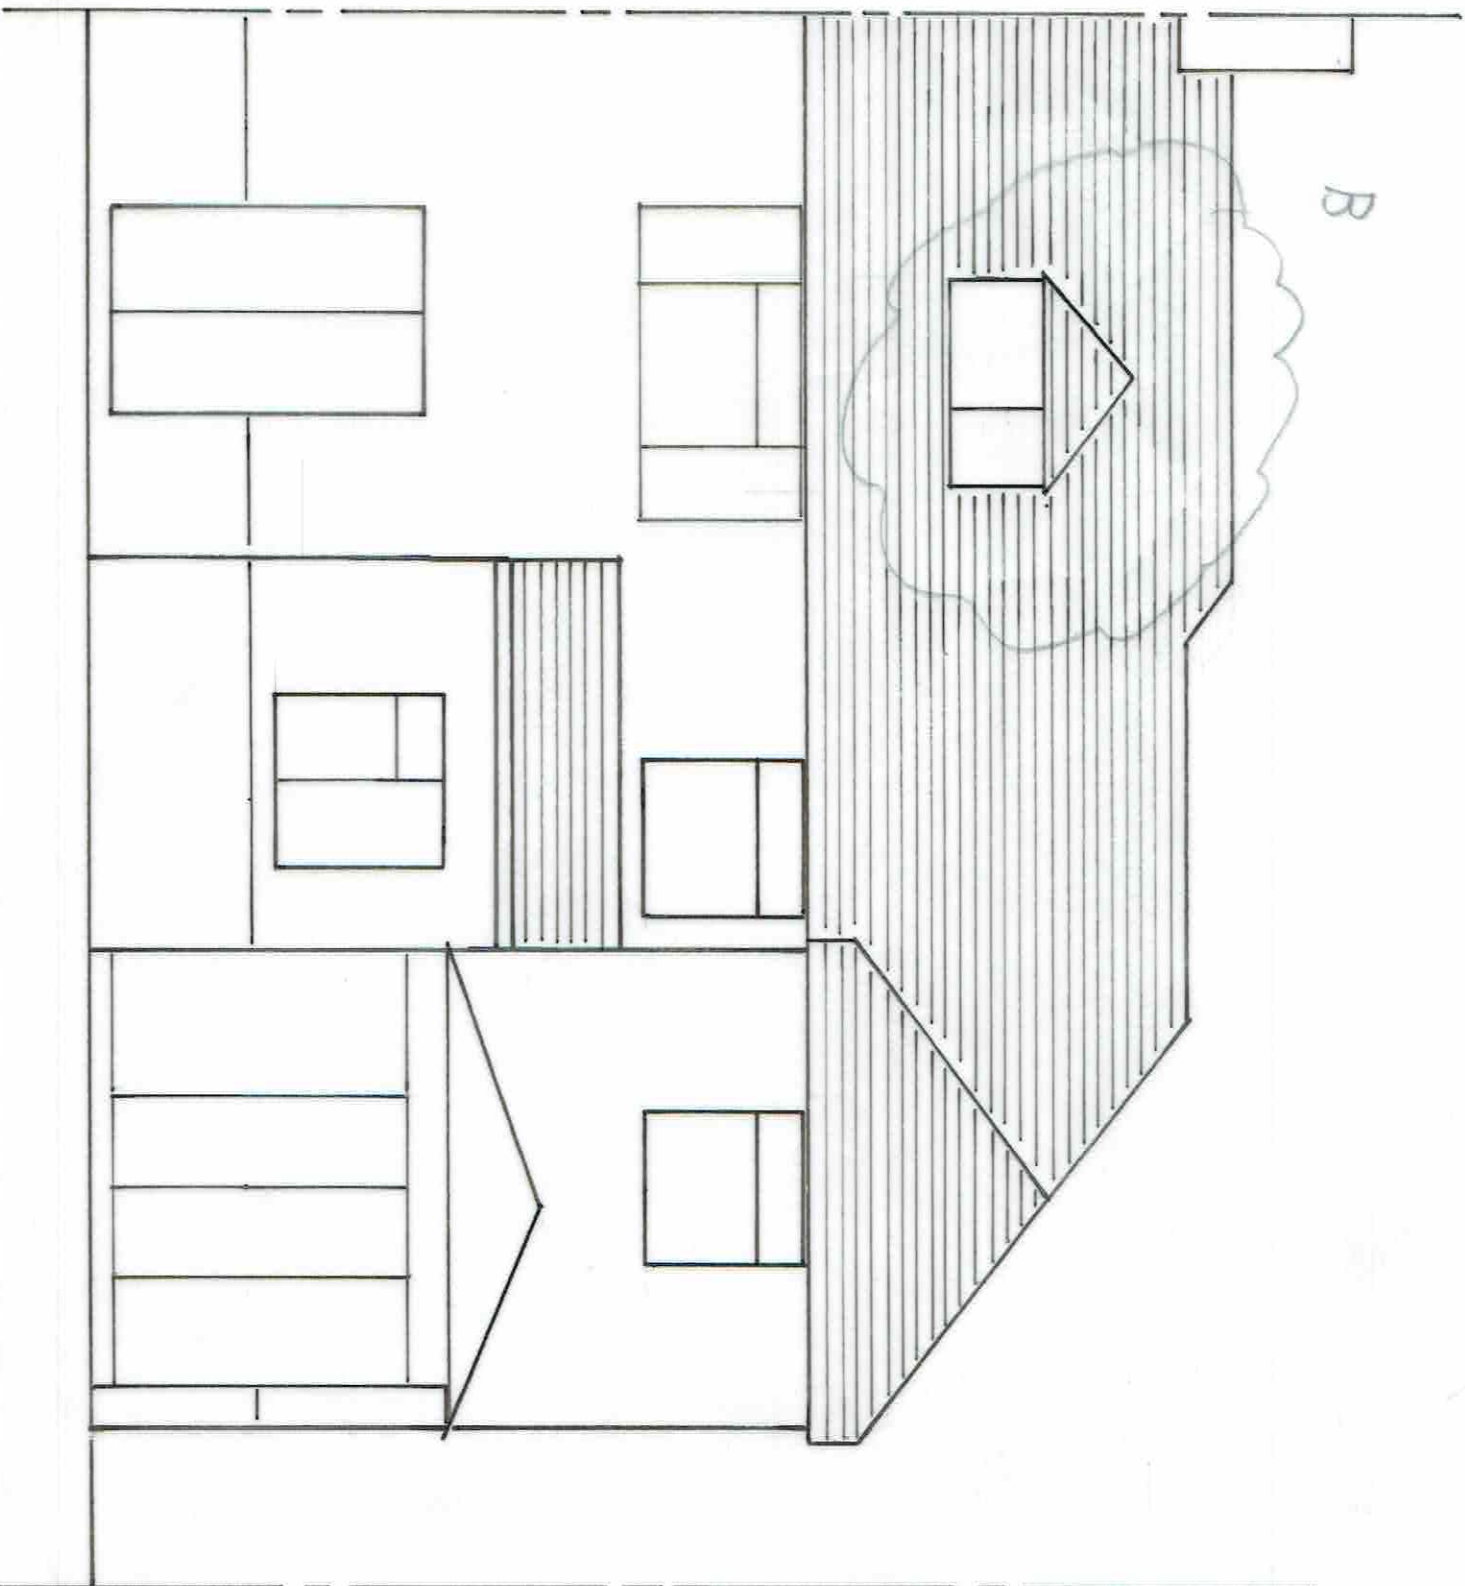

B	REAR DOORWAY REVISION	25.07.16
A	DOORWAY REVISION	MAY 16

JOB
3A THE GROVE
UB10 8QL

TITLE
PROPOSED REAR
ELEVATION


DRAWN
MA
DATE NOV 15
SCALE 1:50 @ A3

ECM Developers Ltd.
22 Queens Road,
Uxbridge,
Middx,
UB8 2NN
Email: ecm-developers@outlook.com

DRAWING NO.
0085/20/08
REV. B



- NOTES
- 1. THIS DRAWING IS TO BE READ IN CONJUNCTION WITH ALL RELEVANT DRAWINGS
 - 2. DO NOT SCALE FROM THIS DRAWING
 - 3. NOTES SIMILAR TO DRAWING NO 0085/20/02 UNLESS NOTED OTHERWISE

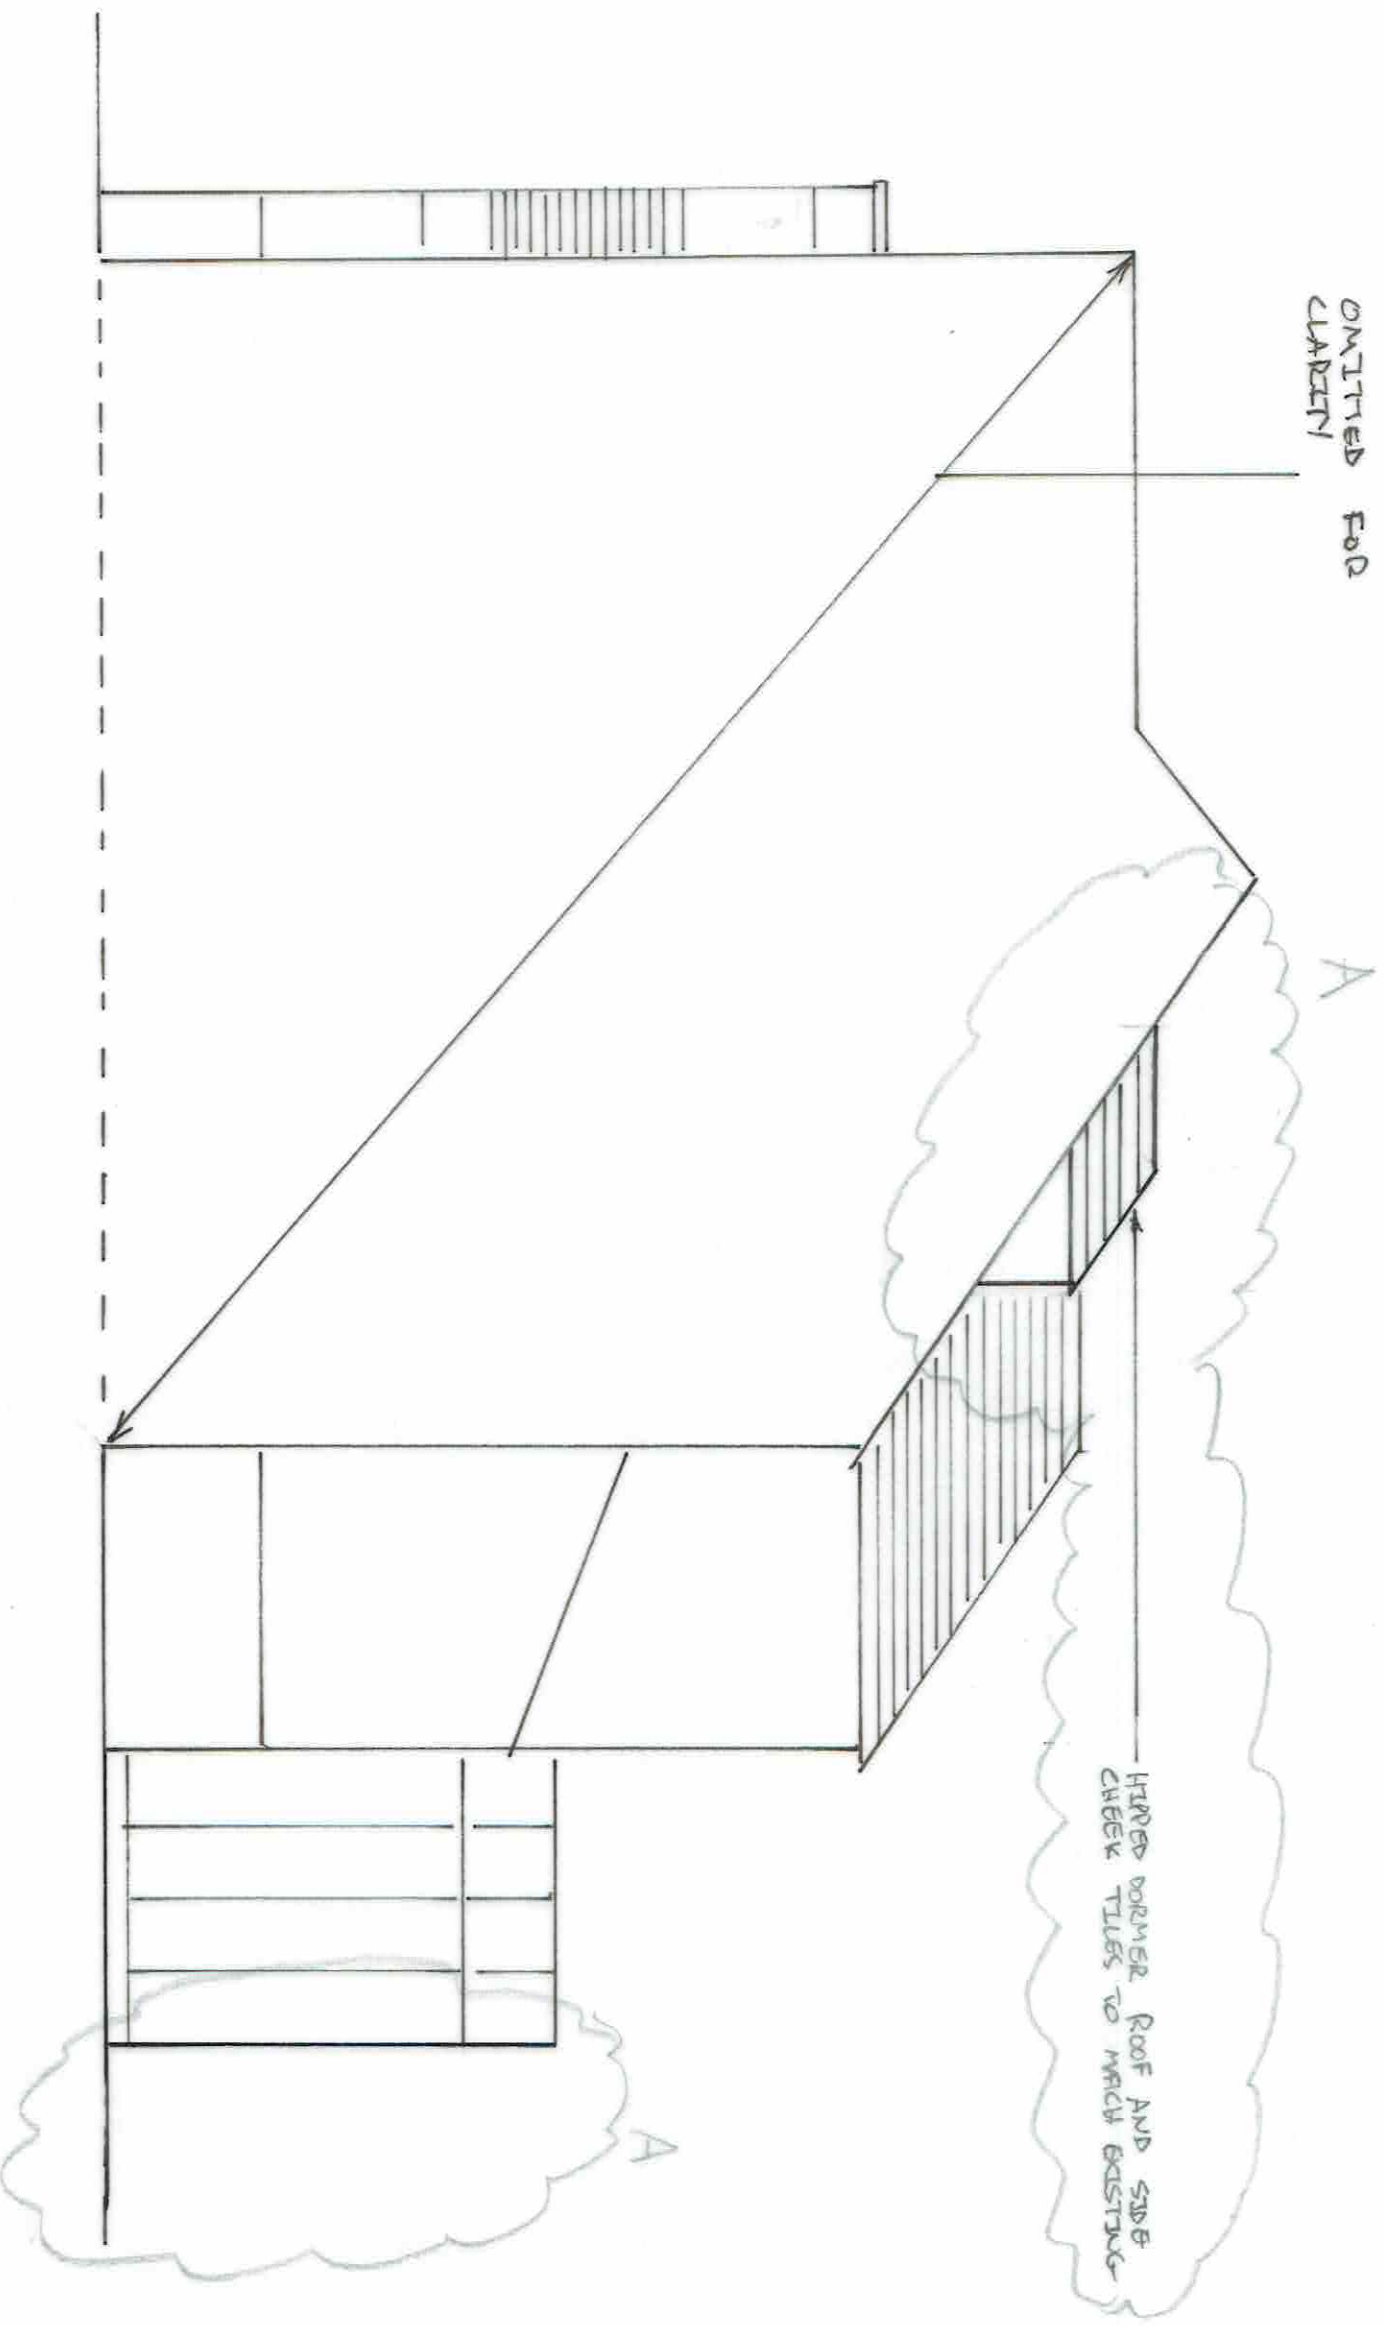

JOB	
A	REAR EXTENSION AND REAR DORMER REVISED
28.07.16	
39 THE GROVE UB10 8AL	
TITLE	
PROPOSED SIDE ELEVATION	
DRAWN YR	CLIENT MA
DATE MAY 16	SCALE 1:50 @ A3
ECM Developers Ltd.	
22 Queens Road, Uxbridge, Middx, UB8 2NN	
Email: ecm-developers@outlook.com	
DRAWING NO. 0085/20/09	REV. A
ECM Developers LTD, Registration No 9768314	