

EXISTING STRUCTURES
TO BE DEMOLISHED.

A

SHED

W.C.

STORE

GARAGE

KITCHEN

DINING ROOM


LARDER

HALL

STORE

LOUNGE

PORCH

 

NOTES

1. THIS DRAWING IS TO BE READ IN CONJUNCTION WITH ALL RELEVANT DRAWINGS
2. DO NOT SCALE FROM THIS DRAWING
3. THE INFORMATION SHOWN ON THESE DRAWINGS IS BASED ON :
A) SITE VISIT ON 25 SEPTEMBER 2015
4. NO SITE INVESTIGATIONS OR INTRUSIVE SURVEYS HAVE BEEN CARRIED OUT

KEY :-

- EXISTING STRUCTURE
- PARTY WALL / BOUNDARY

A | DRAWING REVISED | MA

JOB
39 THE GROVE
UB10 8QL

TITLE
EXISTING GROUND
FLOOR PLAN

DRAWN YR	CLIENT MA
DATE SEP '15	SCALE 1:50 @ A3

ECM Developers Ltd.



22 Queens Road,
Uxbridge,
Middx,
UB8 2NN

Email: ecm-developers@outlook.com

DRAWING NO.	REV.
-------------	------

0085/10/02 A


ECM Developers LTD, Registration No.9768314

  

A

→ FALL

→ FALL


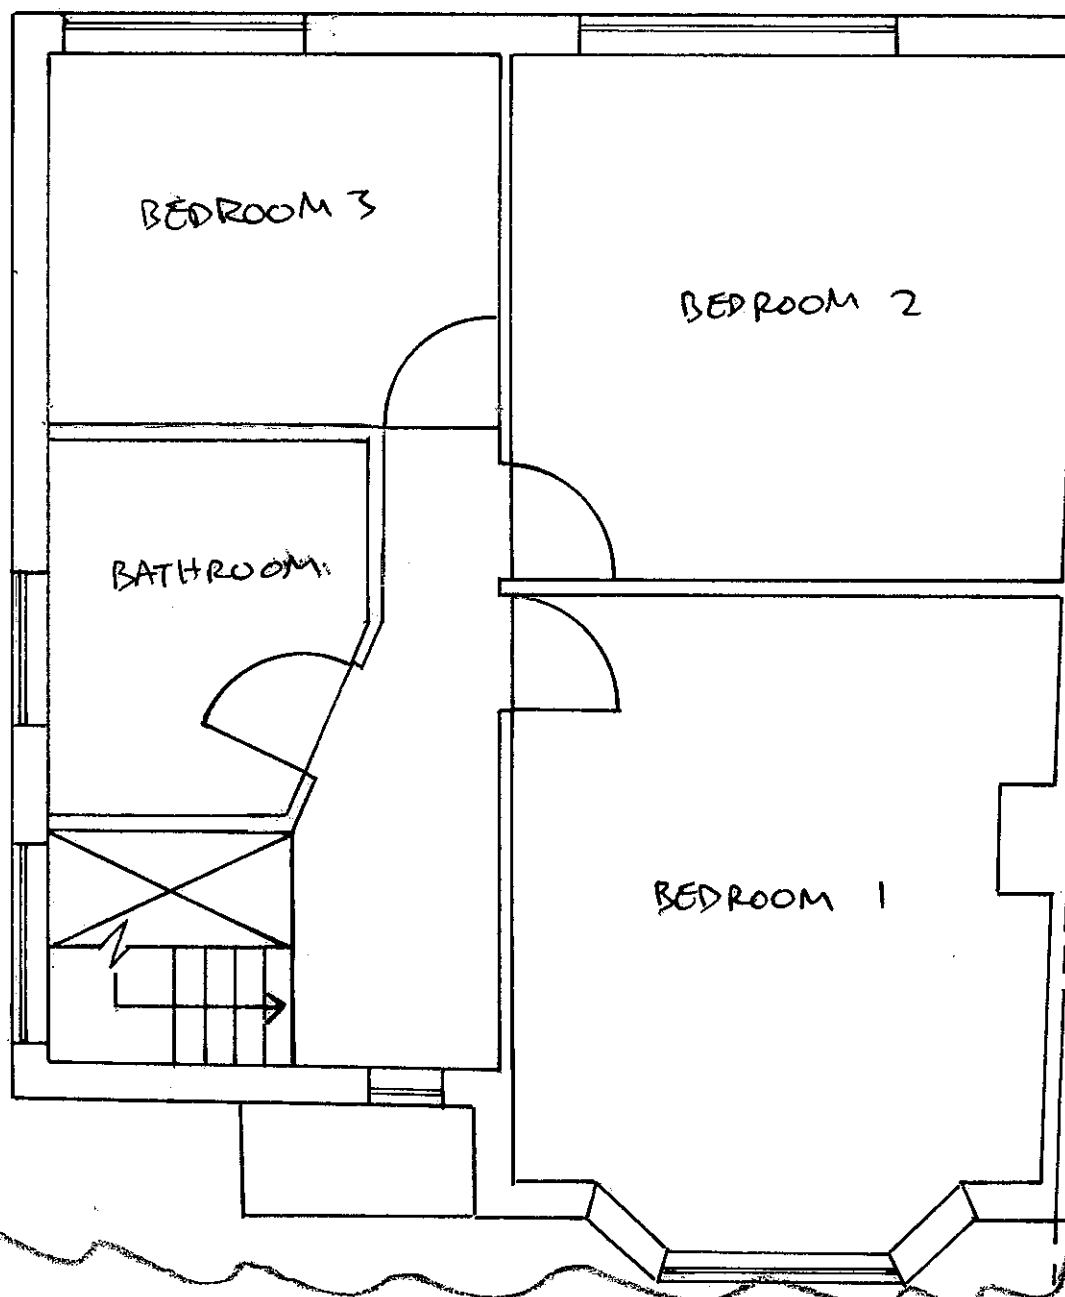


NOTES

1. THIS DRAWING IS TO BE READ IN CONJUNCTION WITH ALL RELEVANT DRAWINGS
2. DO NOT SCALE FROM THIS DRAWING
3. NOTES SIMILAR TO DRAWING 0080/10/02 UNLESS NOTED OTHERWISE.

A	DRAWING REVISED	MAY '16
JOB 39 THE GROVE UB10 8QL		
TITLE EXISTING FIRST FLOOR PLAN		
DRAWN YR	CLIENT MA	
DATE OCT '15	SCALE 1:50 @ A3	
ECM Developers Ltd.		
22 Queens Road, Uxbridge, Middx, UB8 2NN		
Email: ecm-developers@outlook.com		
DRAWING NO.	REV.	
0085/10/03	A	
ECM Developers LTD, Registration No.9768314		

2 ←

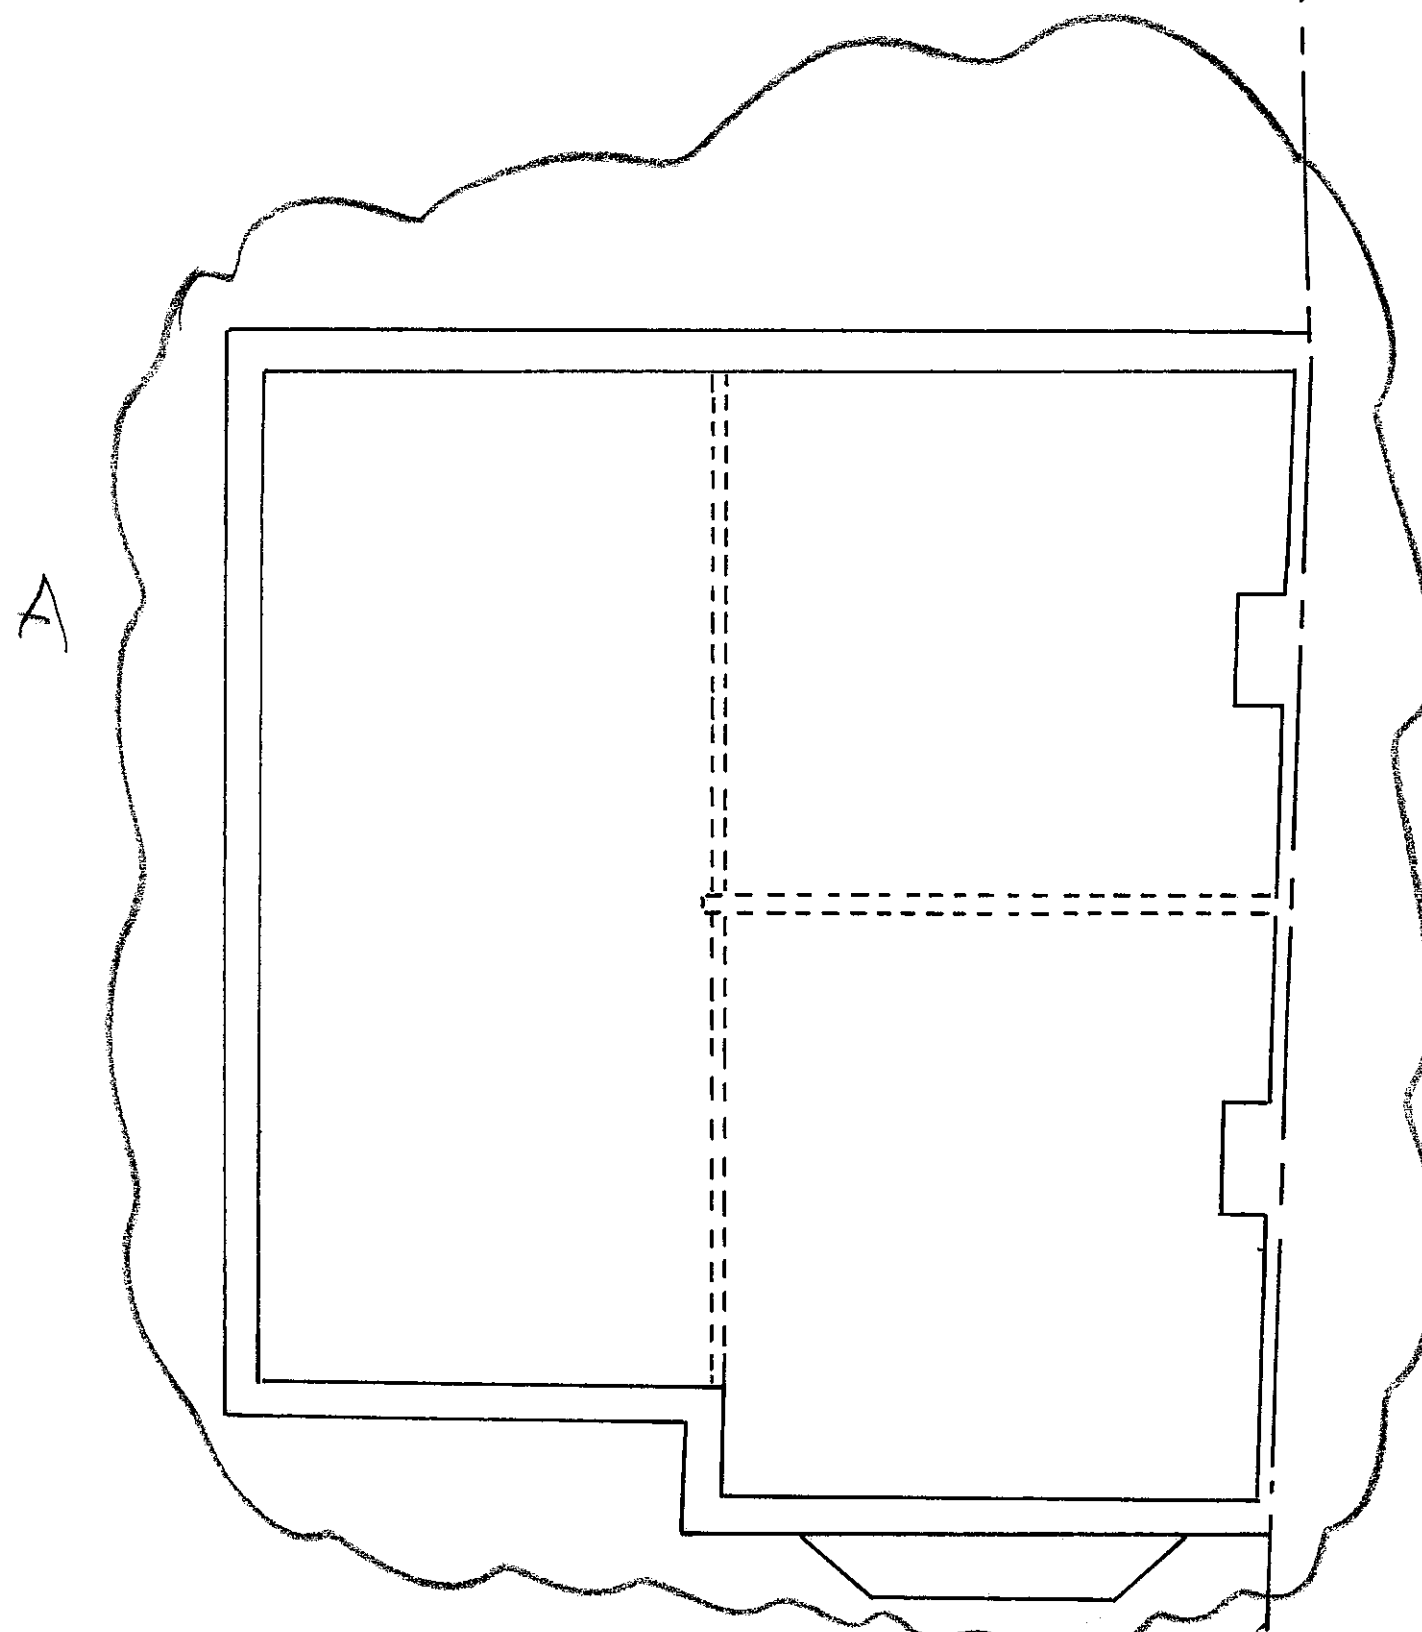 

- NOTES
1. THIS DRAWING IS TO BE READ IN CONJUNCTION WITH ALL RELEVANT DRAWINGS
 2. DO NOT SCALE FROM THIS DRAWING
 3. NOTES SIMILAR TO DRAWING 0080/10/02 UNLESS NOTED OTHERWISE

A DRAWING REVISION MAY '16

JOB
39 THE GROVE
UB10 8QL

TITLE
EXISTING SECOND
FLOOR PLAN

DRAWN
YR
DATE
NOV '15

CLIENT
MA
SCALE
1:50 @ A3

ECM Developers Ltd.



22 Queens Road,
Uxbridge,
Middx,
UB8 2NN

Email: ecm-developers@outlook.com

DRAWING NO. REV.
0085/10/04 A

ECM Developers LTD, Registration No. 9768314



2 ←

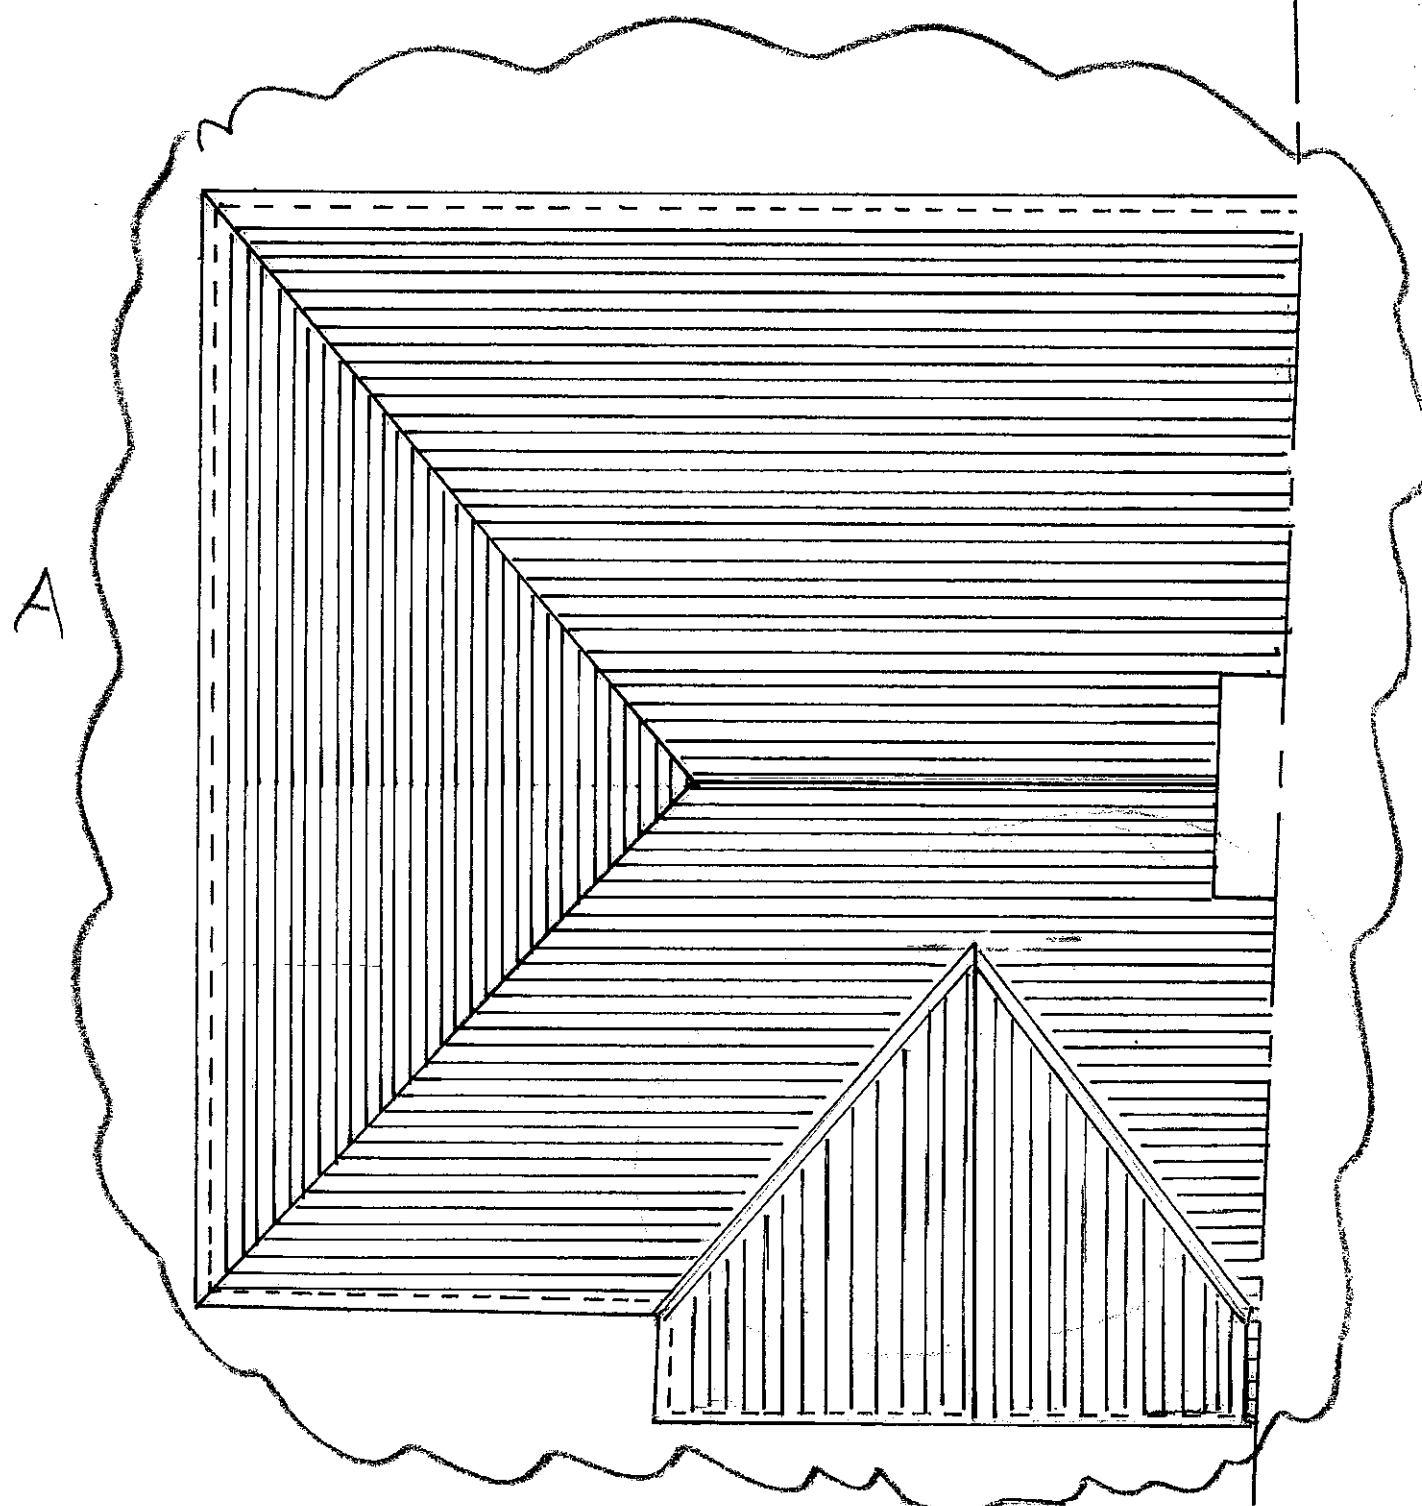 

NOTES

1. THIS DRAWING IS TO BE READ IN CONJUNCTION WITH ALL RELEVANT DRAWINGS
2. DO NOT SCALE FROM THIS DRAWING
3. NOTES SIMILAR TO DRAWING No. 0080/10/02 UNLESS NOTED OTHERWISE

A	DRAWING REVISED	MAY 16
JOB	39 THE GROVE UB10 8QL	
TITLE	EXISTING ROOF PLAN	
DRAWN YR	CLIENT	
DATE OCT '15	SCALE 1:50 @ A3	
ECM Developers Ltd.		
22 Queens Road, Uxbridge, Middx, UB8 2NN		
Email: ecm-developers@outlook.com		
DRAWING NO.	REV.	
0085/10/05	A	
ECM Developers LTD, Registration No.9768314		

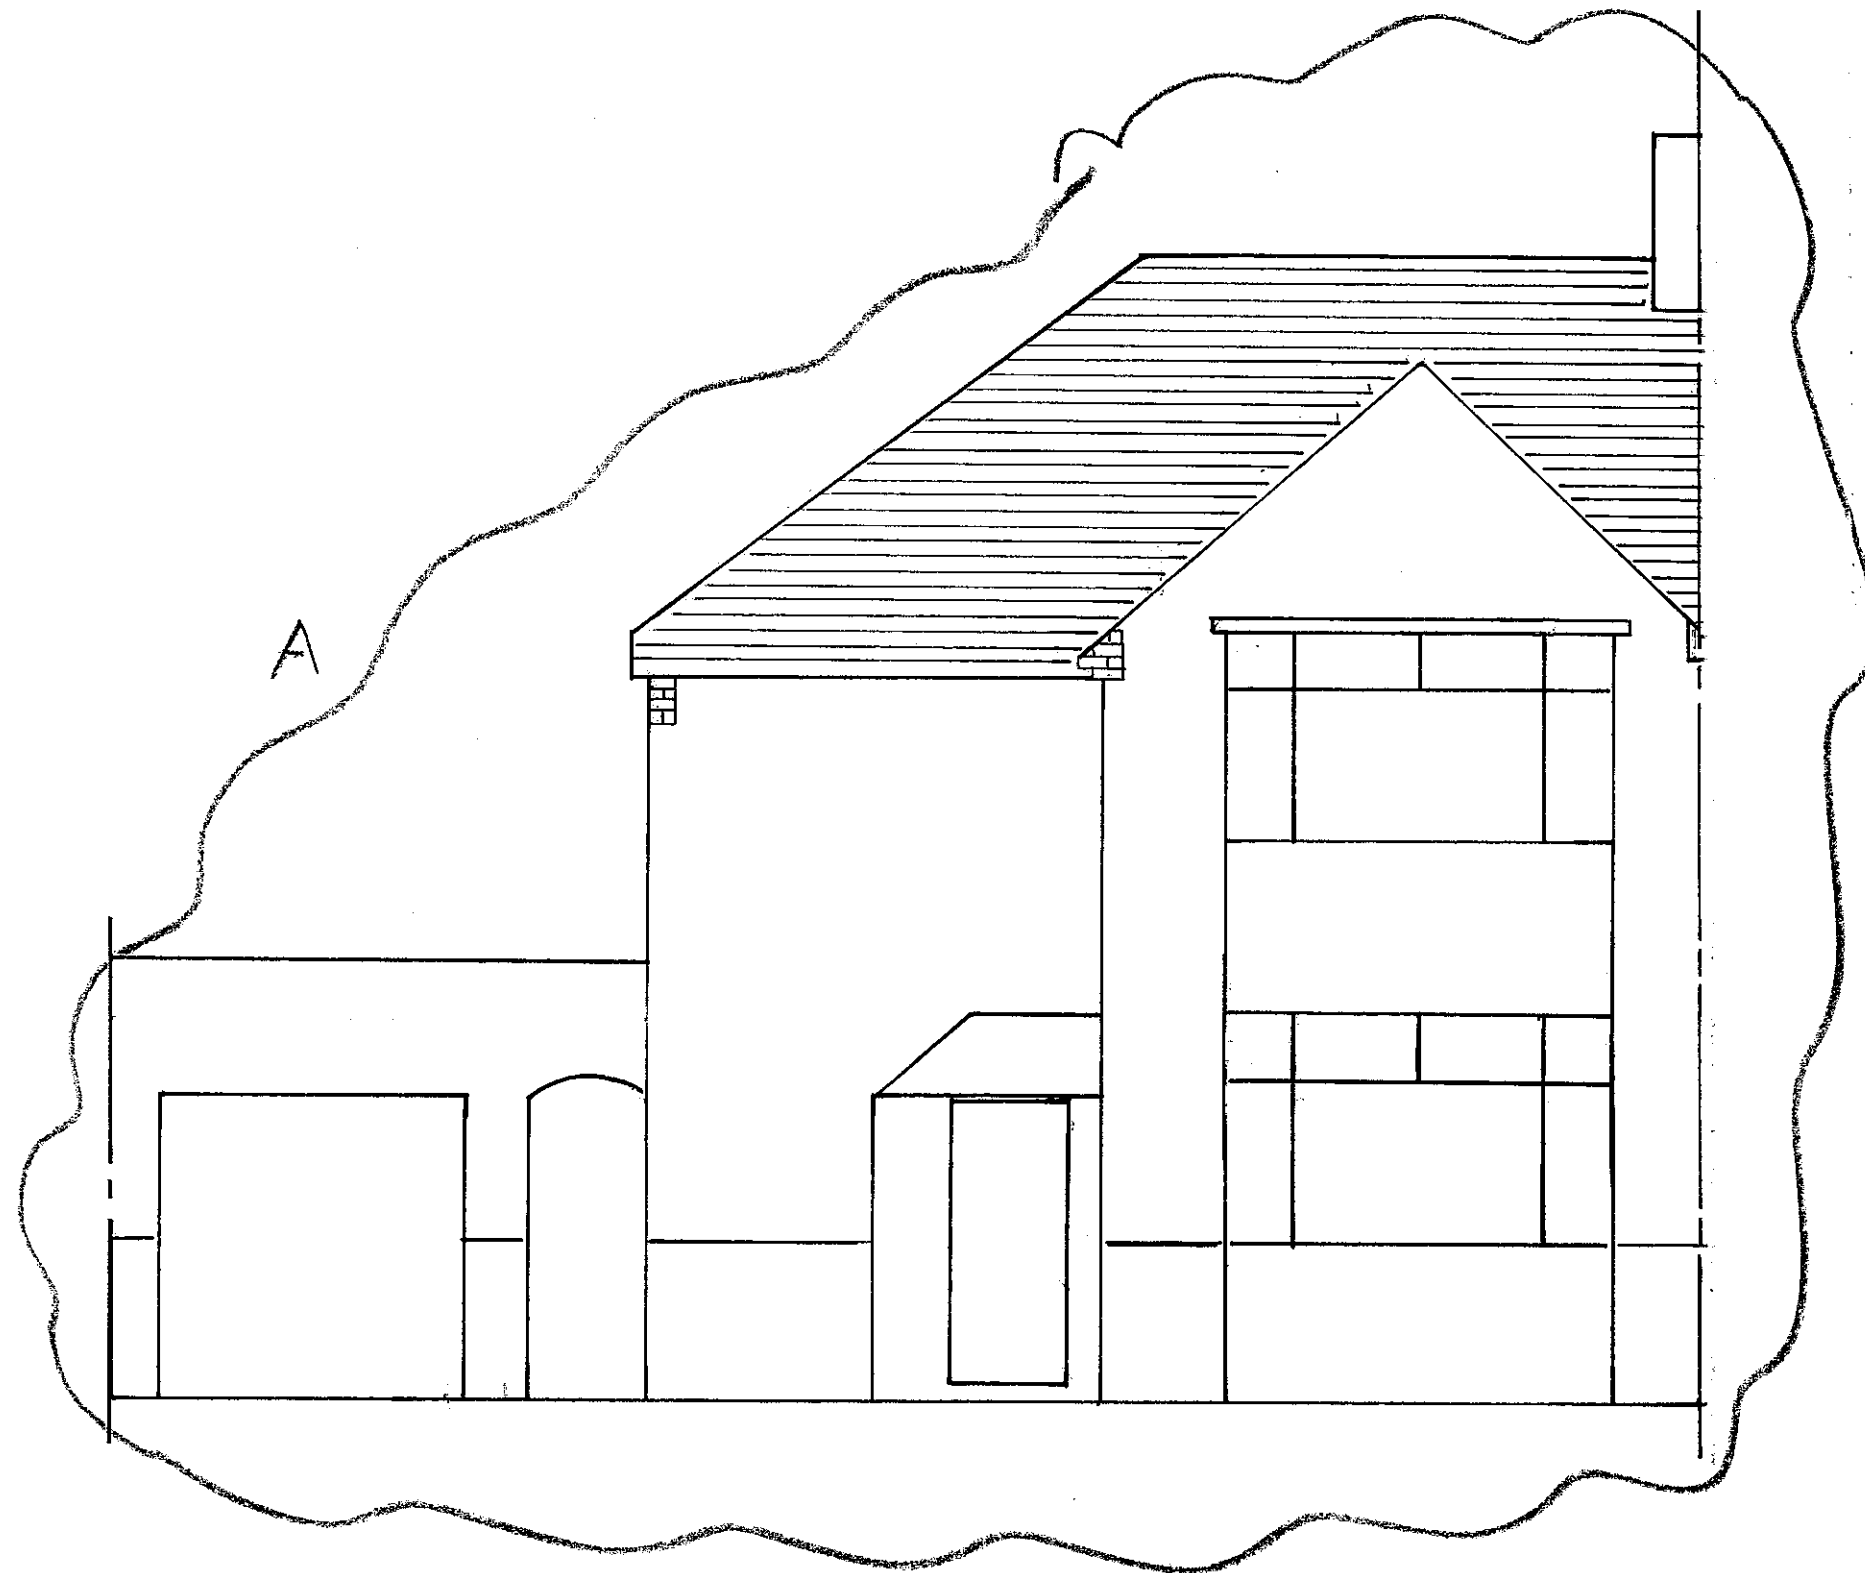 

NOTES

1. THIS DRAWING IS TO BE READ IN CONJUNCTION WITH ALL RELEVANT DRAWINGS
2. DO NOT SCALE FROM THIS DRAWING
3. NOTES SIMILAR TO DRAWING No. 0080/10/02 UNLESS NOTED OTHERWISE

A	DRAWING REVISED	MAY 16
---	-----------------	--------

JOB
39 THE GROVE
UB10 8QL

TITLE
EXISTING FRONT
ELEVATION

DRAWN YR	CLIENT
DATE OCT '15	SCALE 1:50 @ A3


ECM Developers Ltd.

22 Queens Road,
Uxbridge,
Middx,
UB8 2NN


Email: ecm-developers@outlook.com

DRAWING NO.	REV.
0085/10/06	A


ECM Developers LTD, Registration No.9768314

 

- NOTES**
1. THIS DRAWING IS TO BE READ IN CONJUNCTION WITH ALL RELEVANT DRAWINGS
 2. DO NOT SCALE FROM THIS DRAWING
 3. NOTES SIMILAR TO DRAWING No 0080/10/02 UNLESS NOTED OTHERWISE

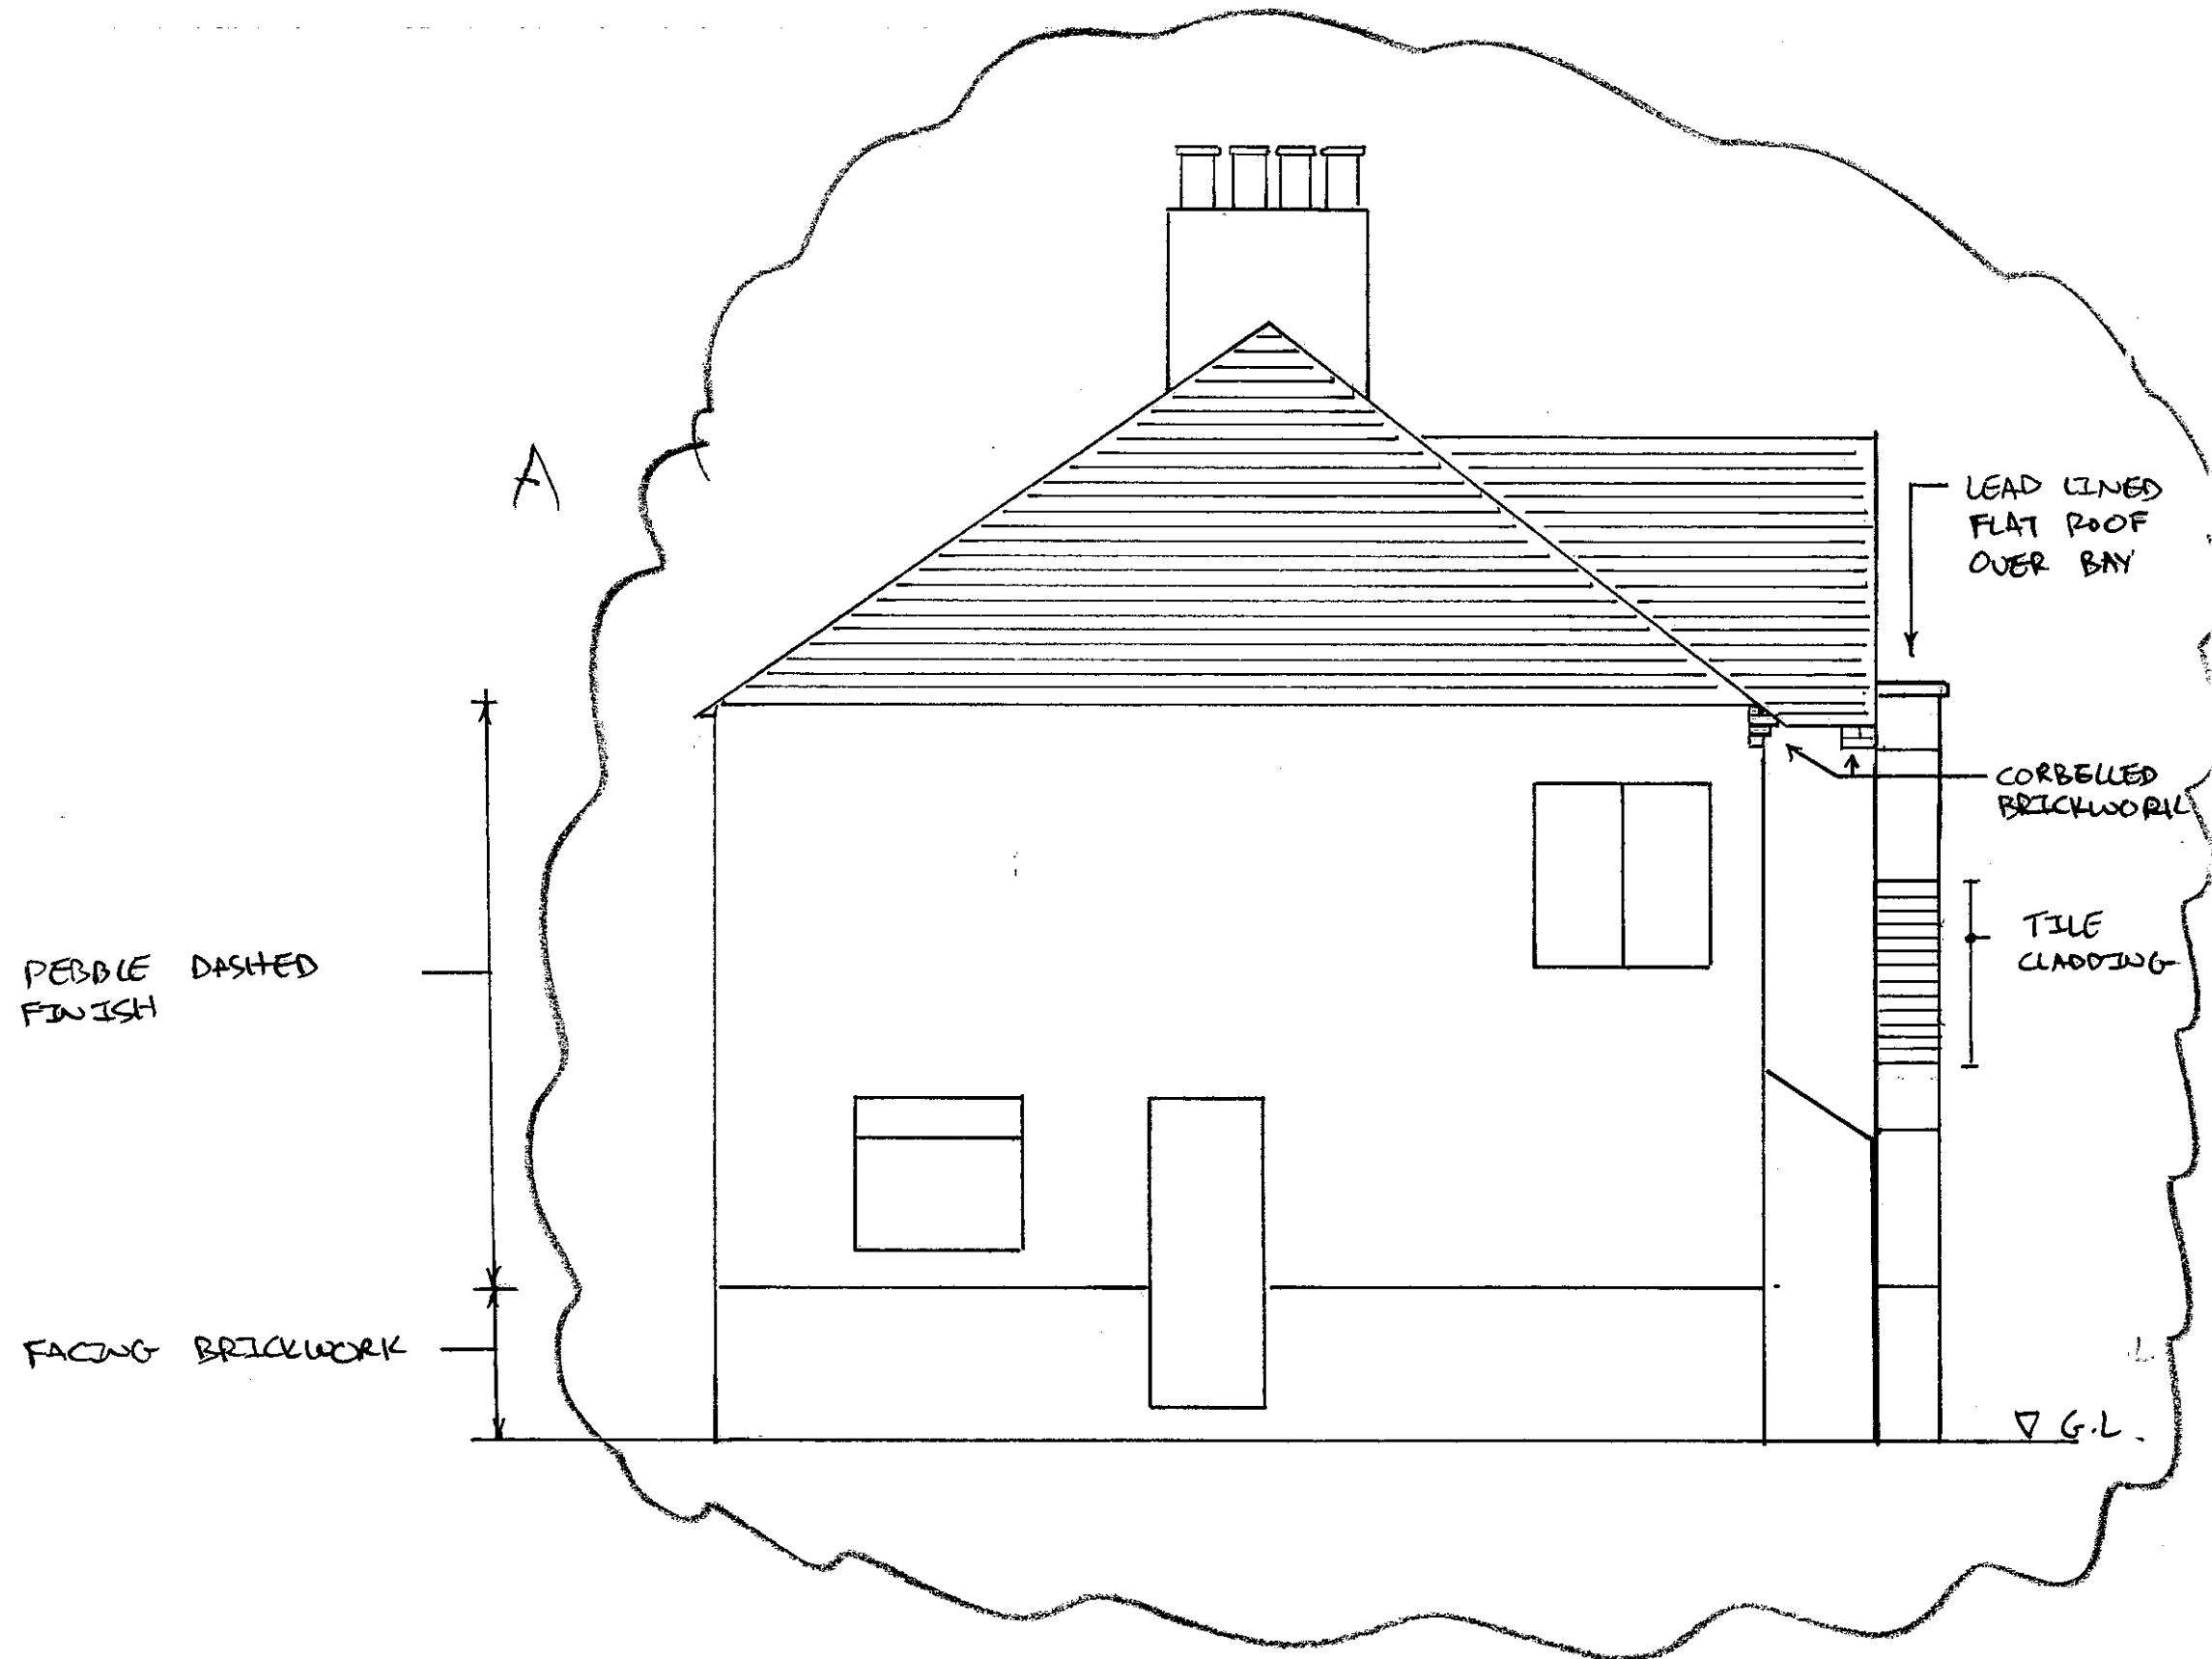

A	DRAWING REVISED	MAY 16
JOB 39 THE GROVE UB10 8QL		
TITLE EXISTING SIDE ELEVATION A:A.		
DRAWN YR	CLIENT MA	
DATE OCT '15	SCALE 1:50 @ A3	
ECM Developers Ltd. 22 Queens Road, Uxbridge, Middx, UB8 2NN Email: ecm-developers@outlook.com		
DRAWING NO.		REV.
0085/10/07		A
ECM Developers LTD, Registration No.9768314		

 

- NOTES
1. THIS DRAWING IS TO BE READ IN CONJUNCTION WITH ALL RELEVANT DRAWINGS
 2. DO NOT SCALE FROM THIS DRAWING
 3. NOTES SIMILAR TO DRAWING No 0080/10/02 UNLESS NOTED OTHERWISE

A	DRAWING REVISED	MAY '16
---	-----------------	---------

JOB
39 THE GROVE
UB10 8QL

TITLE
EXISTING REAR
ELEVATION

DRAWN YR	CLIENT MA
DATE OCT '15	SCALE 1:500 A3


ECM Developers Ltd.

22 Queens Road,
Uxbridge,
Middx,
UB8 2NN

Email: ecm-developers@outlook.com


DRAWING NO.	REV.
0085/10/08	A

ECM Developers LTD, Registration No.9768314

 

- NOTES
- 1. THIS DRAWING IS TO BE READ IN CONJUNCTION WITH ALL RELEVANT DRAWINGS
 - 2. DO NOT SCALE FROM THIS DRAWING
 - 3. NOTES SIMILAR TO DRAWING NO 0080/20/02 UNLESS NOTED OTHERWISE

OMITTED FOR CLARITY.

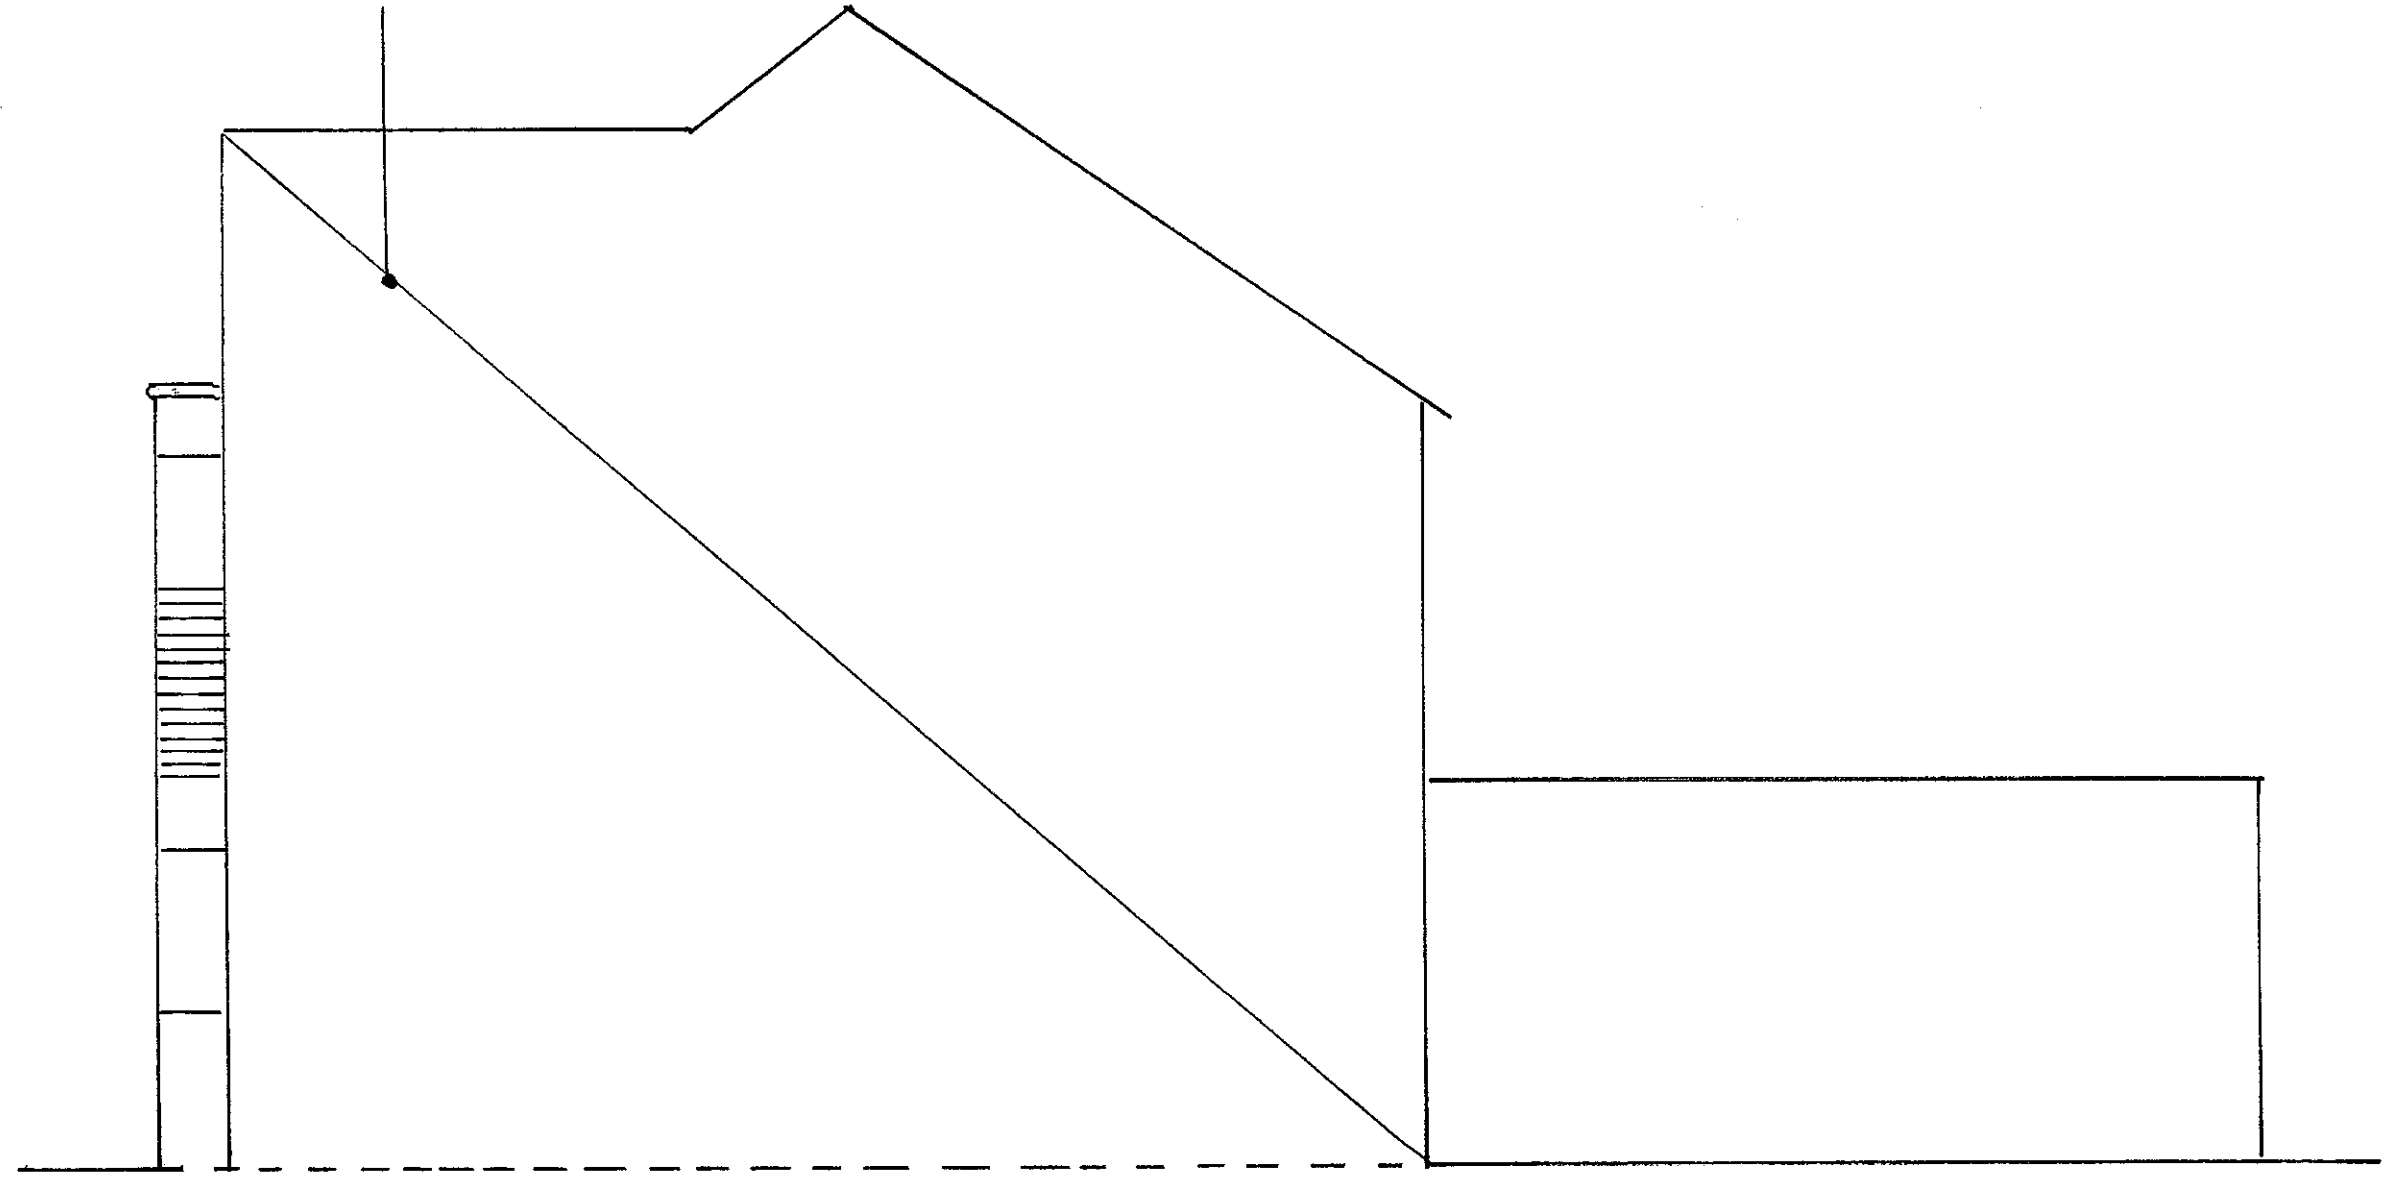

SUB
39 THE GROVE
UB10 BCL

TITLE
EXISTING SIDE
ELEVATION

DRAWN YR	CLIENT MA
DATE MAY 16	SCALE 1:50 @ A3

ECM Developers Ltd

12 Queens Road
Uxbridge
Middlesex
UB8 3NN

DRAWING NO 0085/10/09	REV -
ECM DEVELOPERS	