





01 EXISTING FRONT ELEVATION
1:100 @ A3

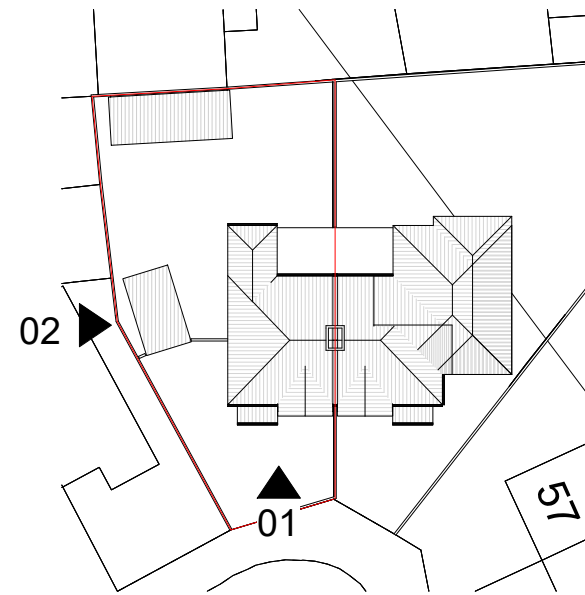

01 KEY PLAN
1:500 @ A3

1:100@A3

0 1

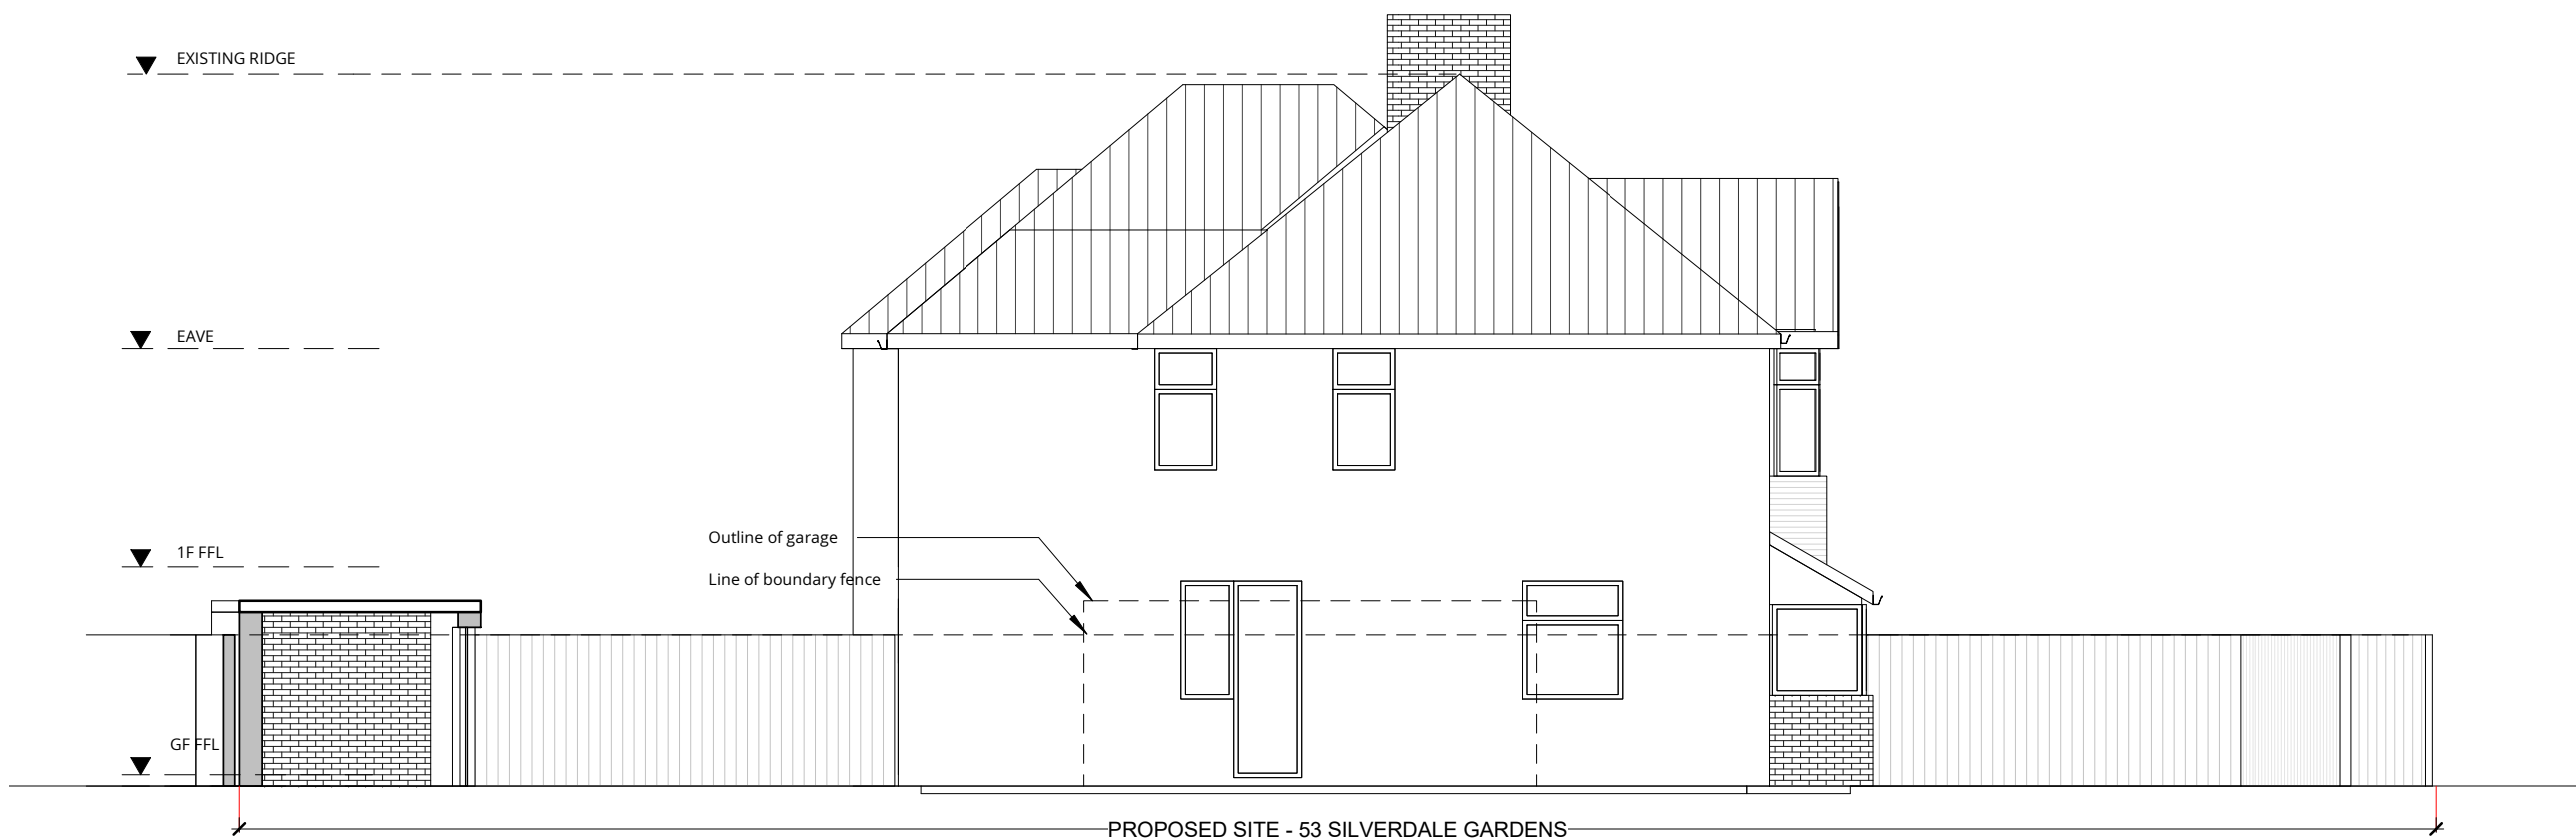

01 EXISTING SIDE / WEST ELEVATION
1:100 @ A3

J79 STUDIO

T: +44 (0)7742 071 052
W: info@j79studio.co.uk

Unit 312
Wey House
15 Church Street
Weybridge
KT13 8NA

FOR

**ALL DIMENSIONS TO BE CHECKED ON SITE
OBTAINED BUILDING CONTROL / PLANNING
APPROVAL BEFORE WORK COMMENCE**

This drawing is the property of J79 Studio. Copyright is reserved & this drawing is issued on the condition that it is not copied, reproduced, retained or disclosed to any unauthorised person, either wholly or in part, without our consent. Do not scale from this drawing, check all dimensions on site. Any errors please notify architect in the first instance.

Rev	Date	Note
PD1	17-04-21	PD app issue

PROJECT	
53 SILVERDALE GARDENS HAYES UB3 3LN	
DRAWING TITLE	
EXISTING ELEVATION 1 OF 2	
PROPOSED DEVELOPMENT / STATUS	Dromer Extension / PD Application Issue
DRAWN BY	CHECKED BY
Author	Checker

PROJECT NO.	DATE	SCALE
1895	APR 2021	1:1000 @ A3
DRAWING NO.	REVISION	
A020	PD1	