



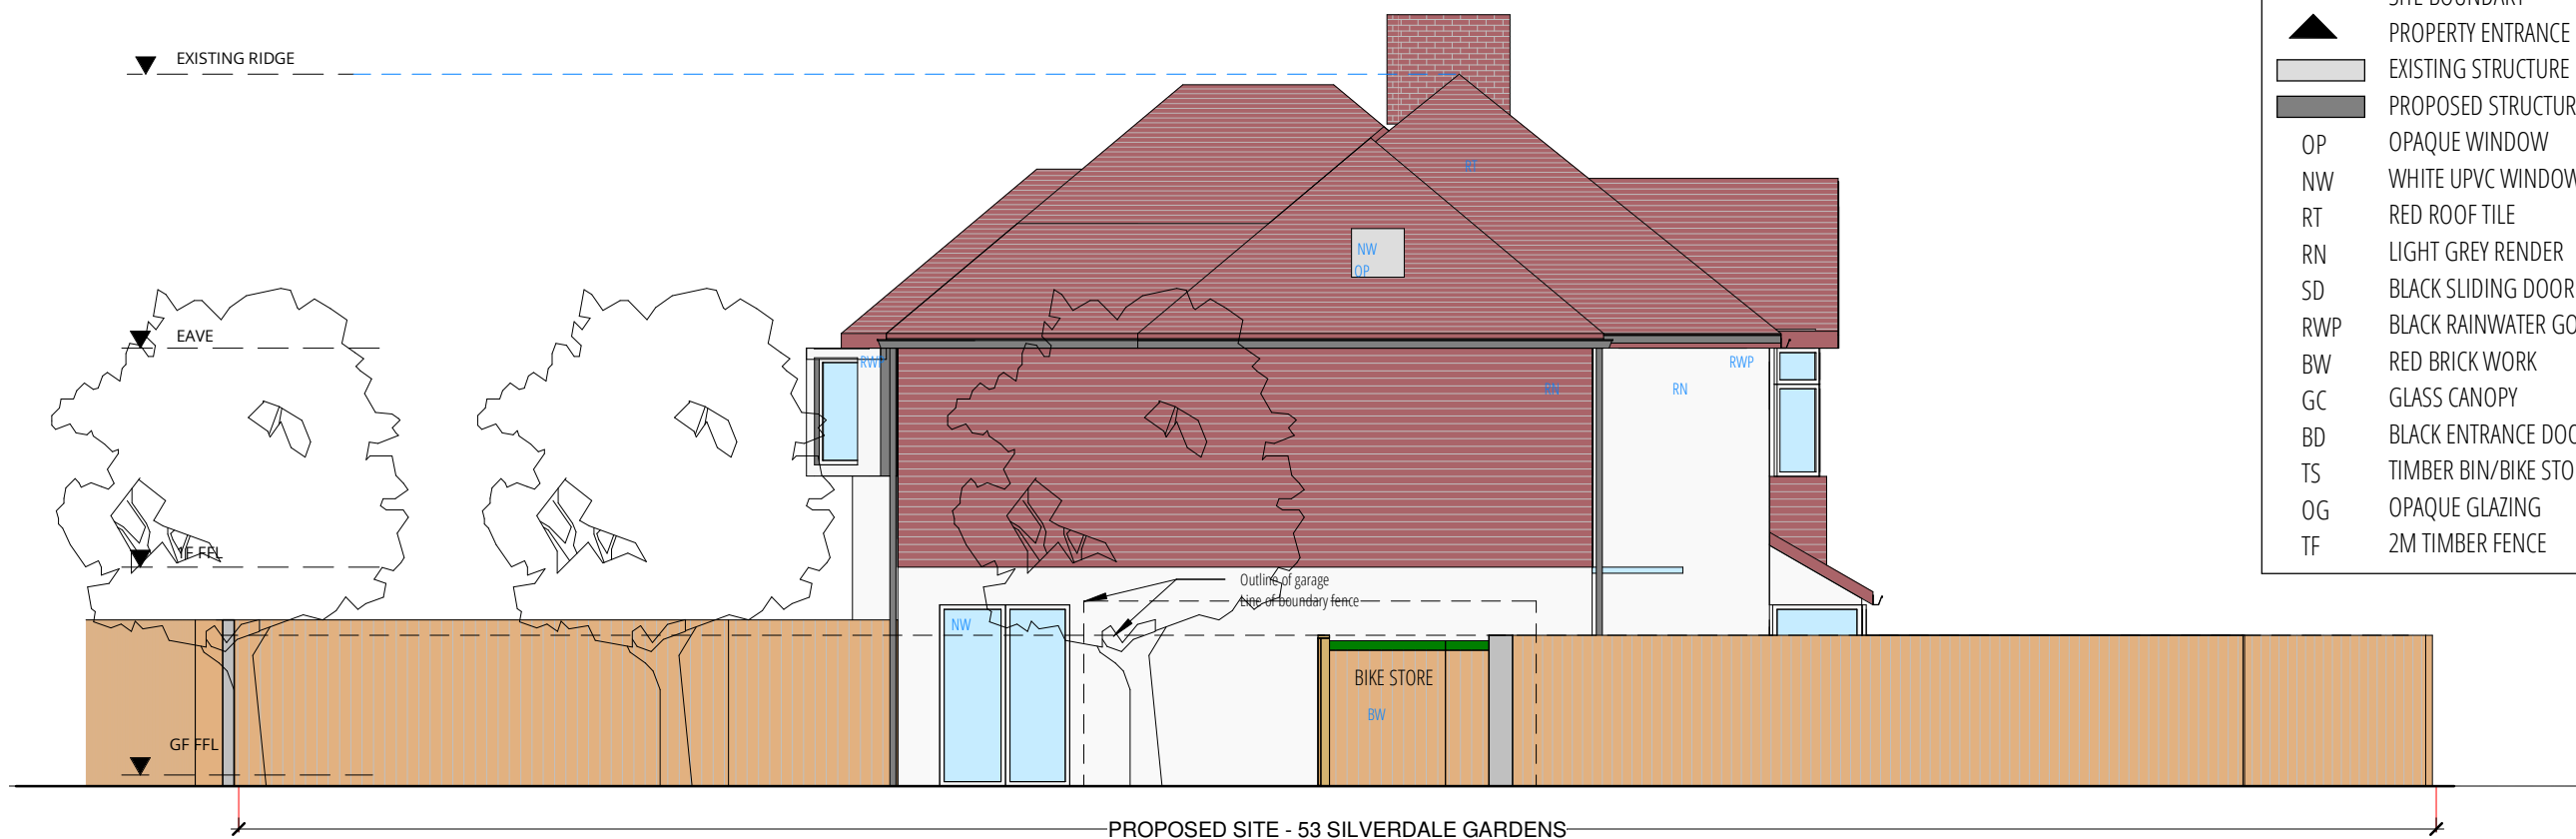

01 PROPOSED FRONT ELEVATION  
1:100 @ A3

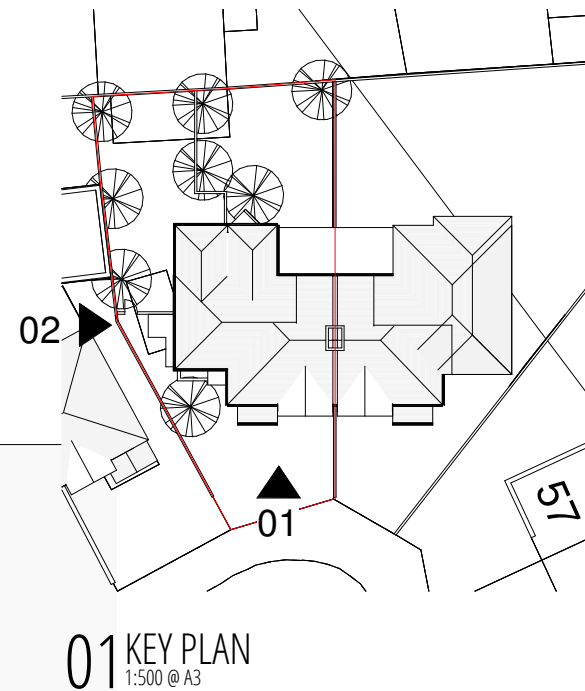

01 PROPOSED SIDE / WEST ELEVATION  
1:100 @ A3

| KEY |                       |
|-----|-----------------------|
|     | SITE BOUNDARY         |
|     | PROPERTY ENTRANCE     |
|     | EXISTING STRUCTURE    |
|     | PROPOSED STRUCTURE    |
| OP  | OPAQUE WINDOW         |
| NW  | WHITE UPVC WINDOW     |
| RT  | RED ROOF TILE         |
| RN  | LIGHT GREY RENDER     |
| SD  | BLACK SLIDING DOOR    |
| RWP | BLACK RAINWATER GOODS |
| BW  | RED BRICK WORK        |
| GC  | GLASS CANOPY          |
| BD  | BLACK ENTRANCE DOOR   |
| TS  | TIMBER BIN/BIKE STORE |
| OG  | OPAQUE GLAZING        |
| TF  | 2M TIMBER FENCE       |

1:100@A3  
0 1 5M

J79 STUDIO  
T: +44 (0)7742 071 052  
W: info@j79studio.co.uk  
Unit 312  
Wey House  
15 Church Street  
Weybridge  
KT13 8NA

FOR  
**ALL DIMENSIONS TO BE CHECKED ON SITE  
OBTAINED BUILDING CONTROL /PLANNING  
APPROVAL BEFORE WORK COMMENCE**

This drawing is the property of J79 Studio. Copyright is reserved & this drawing is issued on the condition that it is not copied, reproduced, retained or disclosed to any unauthorised person, either wholly or in part, without our consent. Do not scale from this drawing, check all dimensions on site. Any errors please notify architect in the first instance.

| Rev                                                     | Date     | Note               |
|---------------------------------------------------------|----------|--------------------|
| P1                                                      | 22-06-21 | Planning app issue |
| P2                                                      | 11-10-21 | Planning app issue |
| PROJECT                                                 |          |                    |
| 53 SILVERDALE GARDENS HAYES UB3 3LN                     |          |                    |
| DRAWING TITLE                                           |          |                    |
| PROPOSED ELEVATION 1 OF 2                               |          |                    |
| PROPOSED DEVELOPMENT / STATUS                           |          |                    |
| SIDE & REAR EXTENSION TO CREATE ONE ADDITIONAL DWELLING |          |                    |
| DRAWN BY                                                |          | CHECKED BY         |
| Author                                                  |          | Checker            |

| PROJECT NO. | DATE      | SCALE      |
|-------------|-----------|------------|
| 1895        | JUNE 2021 | 1:100 @ A3 |
| DRAWING NO. |           | REVISION   |
| A120        |           | P2         |