
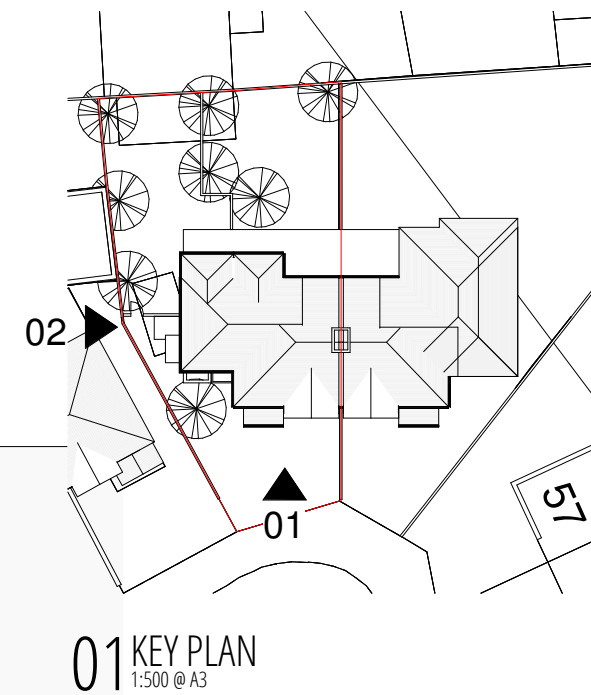


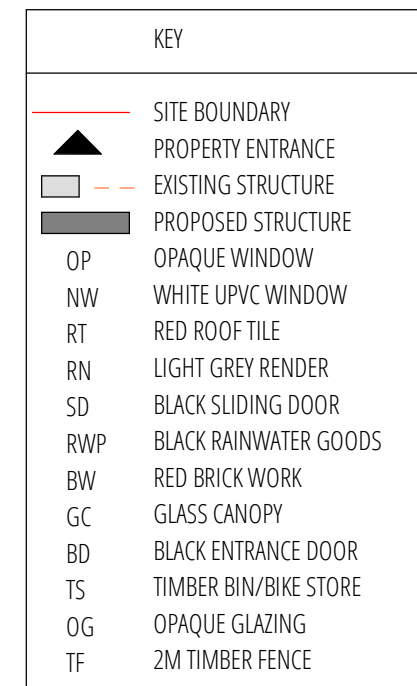

1:100@A3

[illegible]

T: +44 (0)7742 071 052
W: info@j79studio.co.uk

Unit 312
Wey House
15 Church Street
Weybridge
KT13 8NA

FOR
ALL DIMENSIONS TO BE CHECKED ON SITE
OBTAINED BUILDING CONTROL /PLANNING
APPROVAL BEFORE WORK COMMENCE

This drawing is the property of J79 Studio. Copyright is reserved & this drawing is issued on the condition that it is not copied, reproduced, retained or disclosed to any unauthorised person, either wholly or in part, without our consent. Do not scale from this drawing, check all dimensions on site. Any errors please notify architect in the first instance.

Rev	Date	Note
P1	22-06-21	Planning app issue
P2	11-10-21	Planning app issue
P3	19-05-22	Planning app issue

PROJECT

53 SILVERDALE GARDENS HAYES UB3 3LN

DRAWING TITLE
PROPOSED ELEVATION 1 OF 2

PROPOSED DEVELOPMENT / STATUS	SIDE & REAR EXTENSION TO CREATE ONE ADDITIONAL DWELLING
-------------------------------------	--

DRAWN BY	CHECKED BY
Author	Checker

PROJECT NO. 1895	DATE JUNE 2021	SCALE 1:100 @ A3
DRAWING NO. A120		REVISION P3

01 PROPOSED SIDE / WEST ELEVATION