
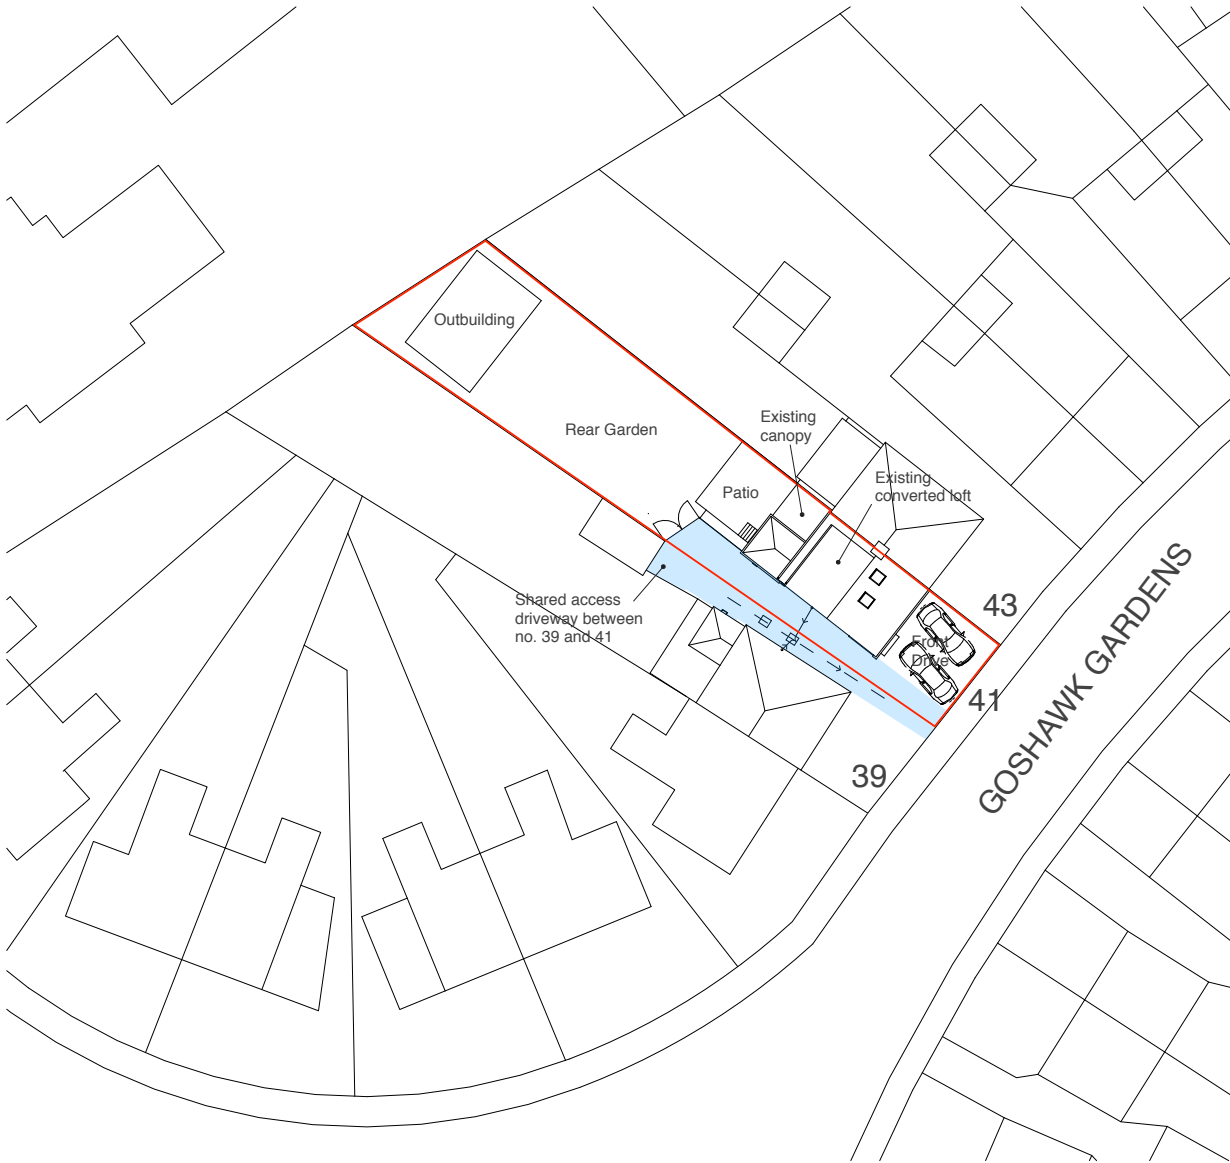


MICHAEL OAKES ARCHITECTS LTD.


Michael Oakes (Director) B.A. Hons Arch, Dipl. Arch, Registered Architect  
Liam Whitfield B.A. Hons Arch, M.A. Arch, PgDip, Registered Architect

REGISTERED ARCHITECTS, DESIGNERS + ILLUSTRATORS

Telephone: 01895 235089 - E-mail: michaeloakesarchitect@googlemail.com

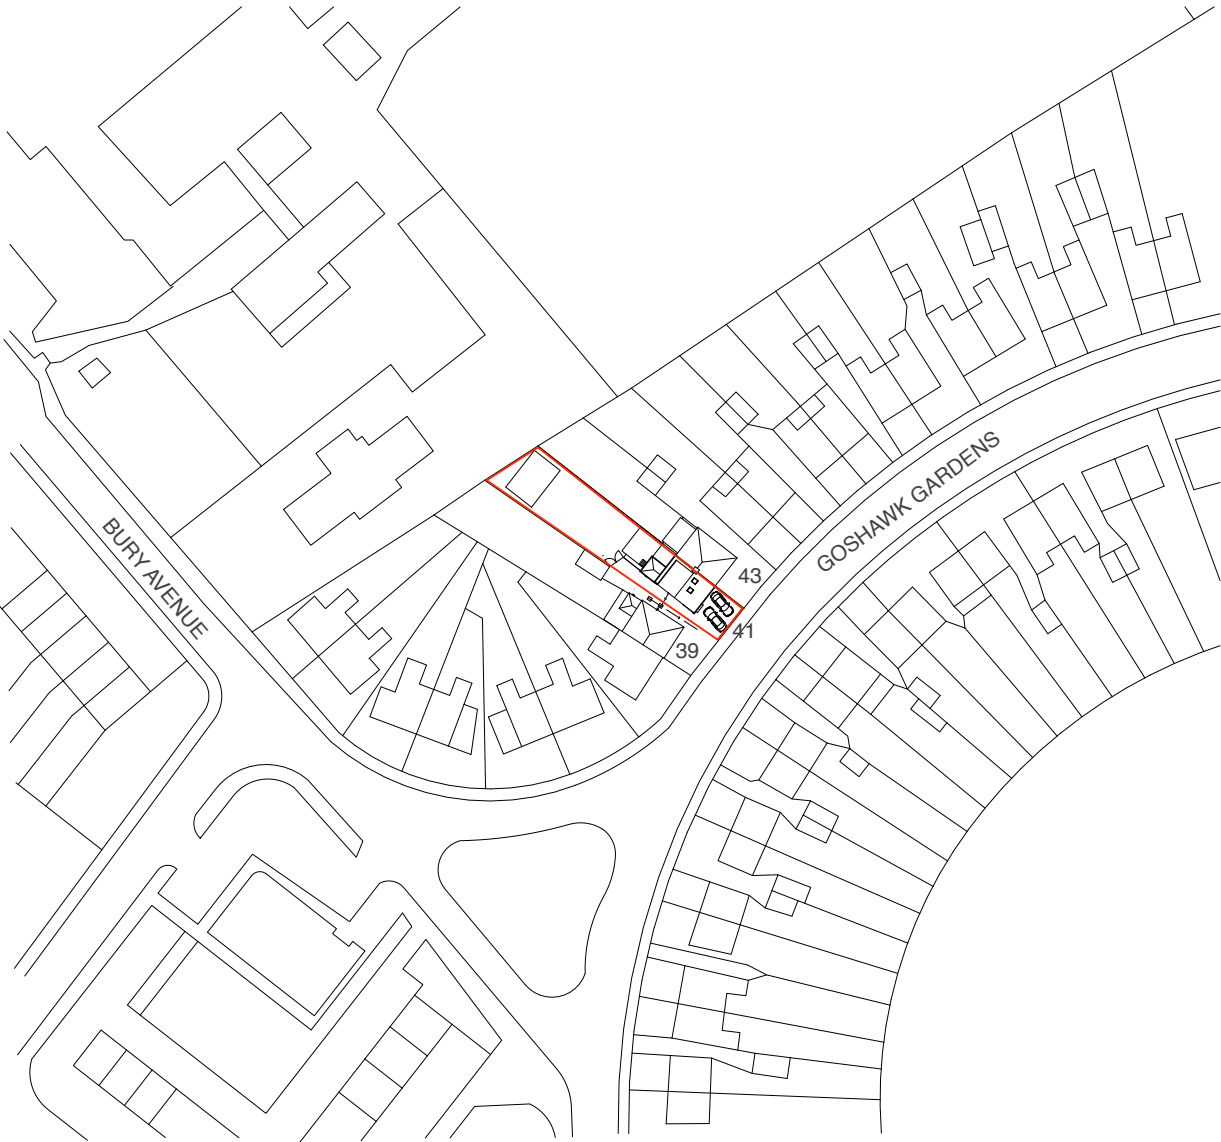

Site Location Plan

 

Block Plan



| Address                                  | Client           | Date       |
|------------------------------------------|------------------|------------|
| 41 Goshawk Gardens,<br>Hayes,<br>UB4 8LB | Mr Paul Donnelly | April 2019 |

| Drawing Title         |
|-----------------------|
| Location + Block Plan |

| Project no. / Stage / | Drawing no. / Revision |
|-----------------------|------------------------|
| 0248- PLA-            | 01_A                   |
| Revision notes:       | Drawn by: LW           |
| A - First Issue       |                        |

Planning application for a rear extension



View of the gable end and converted loft



View of the front elevation from Goshawk Gardens

# MICHAEL OAKES ARCHITECTS LTD.

Michael Oakes (Director) B.A. Hons Arch, Dipl. Arch, Registered Architect  
Liam Whitfield B.A. Hons Arch, M.A. Arch, PgDip, Registered Architect

REGISTERED ARCHITECTS, DESIGNERS + ILLUSTRATORS

Telephone: 01895 235089 - E-mail: michaeloakesarchitect@googlemail.com



View of the neighbour's rear extension



View of the rear canopy of no. 41



View of the rear patio door of no. 41



View of the shared side access between no. 41 and 39



Views of the rear elevation of no. 41 from the garden



Views of the outbuilding in the rear garden of no. 41




Interior view of no. 41

| Address                                  | Client           | Date       |
|------------------------------------------|------------------|------------|
| 41 Goshawk Gardens,<br>Hayes,<br>UB4 8LB | Mr Paul Donnelly | April 2019 |

| Drawing Title                                  |
|------------------------------------------------|
| <b>Site Photos</b><br>Photos Taken on 15.04.19 |


| Project no. / Stage / | Drawing no. / Revision |
|-----------------------|------------------------|
| 0248- PLA-            | 02_A                   |
| Revision notes:       | Drawn by: LW           |
| A - First Issue       |                        |

Planning application for a rear extension

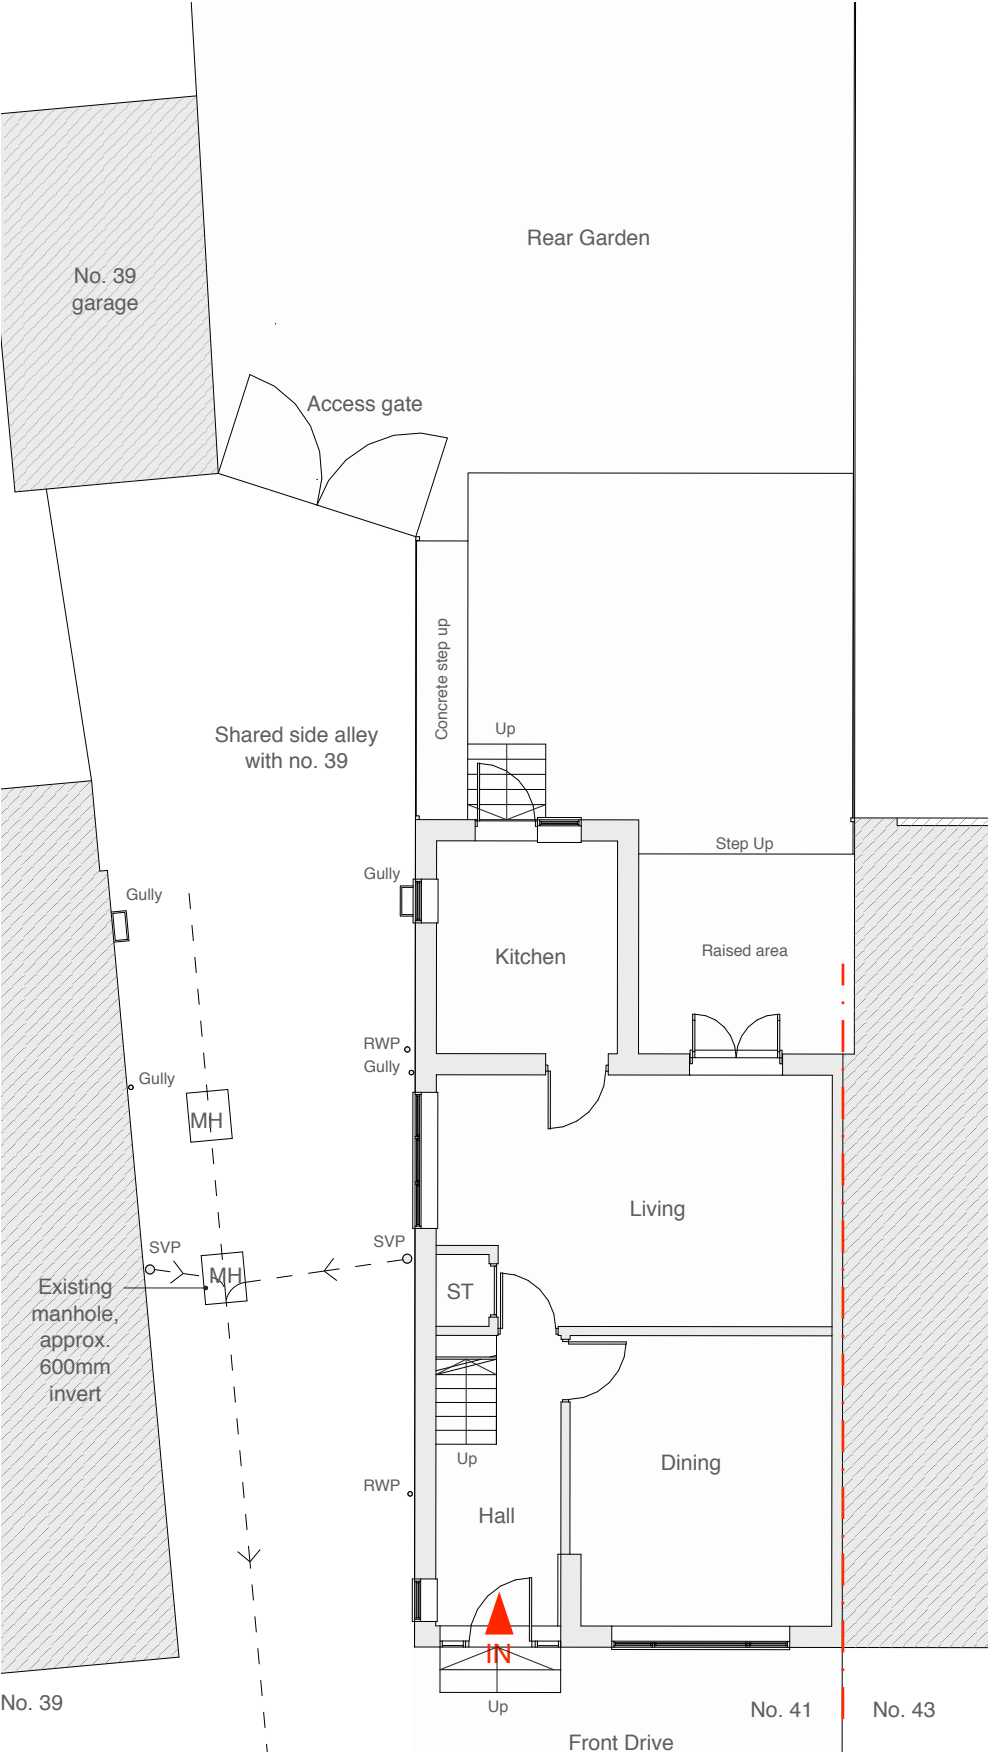


Existing Ground Floor Plan

**MICHAEL OAKES ARCHITECTS LTD.**  
Michael Oakes (Director) B.A. Hons Arch, Dipl. Arch, Registered Architect  
Liam Whitfield B.A. Hons Arch, M.A. Arch, PgDip, Registered Architect  
**REGISTERED ARCHITECTS, DESIGNERS + ILLUSTRATORS**  
Telephone: 01895 235089 - E-mail: michaeloakesarchitect@googlemail.com

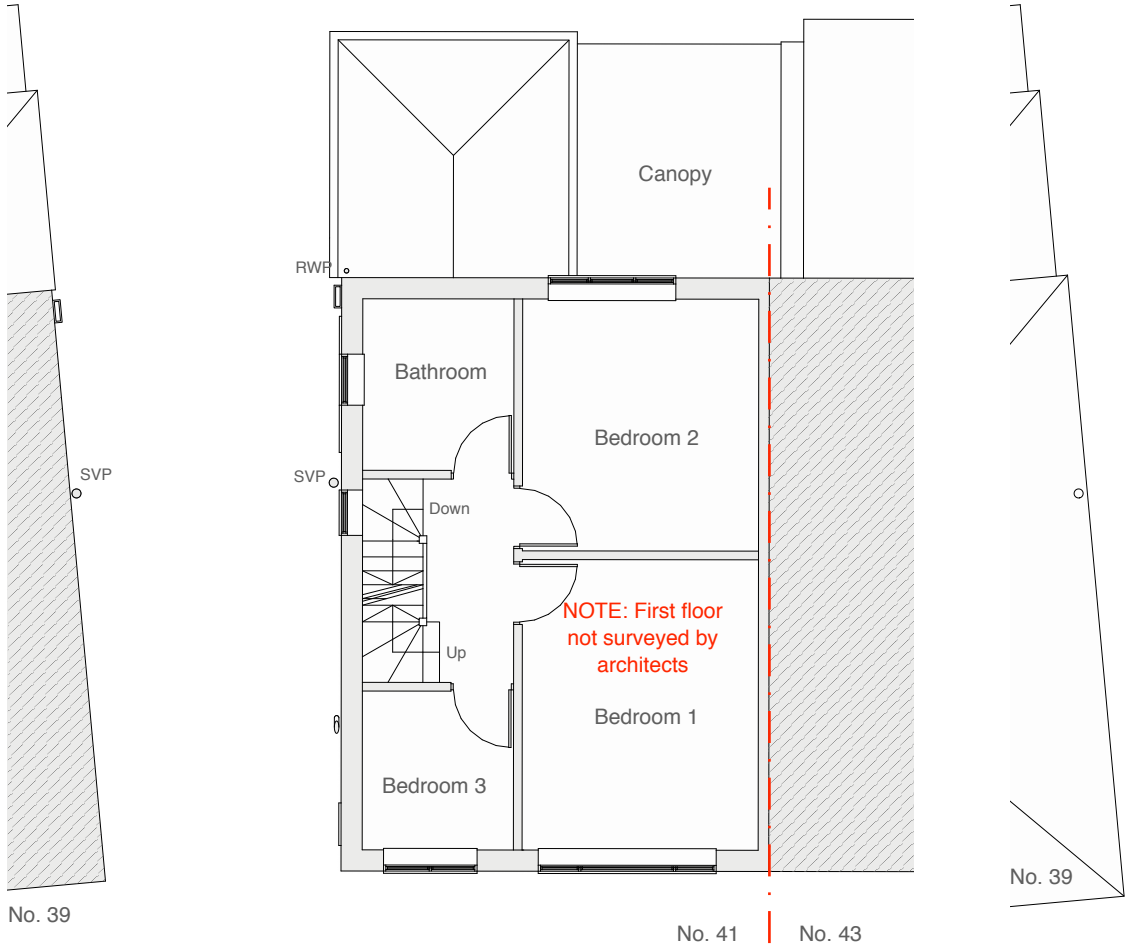


Existing First Floor Plan

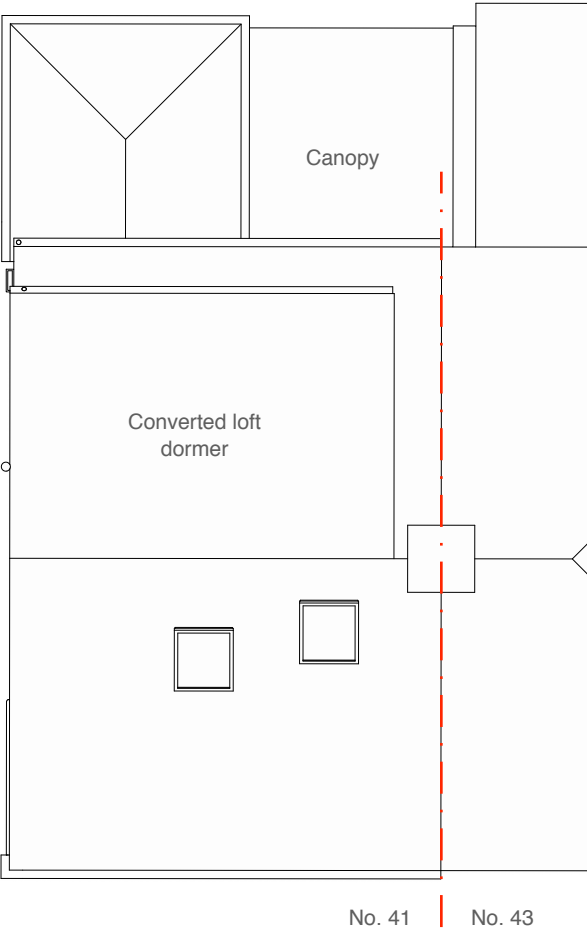

Existing Roof Plan

Address Client Date  
41 Goshawk Gardens, Mr Paul Donnelly April 2019  
Hayes, UB4 8LB

 

Drawing Title  
**Existing Floor Plans**

Planning application for a rear extension


Project no. / Stage / Drawing no. / Revision  
0248- PLA- 03\_A  
Revision notes: Drawn by: LW  
A - First Issue

MICHAEL OAKES ARCHITECTS LTD.


Michael Oakes (Director) B.A. Hons Arch, Dipl. Arch, Registered Architect  
Liam Whitfield B.A. Hons Arch, M.A. Arch, PgDip, Registered Architect

REGISTERED ARCHITECTS, DESIGNERS + ILLUSTRATORS

Telephone: 01895 235089 - E-mail: michaeloakesarchitect@googlemail.com

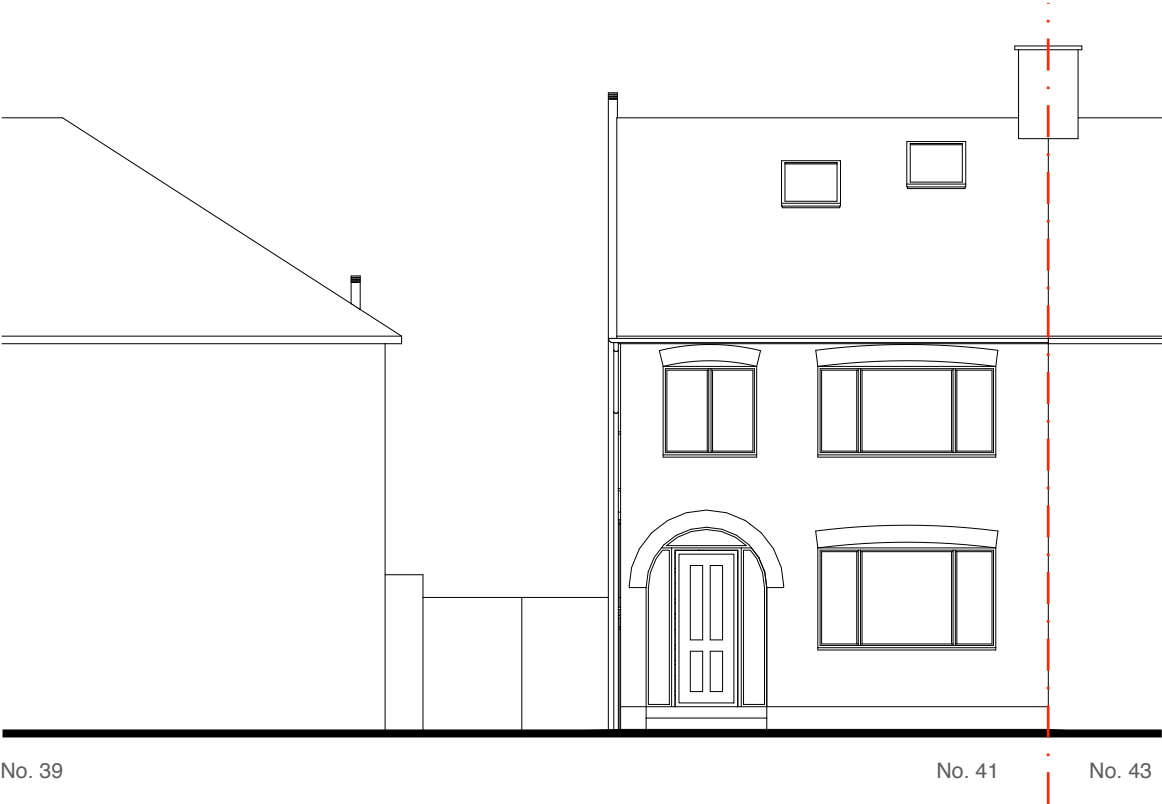


Existing Front Elevation

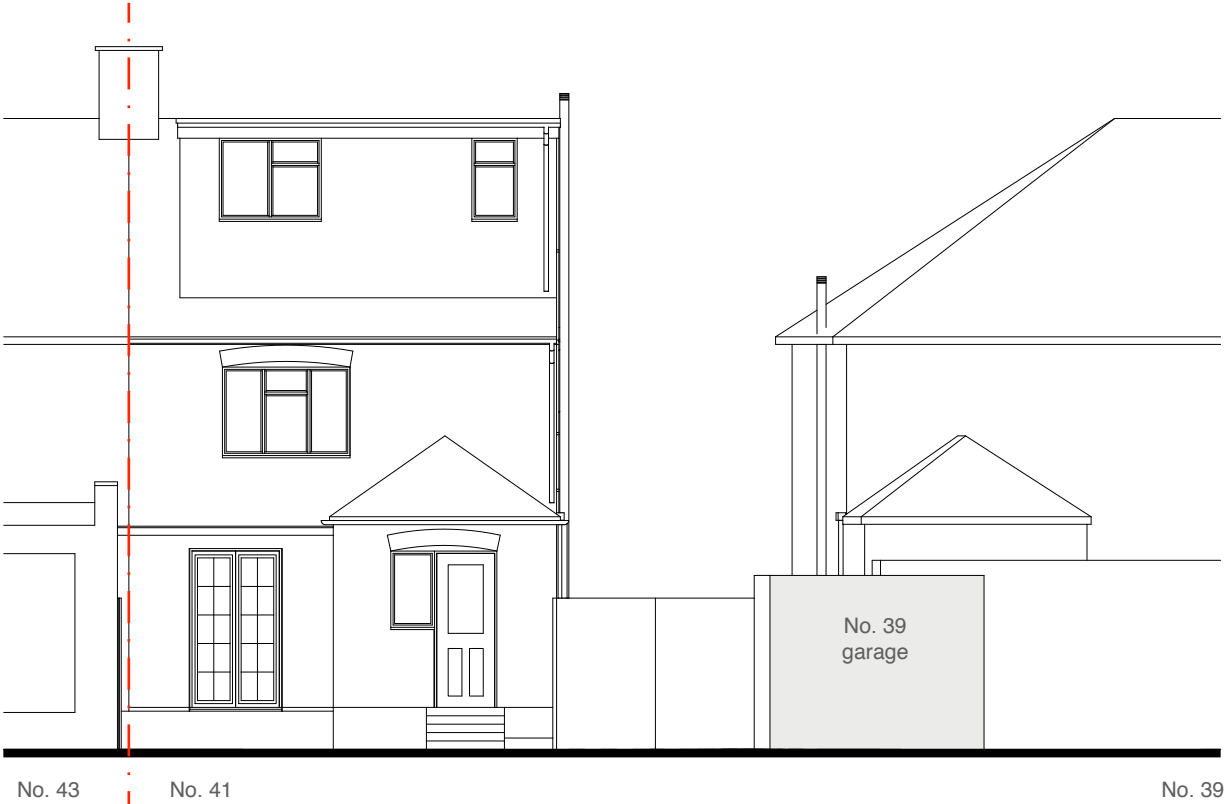

Existing Rear Elevation




Existing Section A-A (Through party wall of no. 41 and 43)

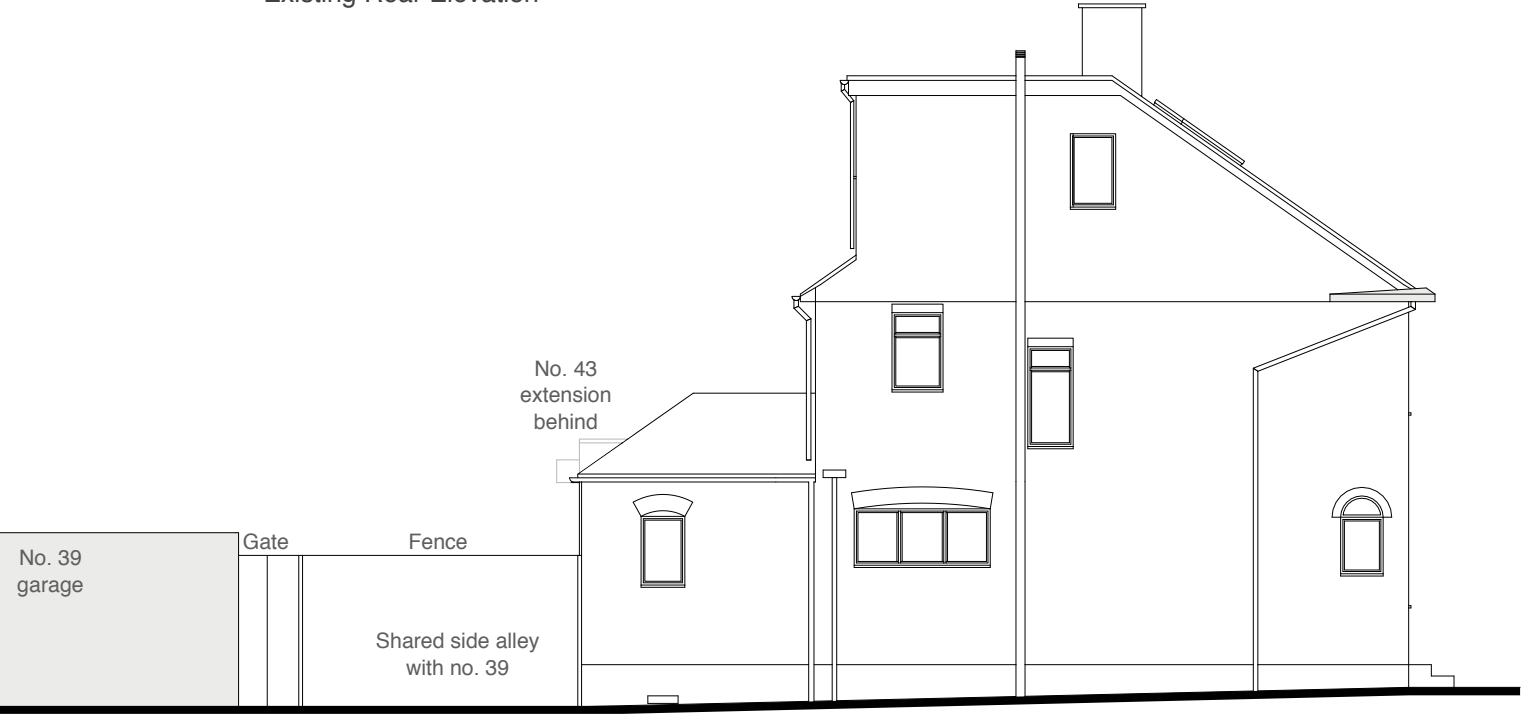

Existing Side Elevation

| Address                                  | Client           | Date       |
|------------------------------------------|------------------|------------|
| 41 Goshawk Gardens,<br>Hayes,<br>UB4 8LB | Mr Paul Donnelly | April 2019 |

 

| Drawing Title              |
|----------------------------|
| <b>Existing Elevations</b> |


Planning application for a rear extension

| Project no. / Stage / | Drawing no. / Revision |
|-----------------------|------------------------|
| 0248- PLA-            | 04_A                   |
| Revision notes:       | Drawn by: LW           |
| A - First Issue       |                        |

MICHAEL OAKES ARCHITECTS LTD.

Michael Oakes (Director) B.A. Hons Arch, Dipl. Arch, Registered Architect  
Liam Whitfield B.A. Hons Arch, M.A. Arch, PgDip, Registered Architect

REGISTERED ARCHITECTS, DESIGNERS + ILLUSTRATORS  
Telephone: 01895 235089 - E-mail: michaeloakesarchitect@googlemail.com

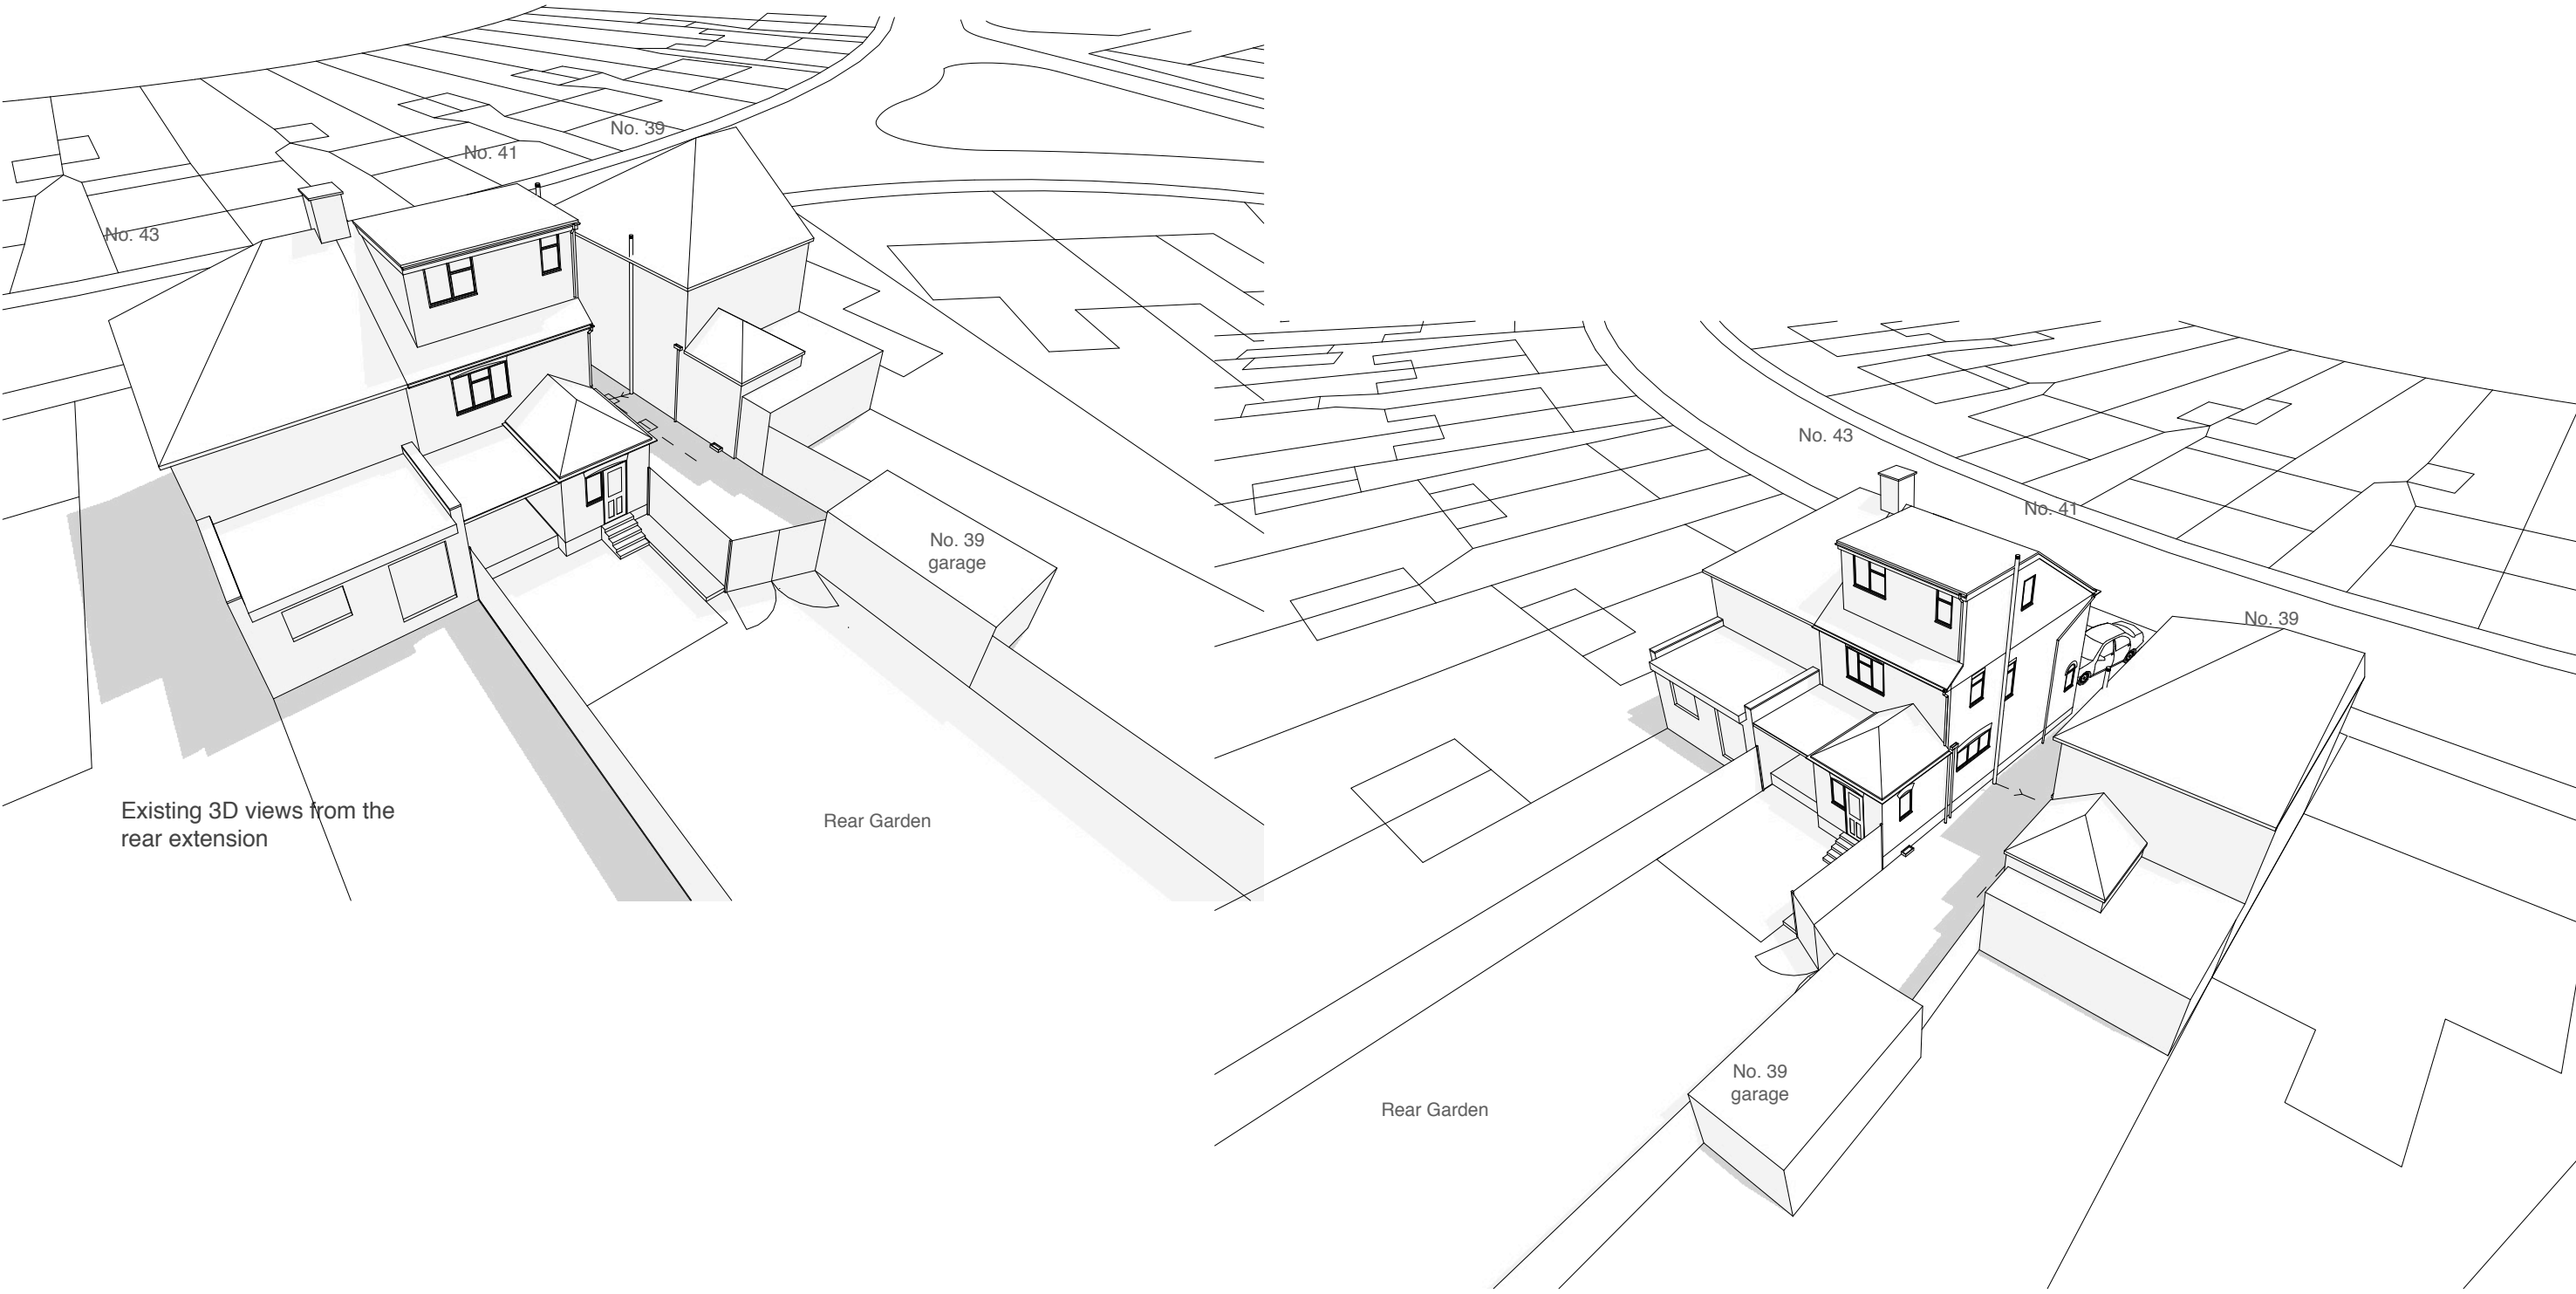

| Address                                  | Client           | Date       |
|------------------------------------------|------------------|------------|
| 41 Goshawk Gardens,<br>Hayes,<br>UB4 8LB | Mr Paul Donnelly | April 2019 |

| Drawing Title               |
|-----------------------------|
| <b>Existing</b><br>3D Views |

| Project no. / Stage / | Drawing no. / Revision |
|-----------------------|------------------------|
| 0248- PLA-            | 05_A                   |
| Revision notes:       | Drawn by: LW           |
| A - First Issue       |                        |

Planning application for a rear extension