



Notes:


1. THE COPYRIGHT OF THIS DRAWING IS VESTED IN MTM Interiors Ltd AND IT MAY NOT BE REPRODUCED IN WHOLE OR PART OR USED FOR THE MANUFACTURE OF ANY ARTICLE WITHOUT THE EXPRESS PERMISSION OF THE COPYRIGHT HOLDERS.
2. WORK TO FIGURED DIMENSIONS ONLY.
3. THIS DRAWING IS TO BE READ IN CONJUNCTION WITH ALL RELEVANT ARCHITECTS, SERVICE ENGINEER'S AND MTM Interiors Ltd DRAWINGS AND SPECIFICATIONS.

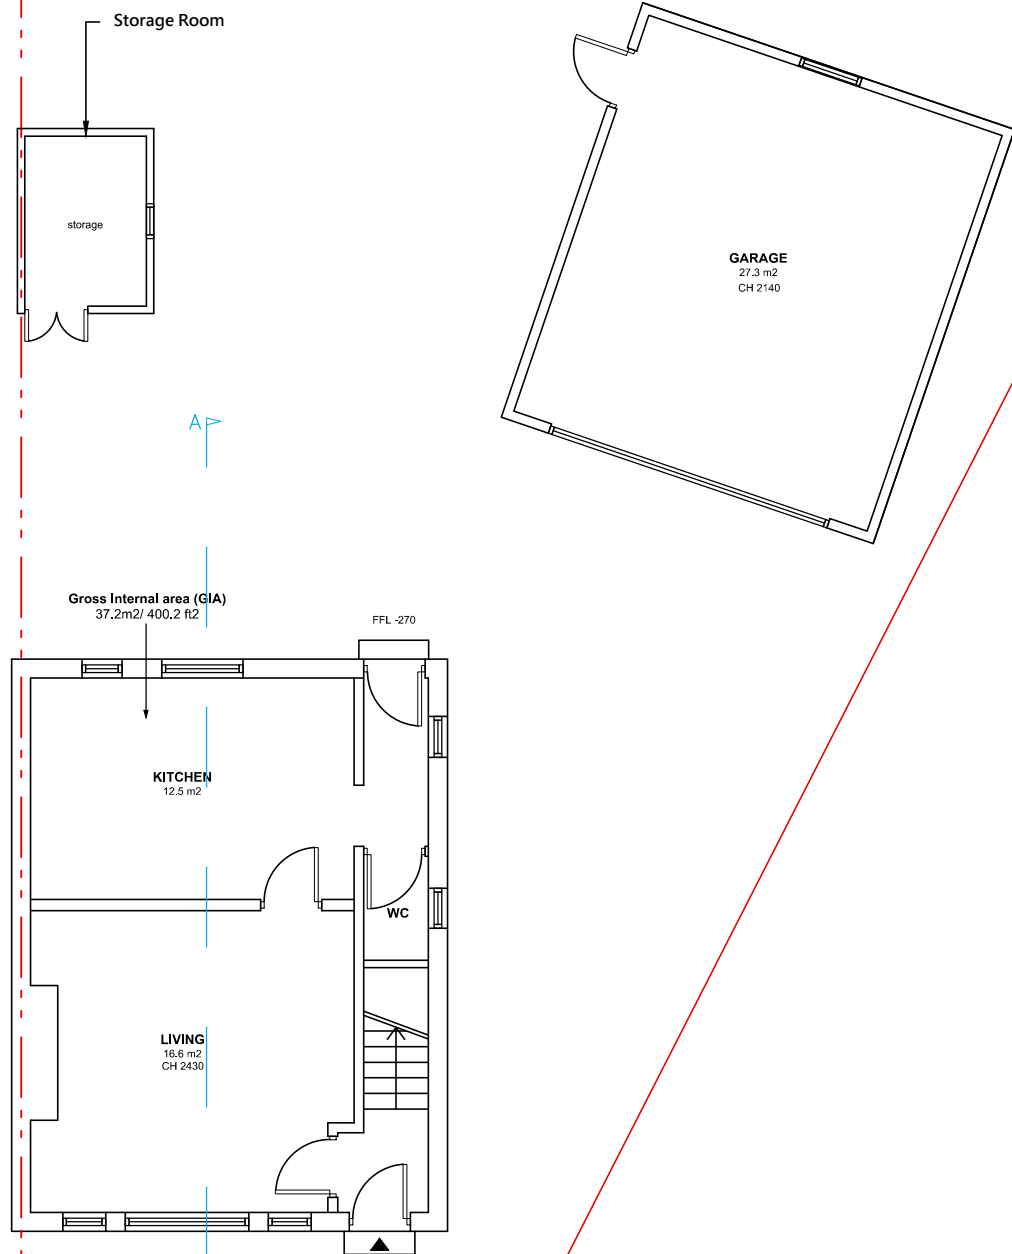

GROUND FLOOR PLAN

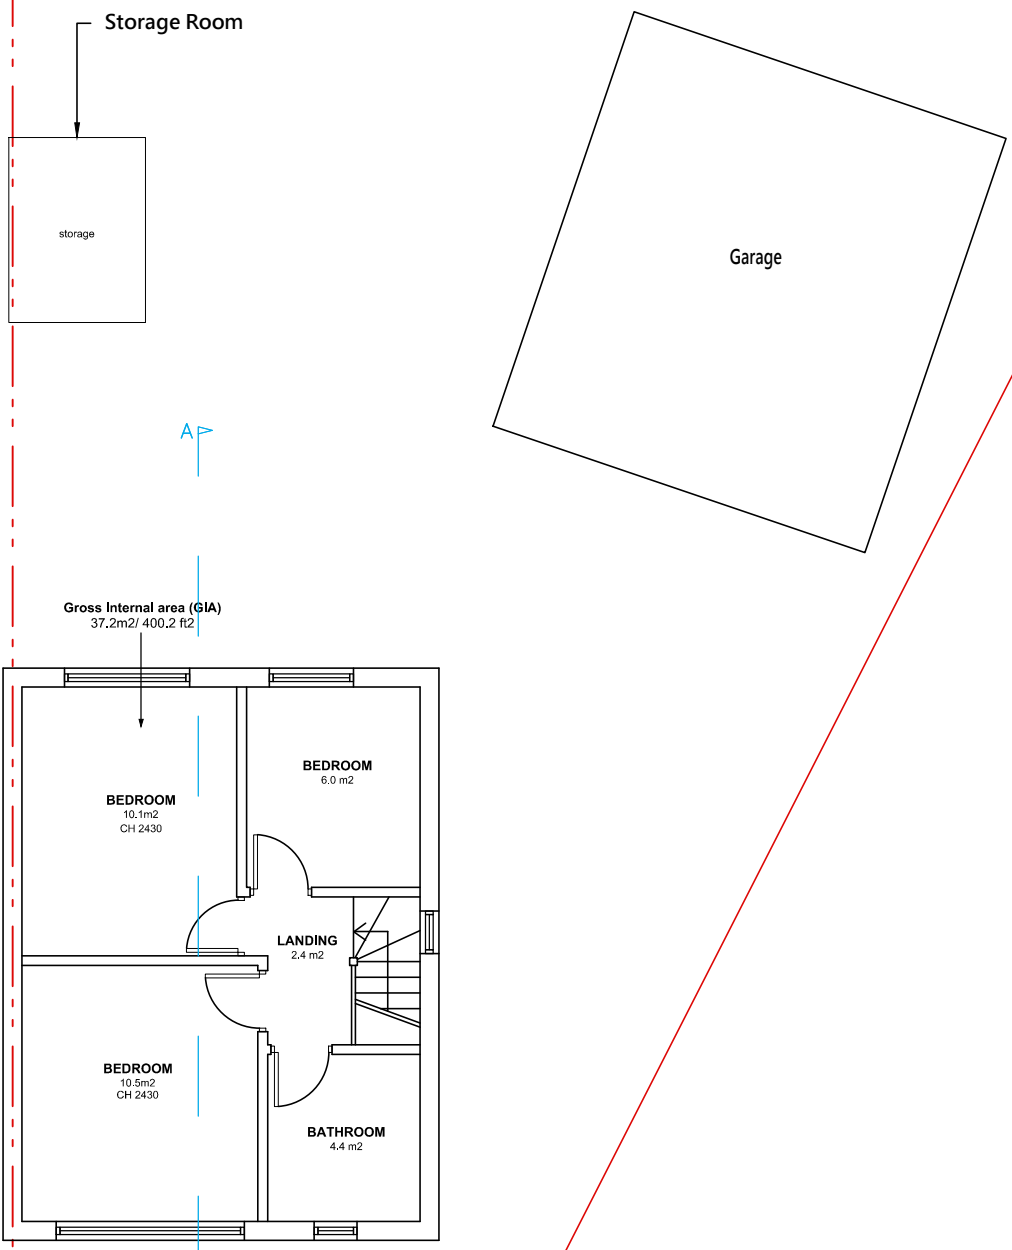


FIRST FLOOR PLAN

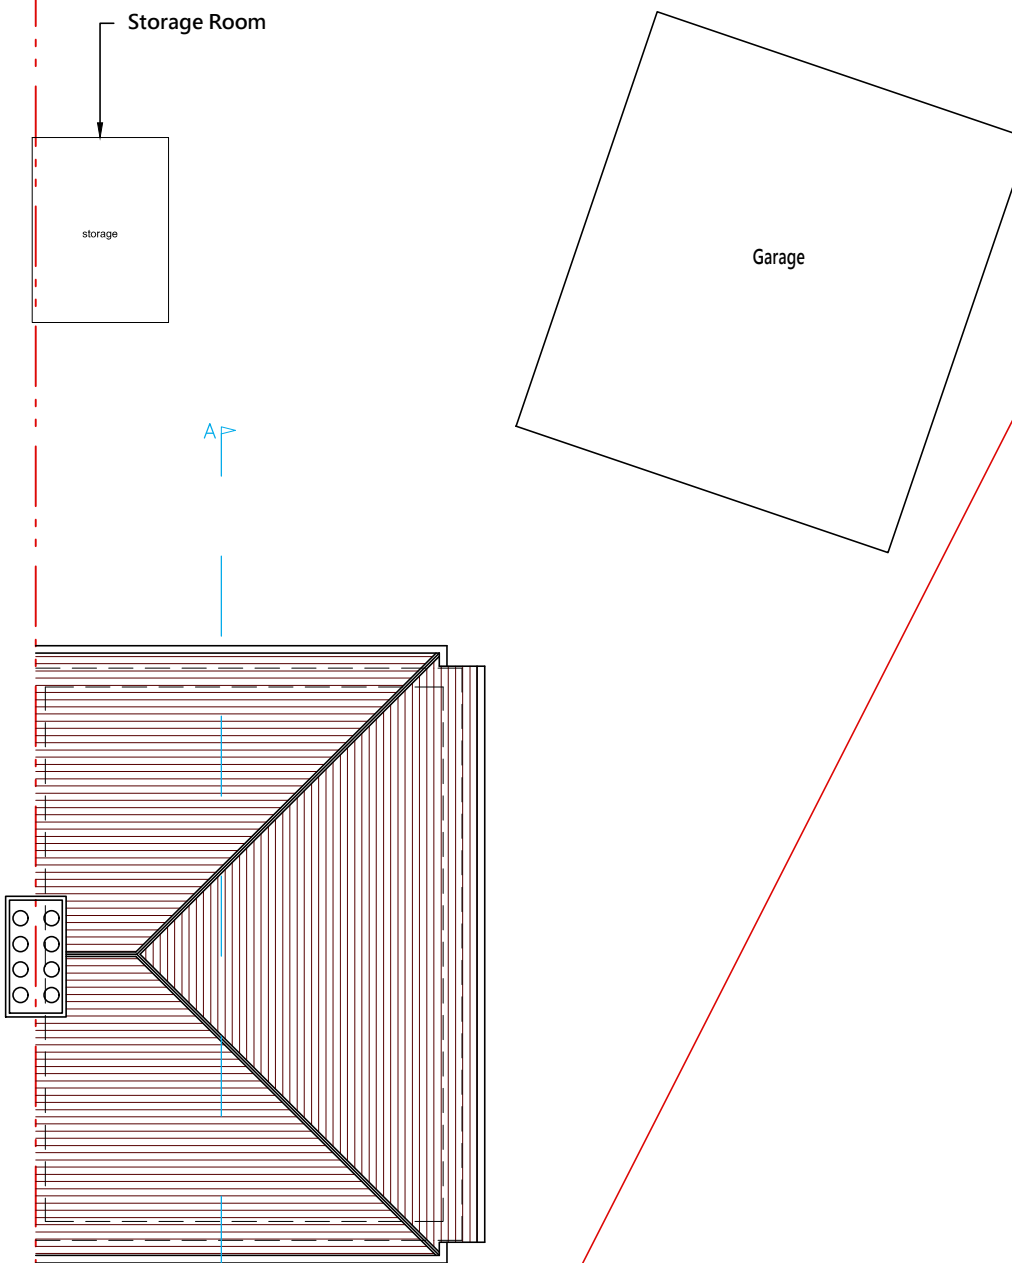


ROOF PLAN



REAR ELEVATION

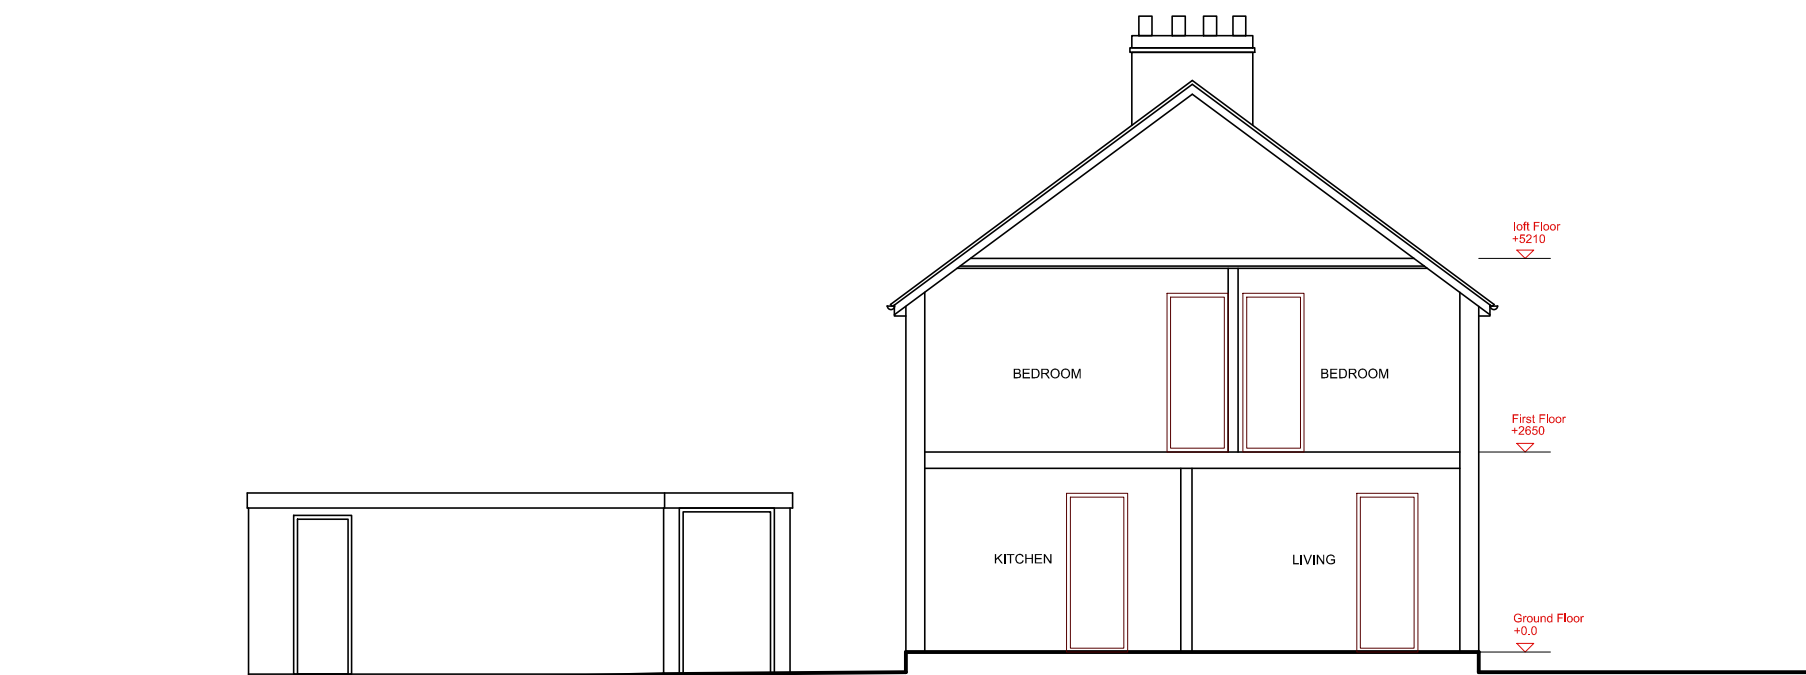


SECTION AA

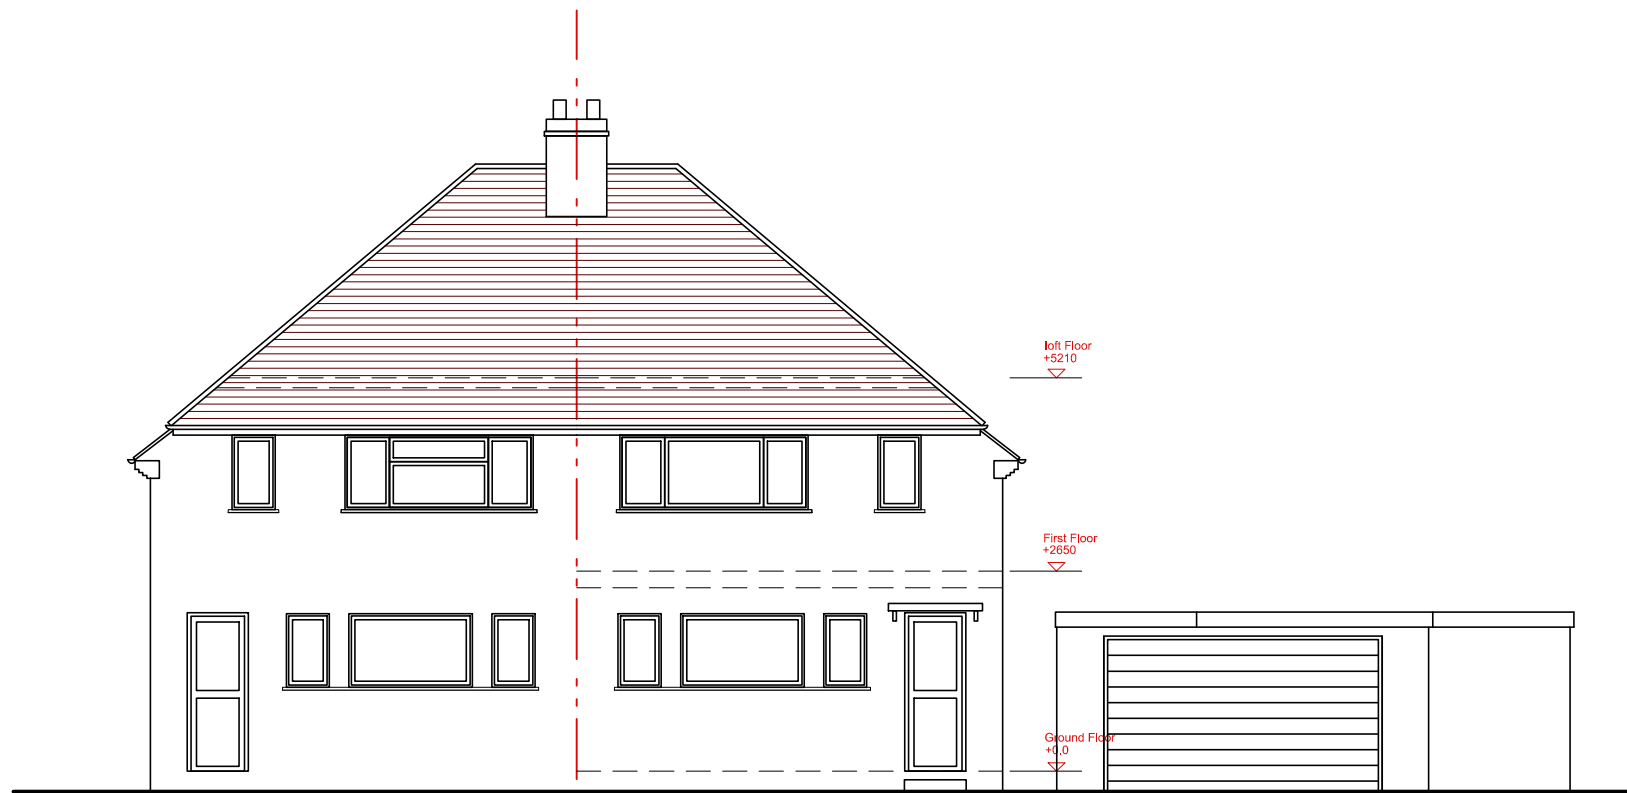

FRONT ELEVATION



SIDE ELEVATION

 

A	---	---	---/---/---
REV:	DESCRIPTION:	BY:	DATE:
STATUS: EXISTING			
 MTM Interiors Ltd 25 CHURCH CLOSE UXBRIDGE, LONDON UB8 2XG Tel: 07773452240 e-mail: info@mtminteriors.co.uk www.mtminteriors.co.uk			
CLIENT:	MICHAEL MHASSEB 25 CHURCH CLOSE UXBRIDGE, MIDDLESEX LONDON UB8 2XG		
DESIGN STUDIO:	MTM Interiors Ltd 25 Church Close UXBRIDGE, MIDDLESEX LONDON UB8 2XG		
SITE:	25 CHURCH CLOSE REAR EXTENSION		
TITLE:	PROPERTY DETAILS EXISTING		
SCALE AT A1:	DATE:	DRAWN:	CHECKED:
1:100	10/09/20	MM	-
PROJECT NO:	DRAWING NO:	REVISION:	
2066	A1/01	A	