


HAZARDS LEADING TO UNUSUAL OR SIGNIFICANT RISK DURING THE CONSTRUCTION PROCESS ARE IDENTIFIED ON THIS DRAWING AS:
SAWKINGS + NORTON ARCHITECTS SPECIFIC RISKS & HAZARDS:

NOTE: THE LIST ABOVE IDENTIFIES CERTAIN RISKS WHICH ARE DEEMED TO BE UNUSUAL, ABNORMAL, OR UNEXPECTED TO A COMPETENT CONTRACTOR CARRYING OUT WORK OF THIS NATURE BUT DOES NOT COVER ALL POSSIBLE SITUATIONS WHICH MAY BE ENCOUNTERED DURING THE CONSTRUCTION PROCESS. IT IS THEREFORE THE MAIN CONTRACTOR'S RESPONSIBILITY TO IDENTIFY ANY FURTHER RISKS/HAZARDS AND TAKE APPROPRIATE ACTION.

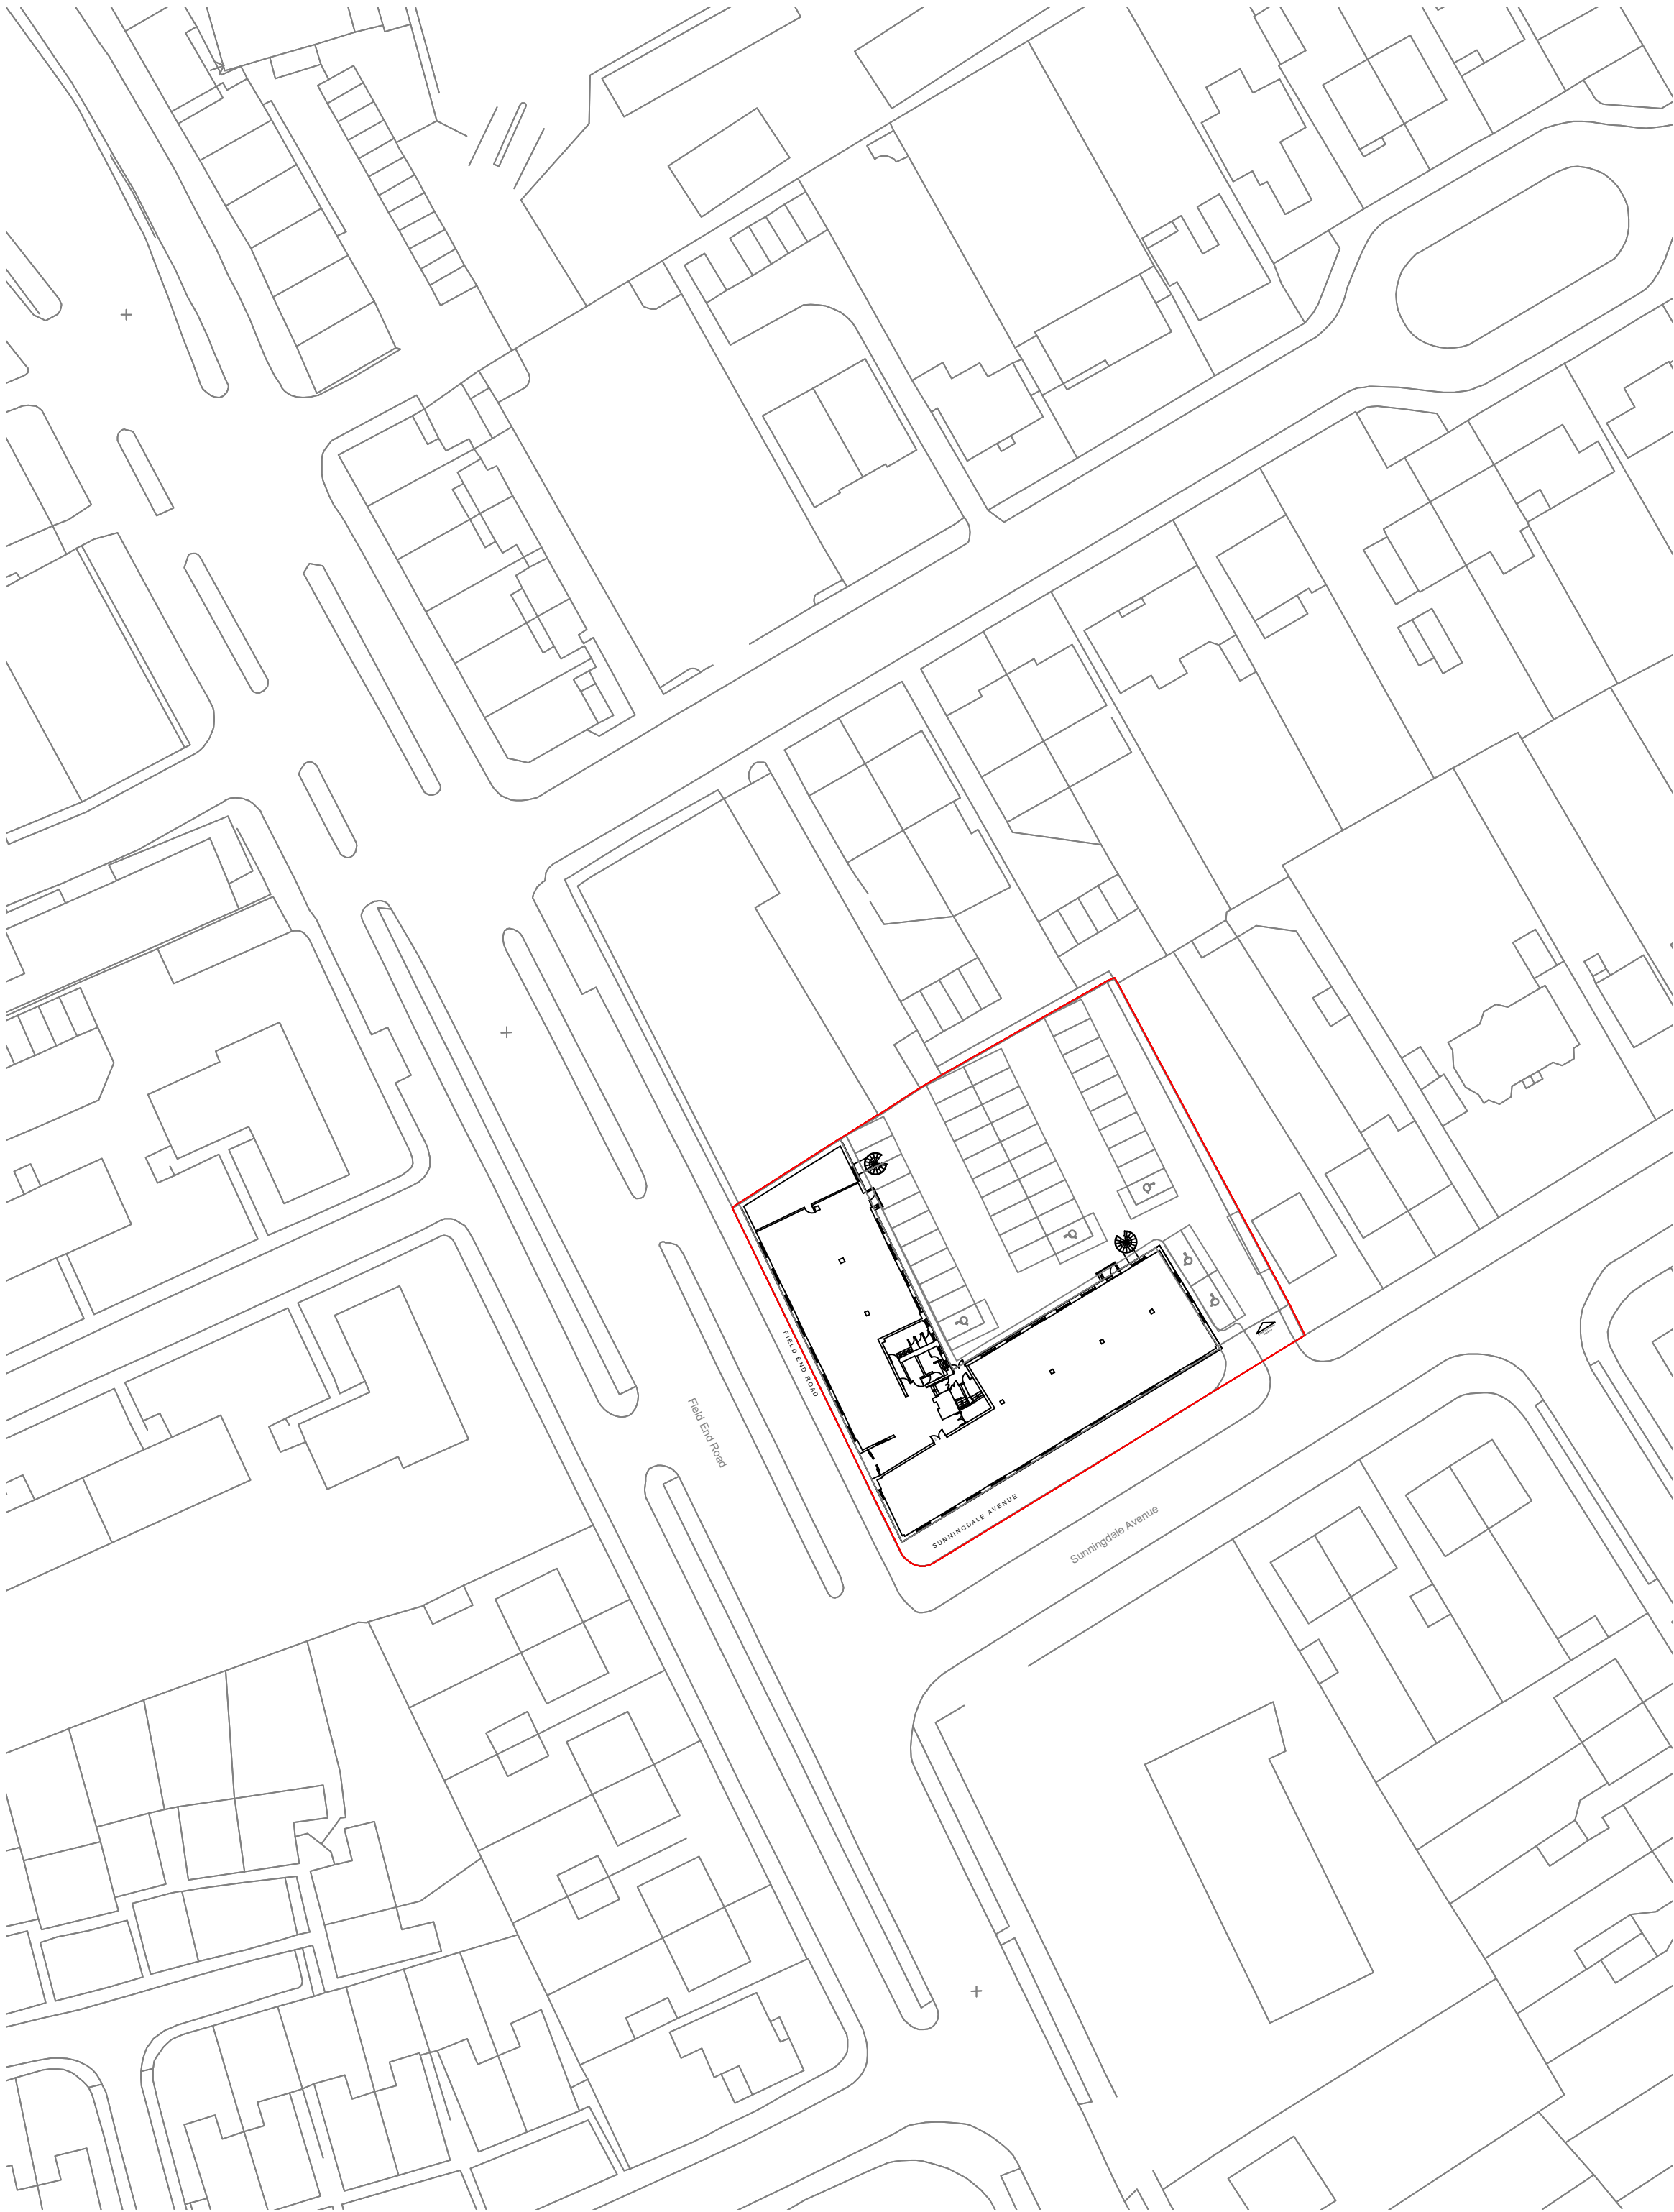

SCALE @ A1: 1:625
SCALE @ A3: 1:1250

0 5.0 10.0 15.0 20.0 M

A1
A3

NOTES

- Default drawing size is A1

- To print at A3 please 'scale by 50%

- Check printed scale against scale bar above

DRAWING DATE: 03/12/2019

Sawkings & Norton Architecture Ltd. copyright 2019

This drawing must not be reproduced in part or whole without prior written consent. Scale to be checked against scale bar as this drawings has been provided electronically. Check and confirm all dimensions on site prior to commencing work. IF IN DOUBT ASK.

REV.	DATE	NOTES

PROJECT

Malt House, Hillingdon

CLIENT

Eastcote Homes

SAWKINGS
architects

Sawkings + Norton Architects
1 The Quarry,
Betchworth,
Surrey RH43 7BY

T 01737 845580
E admin@sawkingsnorton.com
W www.sawkingsnorton.com

RIBA

Chartered Practice

STATUS	DRAWN BY	CHECKED BY
PLANNING	NR	CC
JOB NO.	DRAWING NO.	REV
A3985	P-100	-
DRAWING TITLE		
Existing Site plan		