

FRONT ELEVATION OF EXISTING CHANGING ROOM




SIDE ELEVATION OF EXISTING CHANGING ROOM



VIEW OF FUSE BOX AND WATER TANK



VIEW OF RAISED FLOWER BED TO CORNER

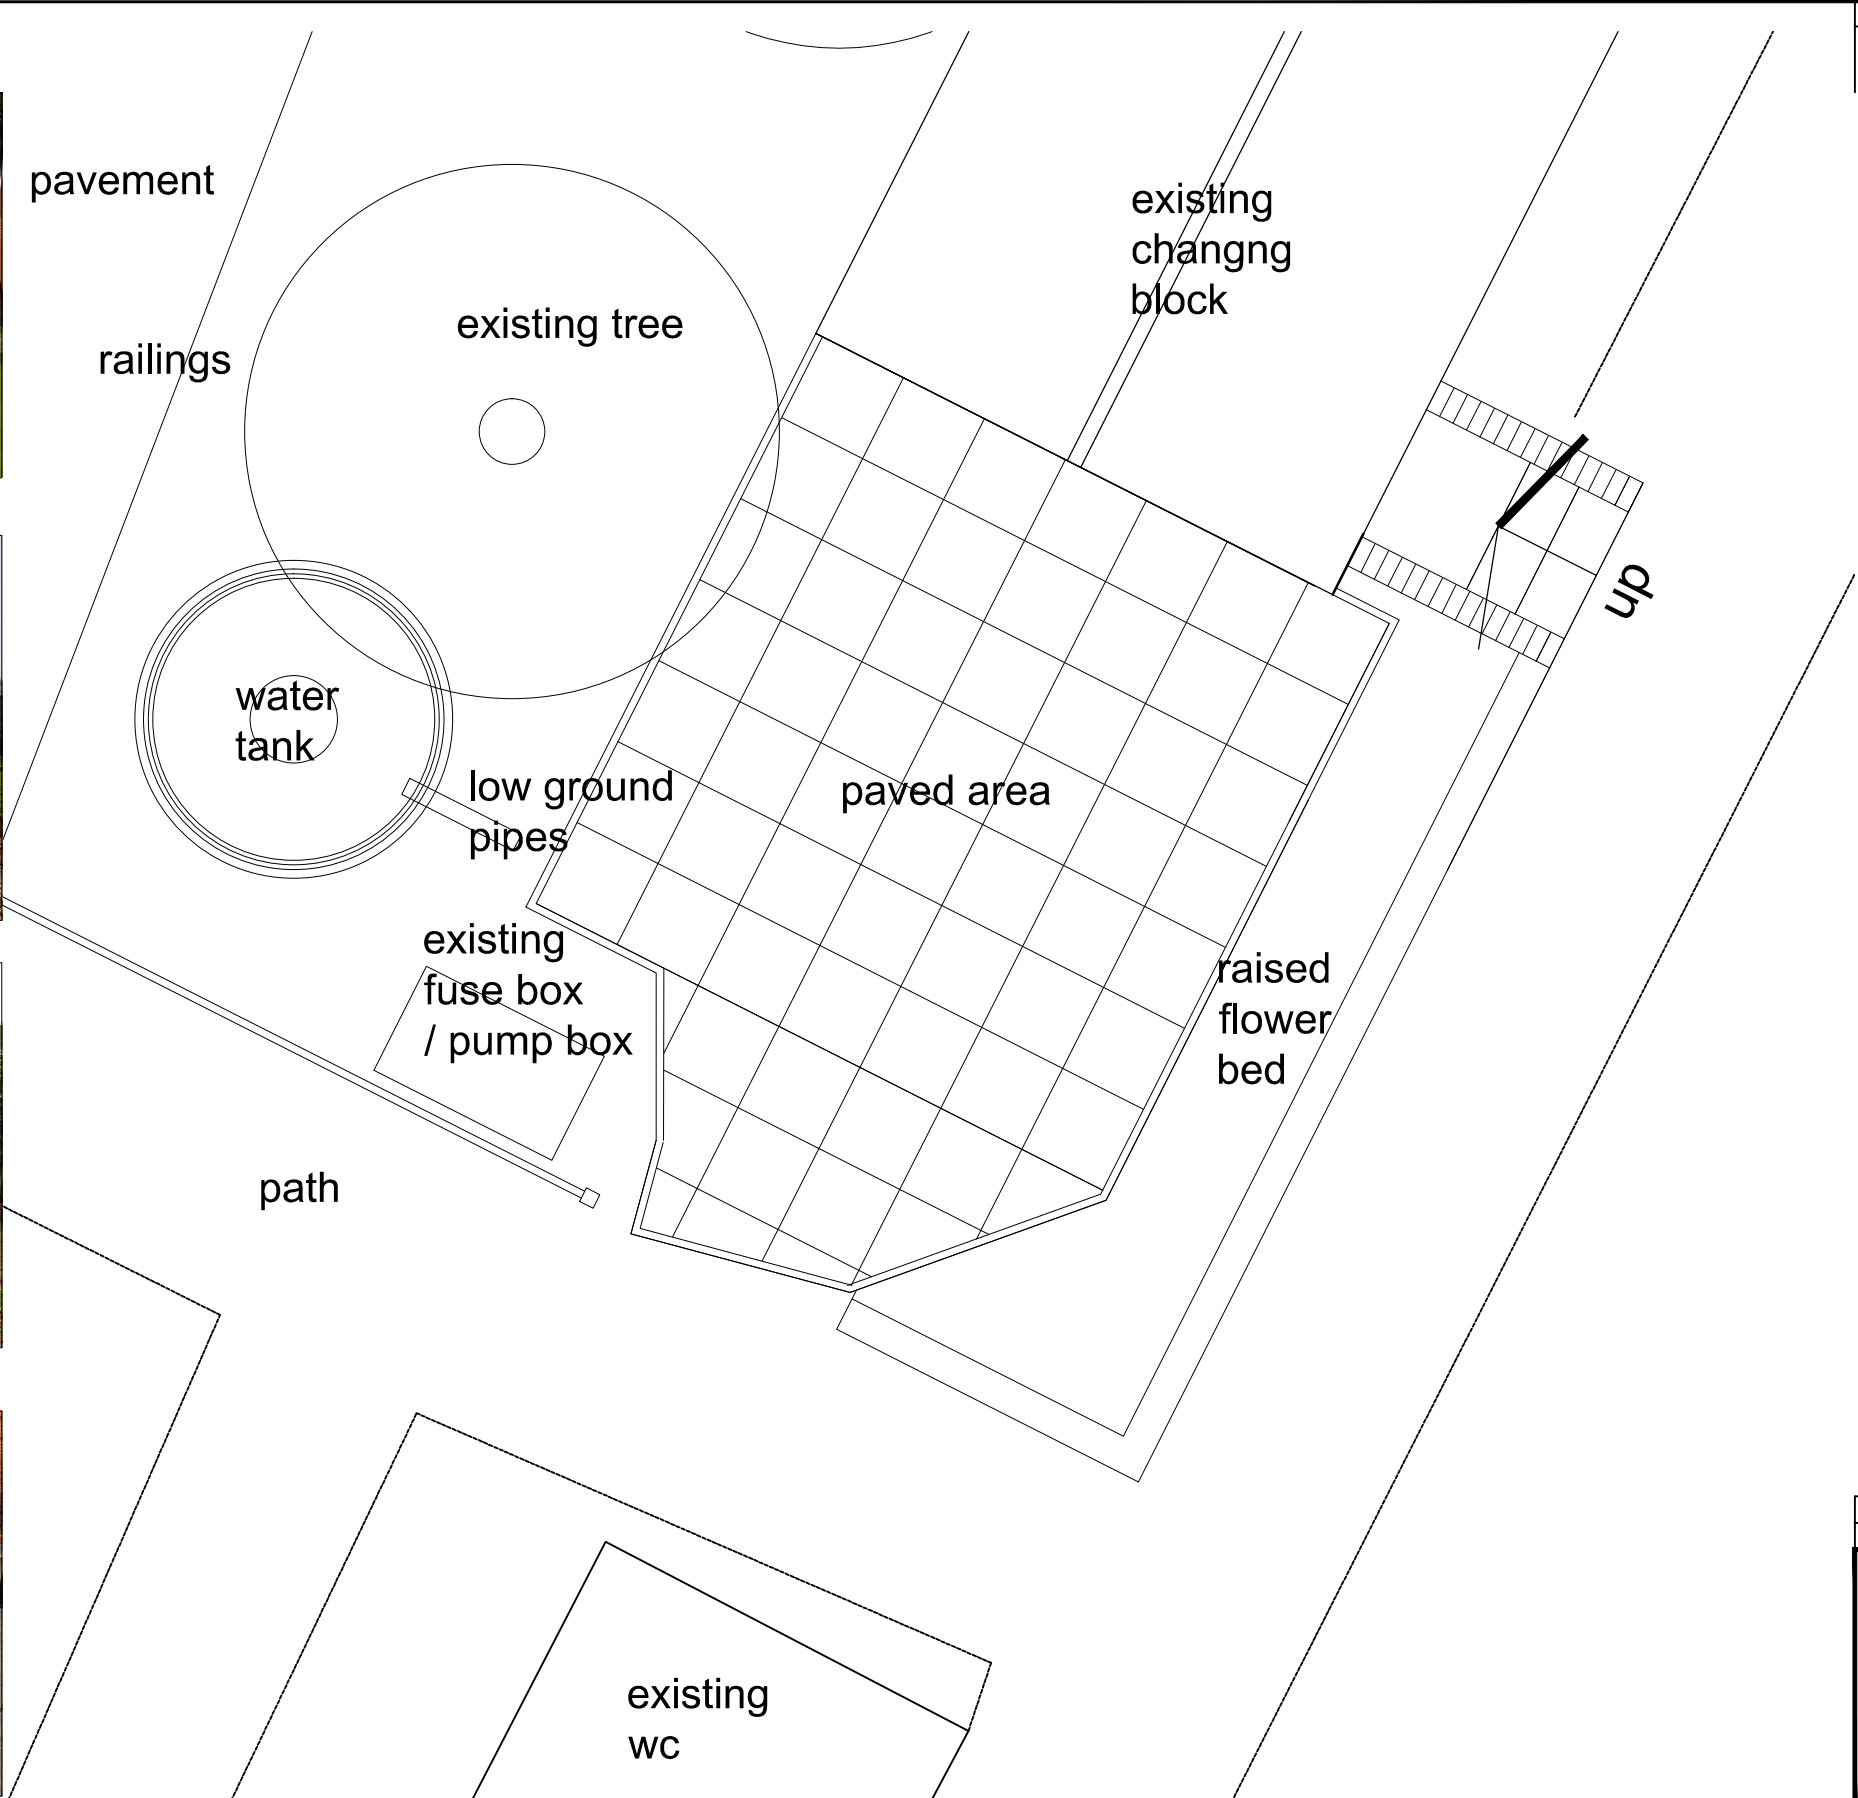

NOTES

The Contractor must verify all dimensions at the site before setting out, commencing work, or making any shop drawings. Any discrepancies must be reported to the Contract Administrator before proceeding.

DO NOT SCALE FROM THIS DRAWING

Rev	Revision notes	Initials	Date

HILLINGDON
LONDON

RESIDENTS SERVICES, CAPITAL PROGRAMME
2E/11, CIVIC CENTRE, UXBRIDGE, MIDDLESEX, UB8 1UW
Tel: 01895 250 111

PROJECT NORTHWOOD BOWLS CLUB EXTENSION CHESTNUT AVE, NORTHWOOD HA6 1HR			
DESCRIPTION EXISTING SITE PLAN			
SCALE 1:500@A3	DRAWN BY db	CHECKED BY	DATE MAR 2019
DRAWING No. 2018/D248/P/02			REV.

