





LEFT HAND SIDE ELEVATION
Scale 1 : 100




REAR ELEVATION
Scale 1 : 100

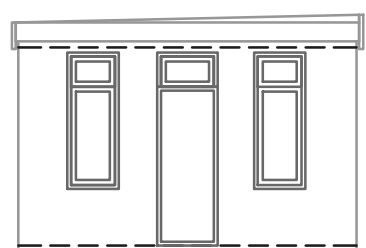

FRONT ELEVATION
Scale 1 : 100

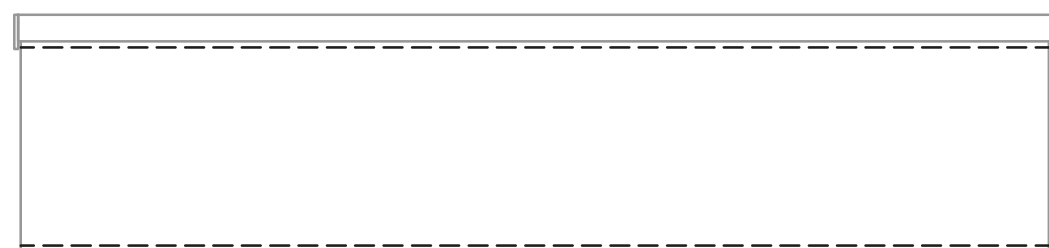

RIGHT HAND SIDE ELEVATION
Scale 1 : 100

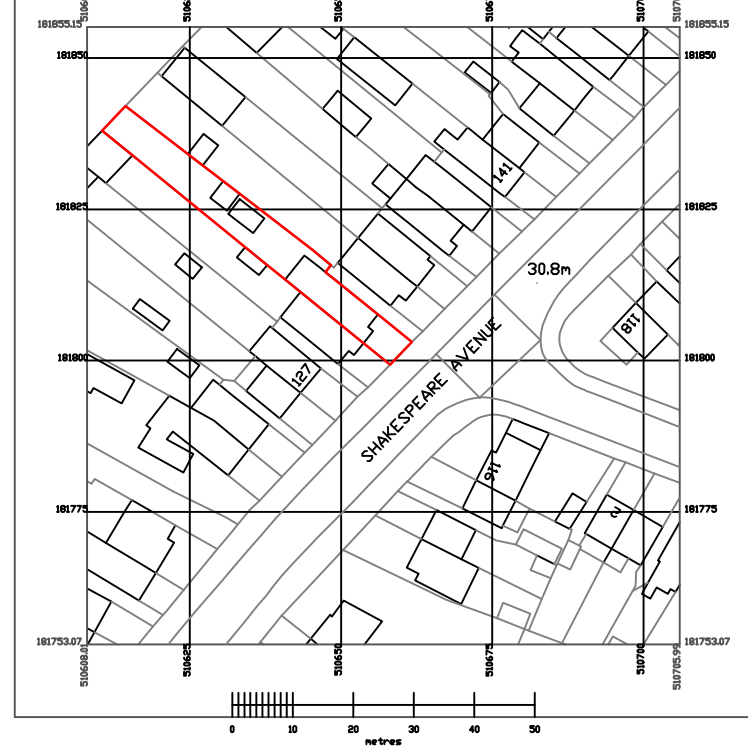

LOCATION PLAN
Scale 1 : 1250

Rev.	Discreption	Date
------	-------------	------


MR KEVIN FERNANDO

PROPOSED OUTBUILDING
AT
131 SHAKESPEARE
AVENUE
HAYES
MIDDLESEX UB4 0BQ


PLAN, ELEVATIONS,
LOCATION PLAN AND
EXISTING AND PORPOSED
BLOCK PLAN

Scale 1 : 100 , UDS


Drg. No: 131SHA-001	Rev. -
---------------------	--------

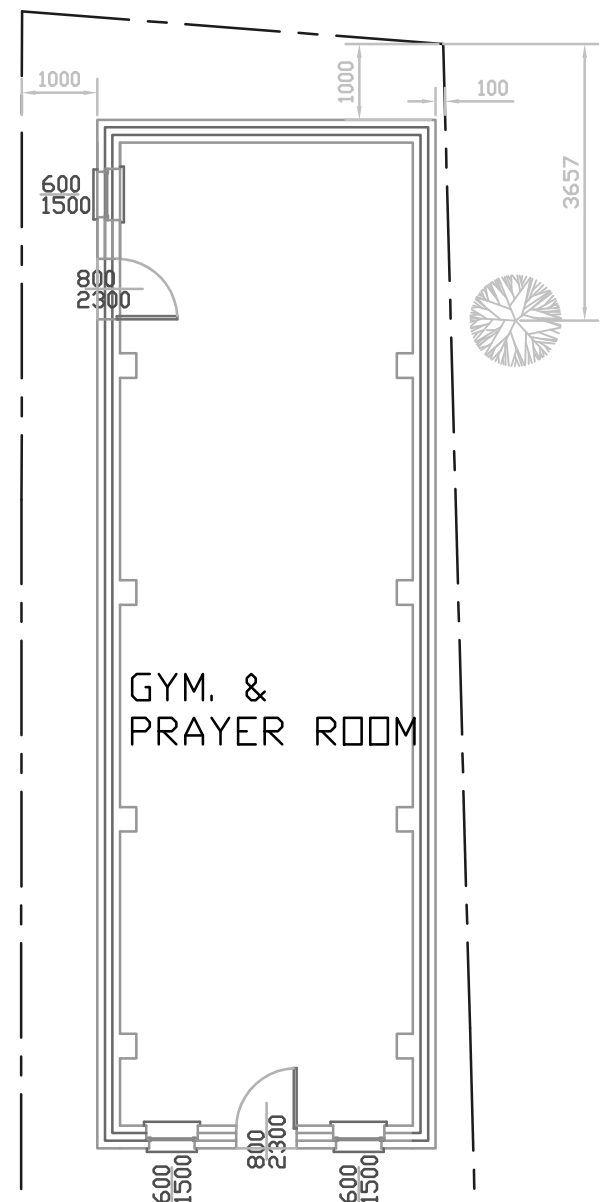

PROPOSED FLOOR PLAN OF GYM.
Scale 1 : 100

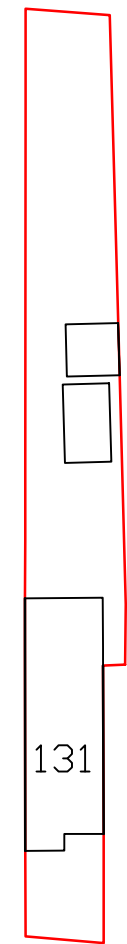

EXISTING BLOCK PLAN
Scale 1 : 500

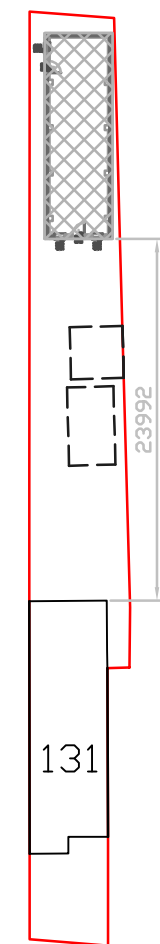

PROPOSED BLOCK PLAN
Scale 1 : 500