


Rev.	Amendments
A	Rooflight size reduced 15/11/2021
B	Side extension step back 1m 1/12/2021

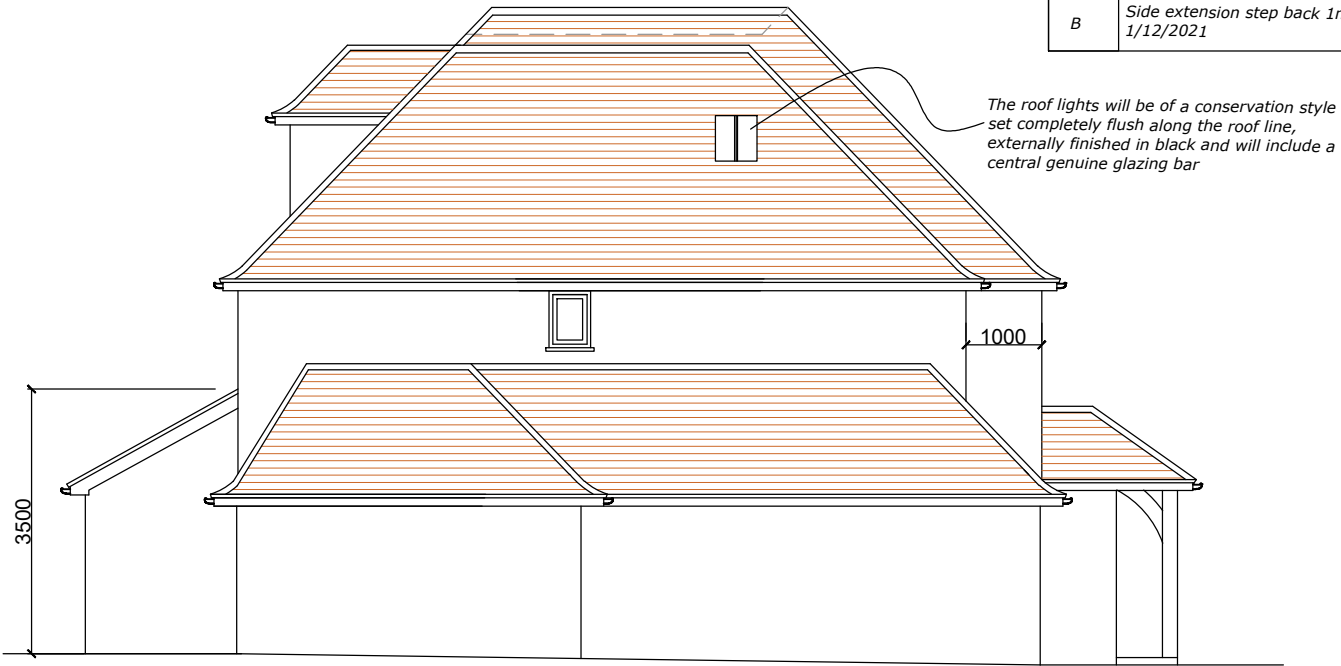


SOUTH ELEVATION



WEST ELEVATION



NORTH ELEVATION

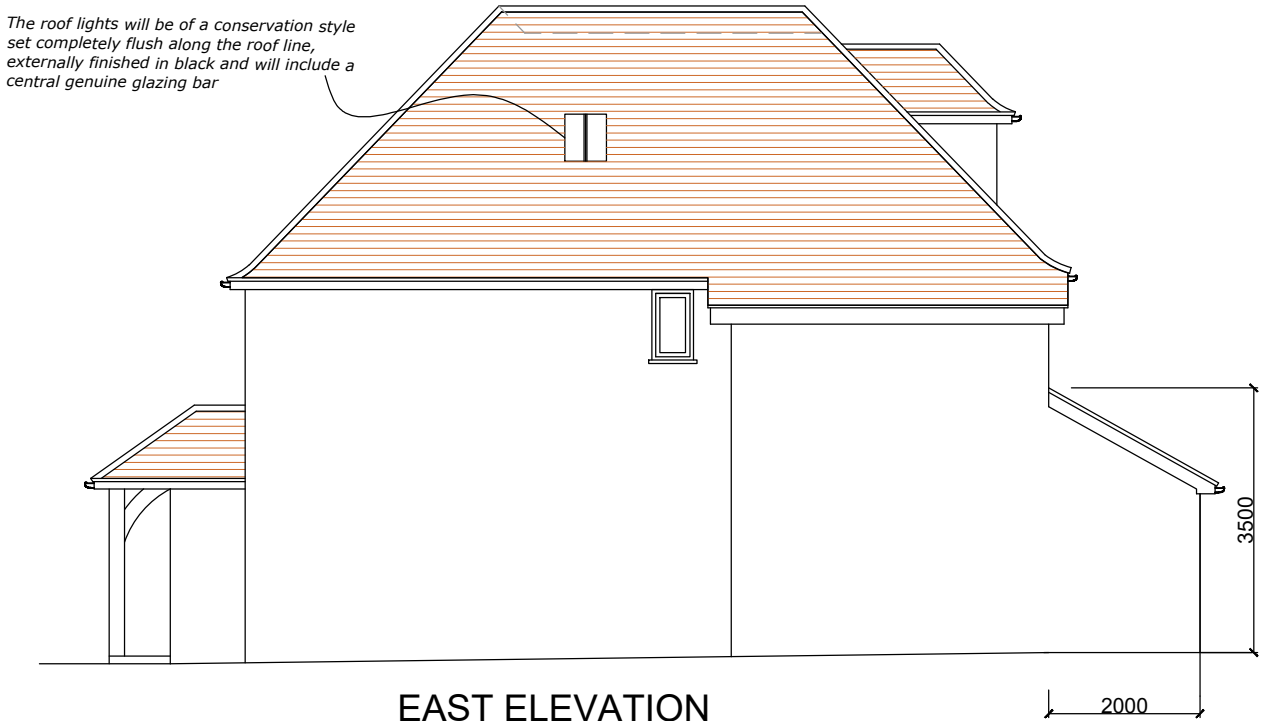

EAST ELEVATION

PROPOSED ELEVATIONS

26 THE BROADWALK, NORTHWOOD
HA6 2XD

Scale Bar
1:100 @ A3
Metres

0 1 2 3 4 5 6 7 8 9 10



THE GILLETT MACLEOD PARTNERSHIP
Chartered Architects & Town Planning Consultants
1 High Road Old Eastcote Pinner Middlesex HA5 2EW tel. 0208 868 1333

Drg. No. 21/3439/08B
Scale 1:100@A3
Date 27/06/21
Drawn by AK

REVISIONS
B