




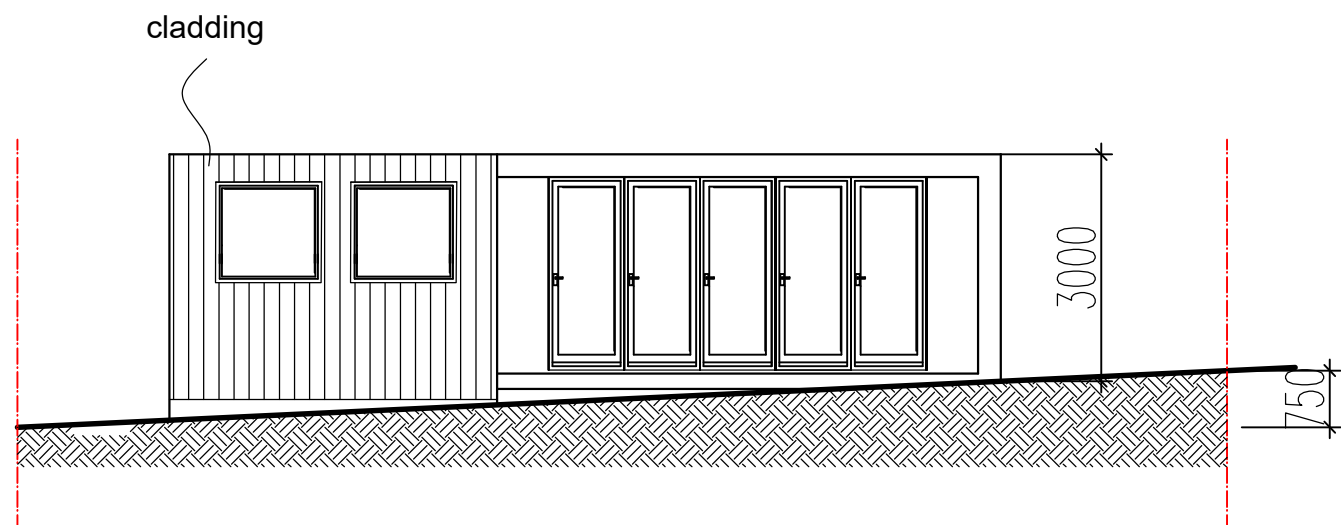


NORTH ELEVATION

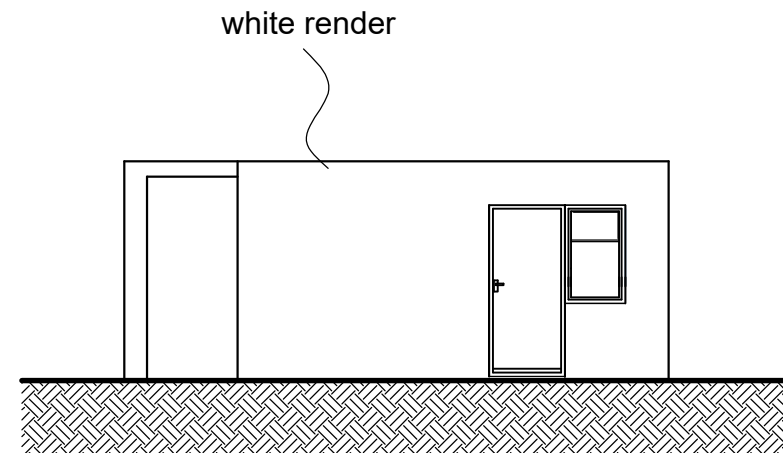

WEST ELEVATION

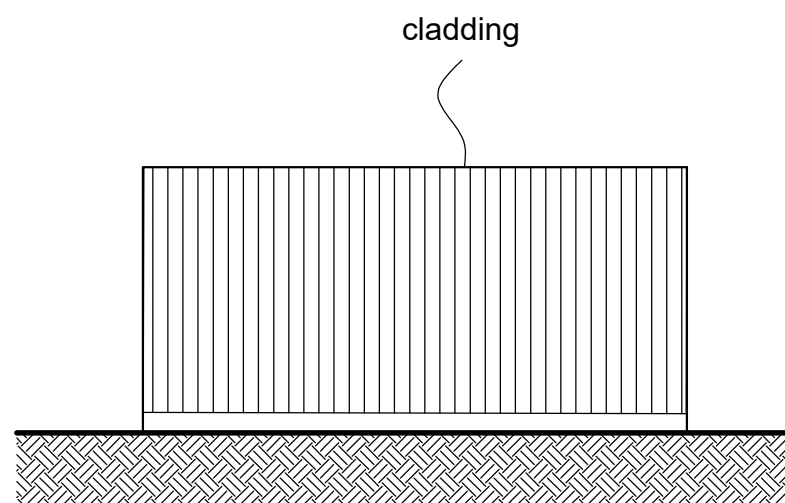

EAST ELEVATION

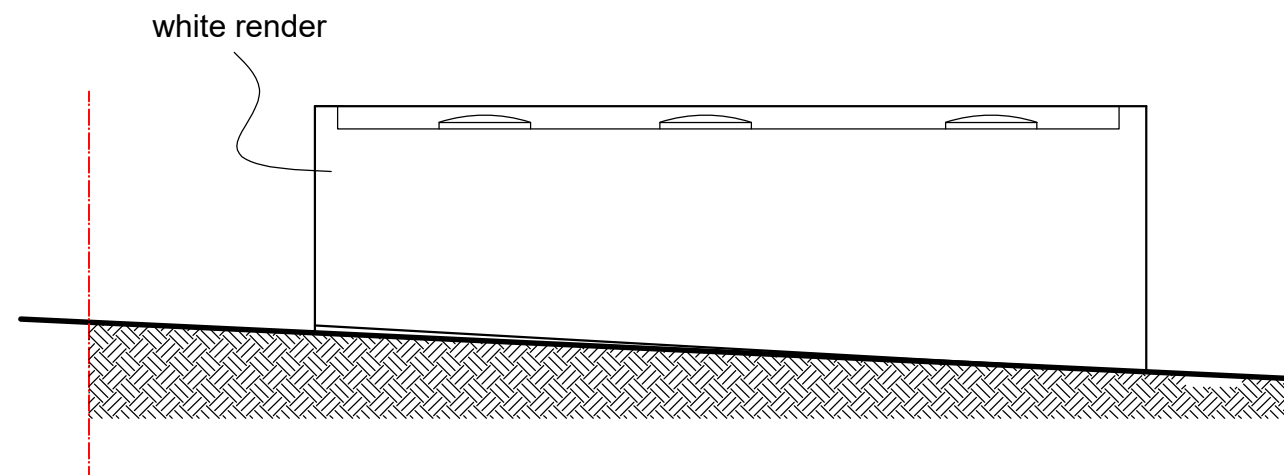

SOUTH ELEVATION

ELEVATIONS

LAND ADJ. NUMBER 8 WARREN ROAD,
UXBRIDGE, UB10 8AA



THE GILLETT MACLEOD PARTNERSHIP
Chartered Architects & Town Planning Consultants
1 High Road Old Eastcote Pinner Middlesex HA5 2EW tel. 0208 868 1333

Drg. No. 20/3338/2
Scale 1:100 @ A3
Date 08/06/20
Drawn by SB

REVISION	
Ⓒ	drawer