



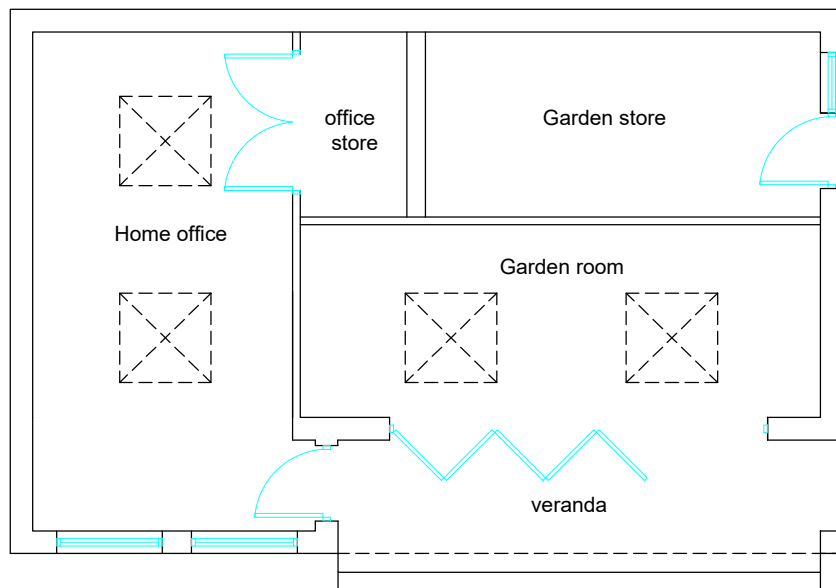

FLOOR PLAN

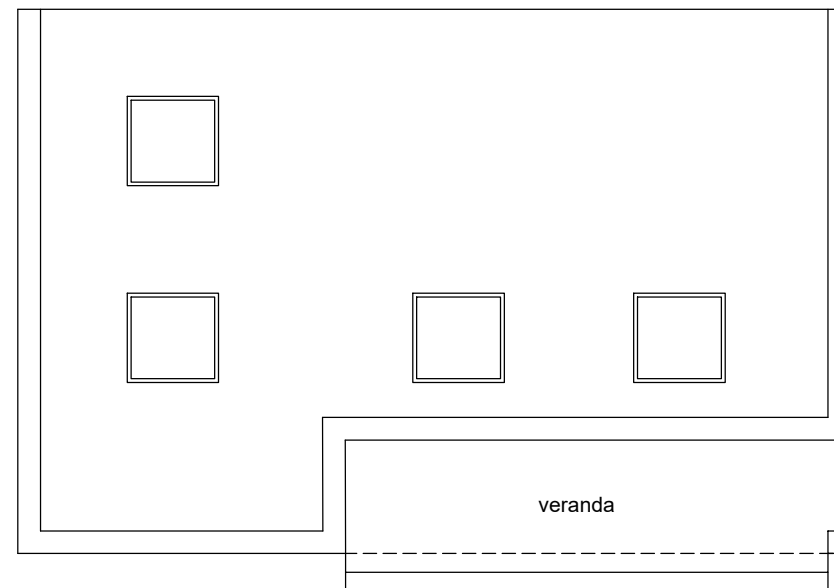

ROOF PLAN

**LAND ADJ. NUMBER 8 WARREN ROAD,
UXBRIDGE, UB10 8AA**



THE GILLETT MACLEOD PARTNERSHIP
Chartered Architects & Town Planning Consultants
1 High Road Old Eastcote Pinner Middlesex HA5 2EW tel. 0208 868 1333

Drg. No. 20/3338/3
Scale 1:100@A4
Date 08/06/20
Drawn by SB