


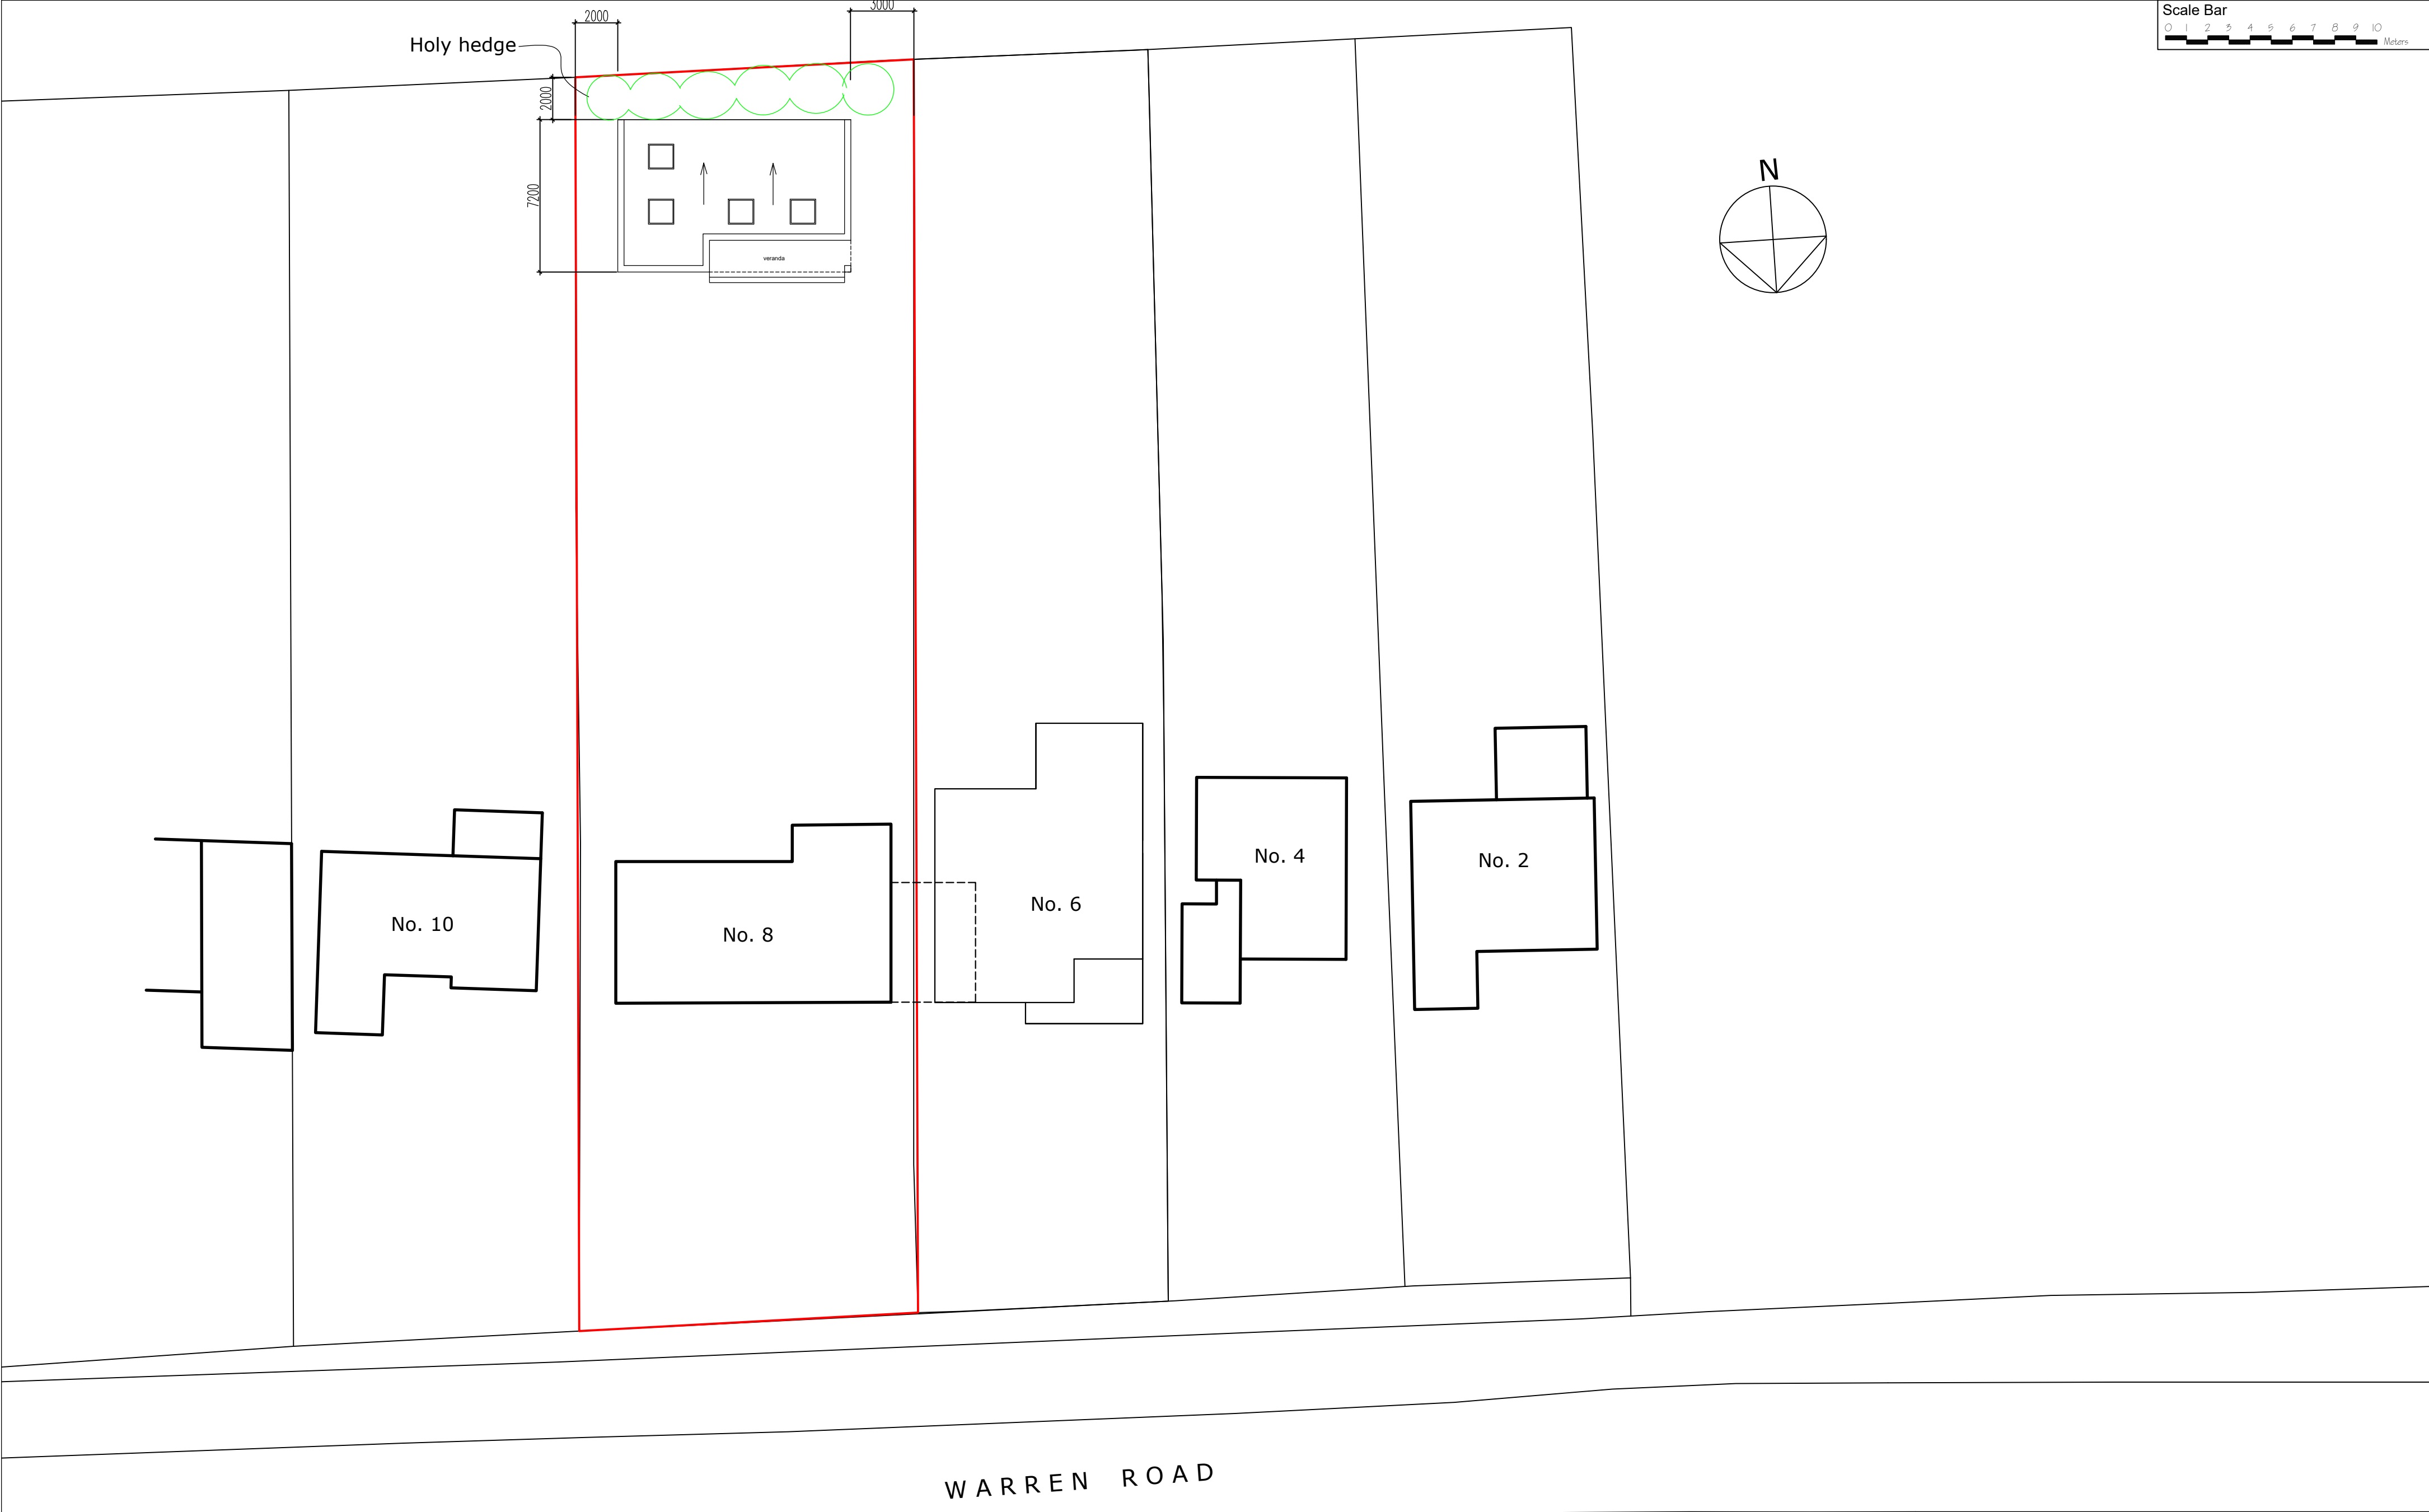

WARREN ROAD

SITE PLAN

LAND ADJ. NUMBER 8 WARREN ROAD, UXBRIDGE, UB10 8AA



THE GILLETT MACLEOD PARTNERSHIP  
Chartered Architects & Town Planning Consultants  
1 High Road Old Eastcote Pinner Middlesex HA5 2EW tel. 0208 868 1333

Drg. No. 20/3338/1  
Scale 1:200 @ A2  
Date 04/06/20  
Drawn by SB

| REVISION |             |
|----------|-------------|
| ©        | drawer<br>A |