



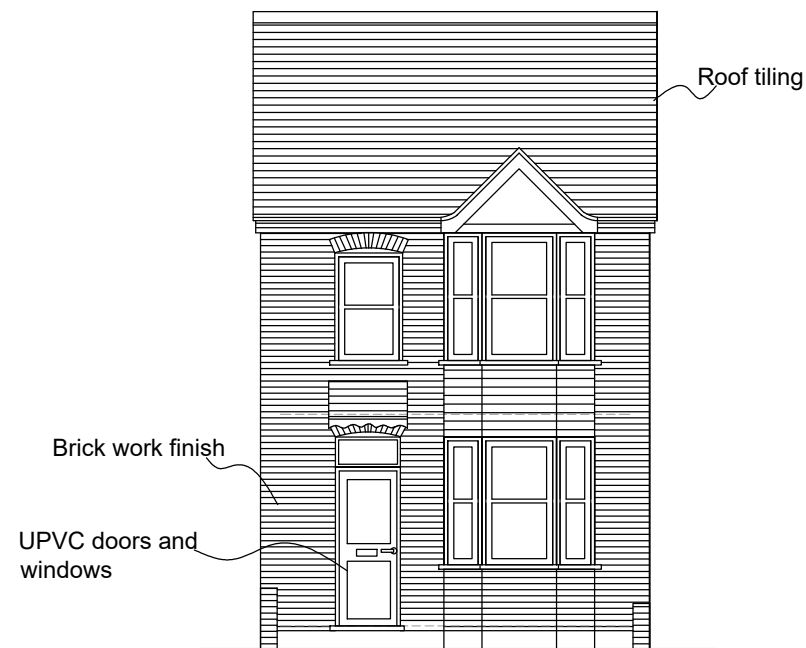


NORTH EAST ELEVATION

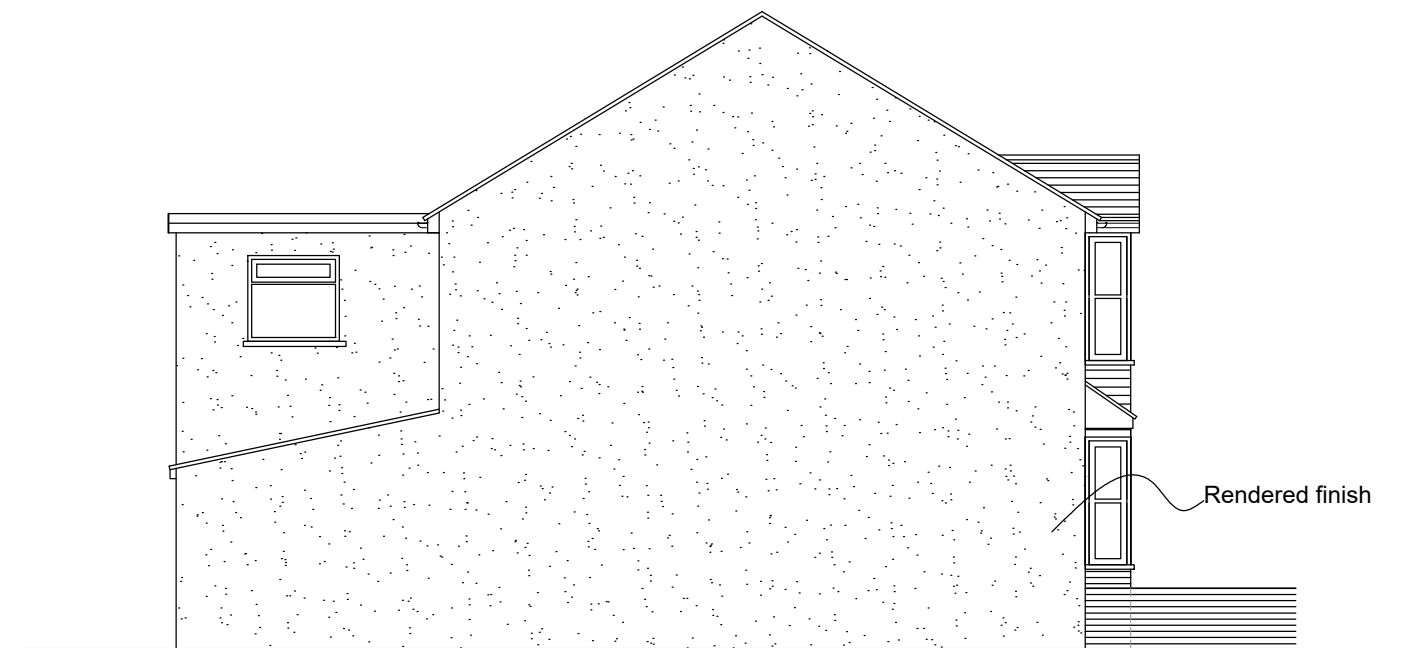

SOUTH EAST ELEVATION




SOUTH WEST ELEVATION

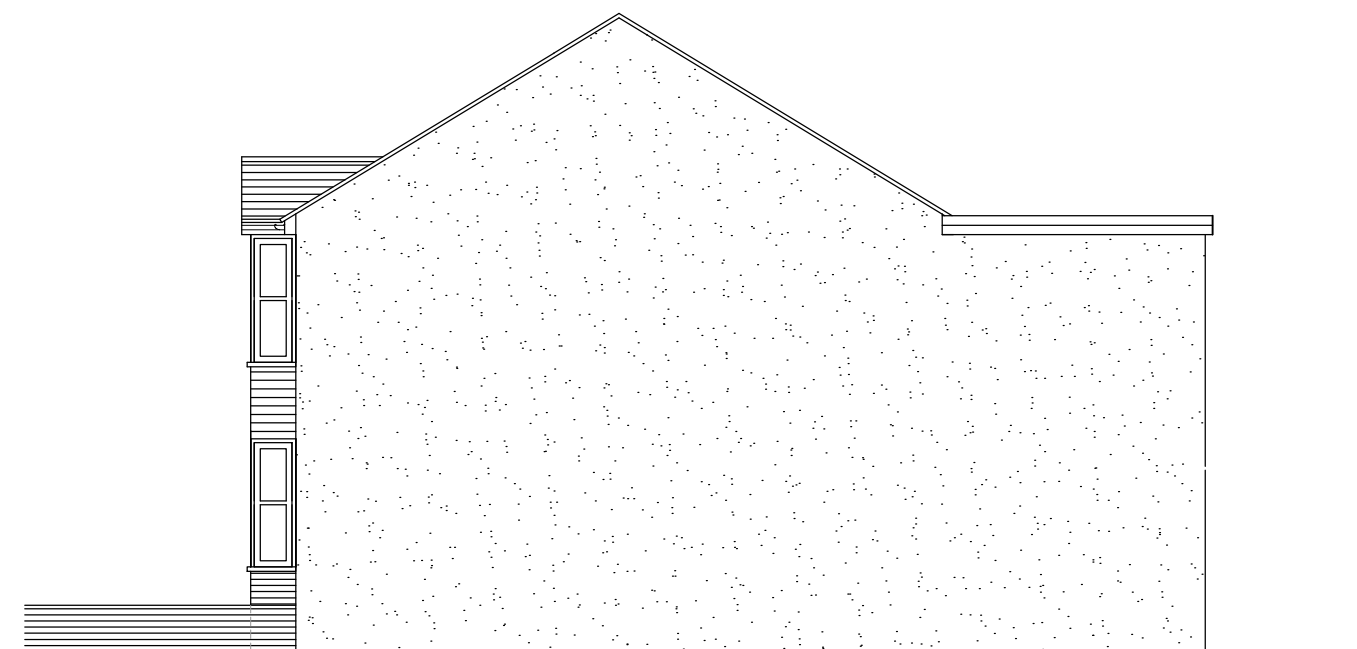

NORTH WEST ELEVATION

EXISTING ELEVATIONS

*116 HALLOWELL ROAD, NORTHWOOD,
MIDDLESEX, HA6 1DU*

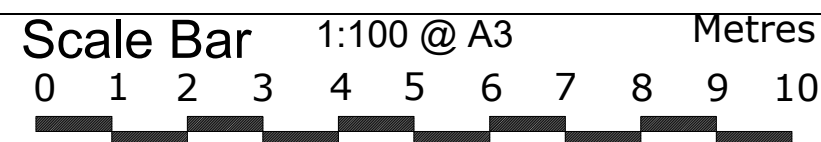

THE GILLETT MACLEOD PARTNERSHIP
Chartered Architects & Town Planning Consultants
1 High Road Old Eastcote Pinner Middlesex HA5 2EW tel. 0208 868 1333

Drg. No. 20/3357/3
Scale 1:100@A3
Date 25/08/20
Drawn by AK

REVISION	
(C)	drawn