




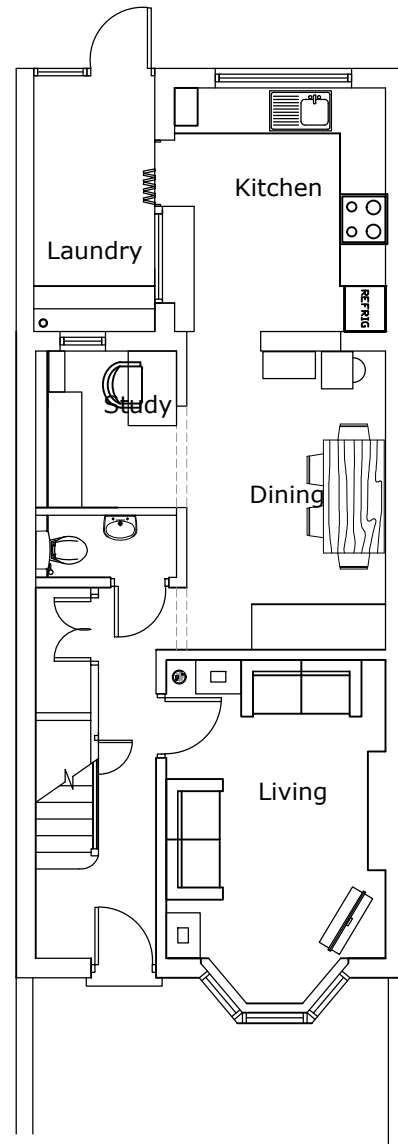

GROUND FLOOR PLAN

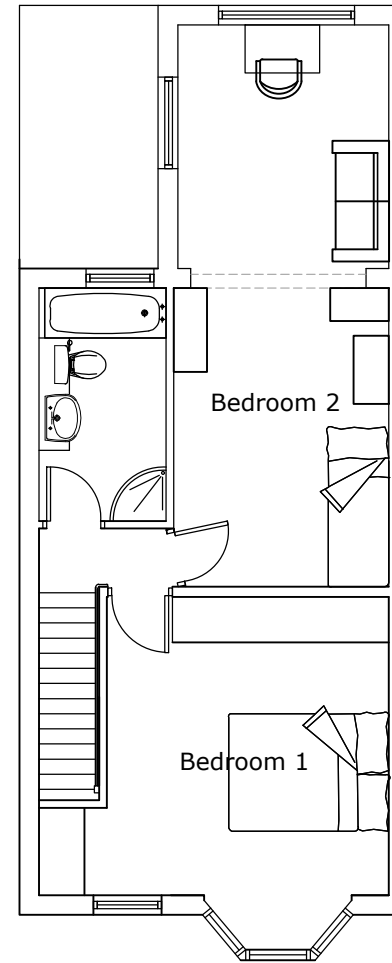


FIRST FLOOR PLAN

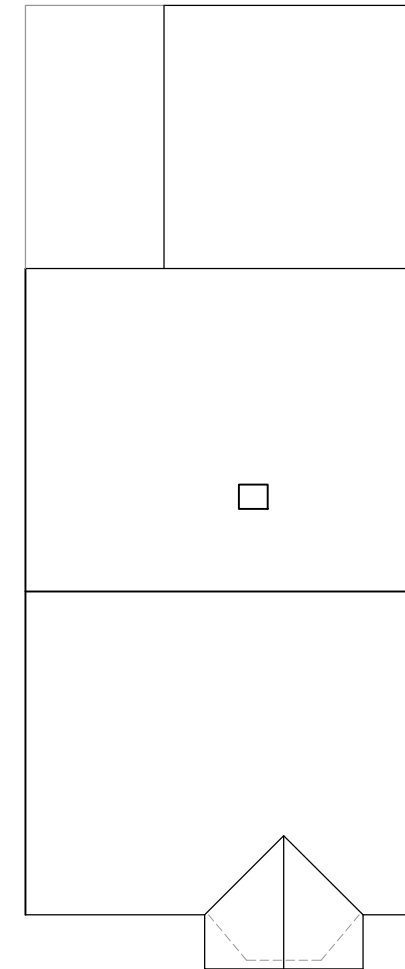

ROOF PLAN

EXISTING FLOOR PLANS

116 HALLOWELL ROAD, NORTHWOOD,
MIDDLESEX, HA6 1DU

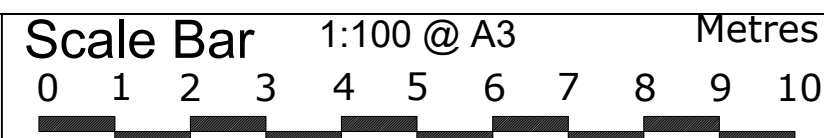

THE GILLETT MACLEOD PARTNERSHIP
Chartered Architects & Town Planning Consultants
1 High Road Old Eastcote Pinner Middlesex HA5 2EW tel. 0208 868 1333

Drg. No. 20/3357/2
Scale 1:100@A3
Date 25/08/20
Drawn by AK

REVISION	
(C)	drawn