




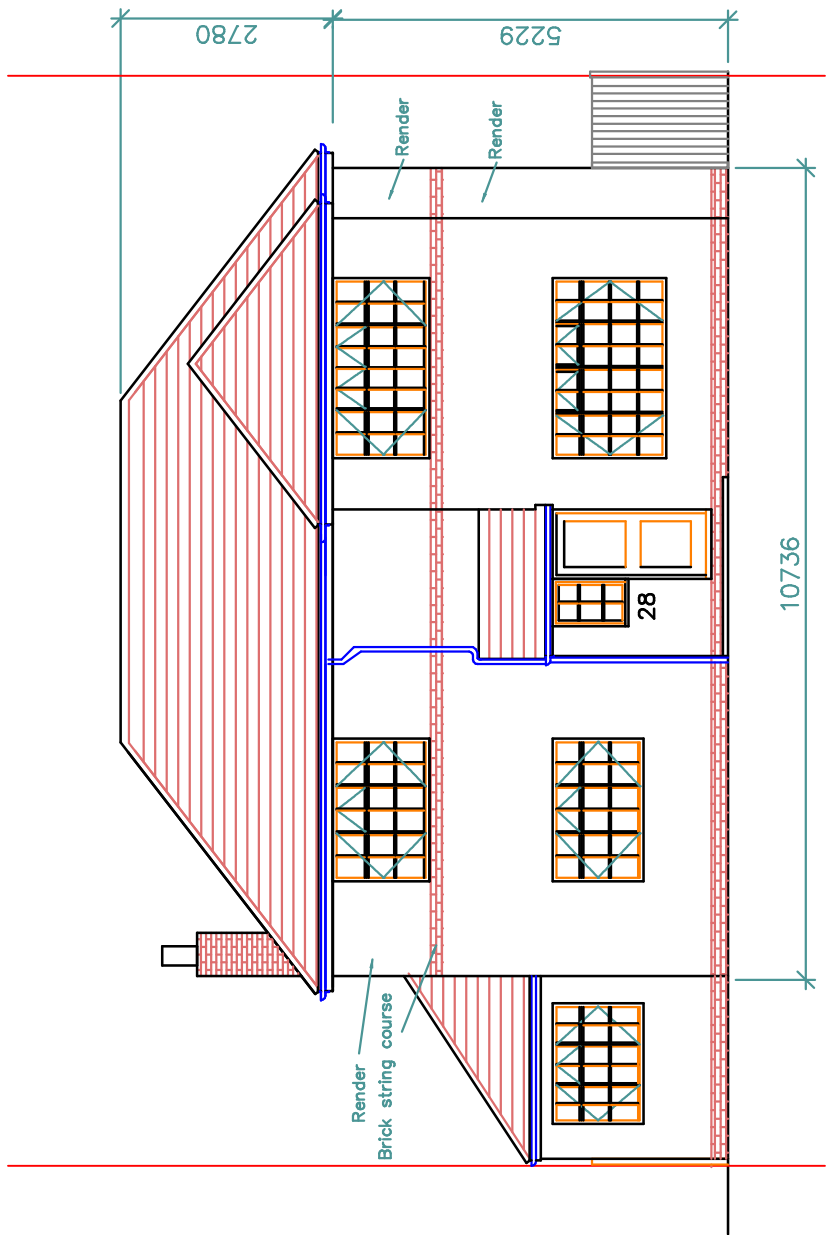


FRONT ELEVATION

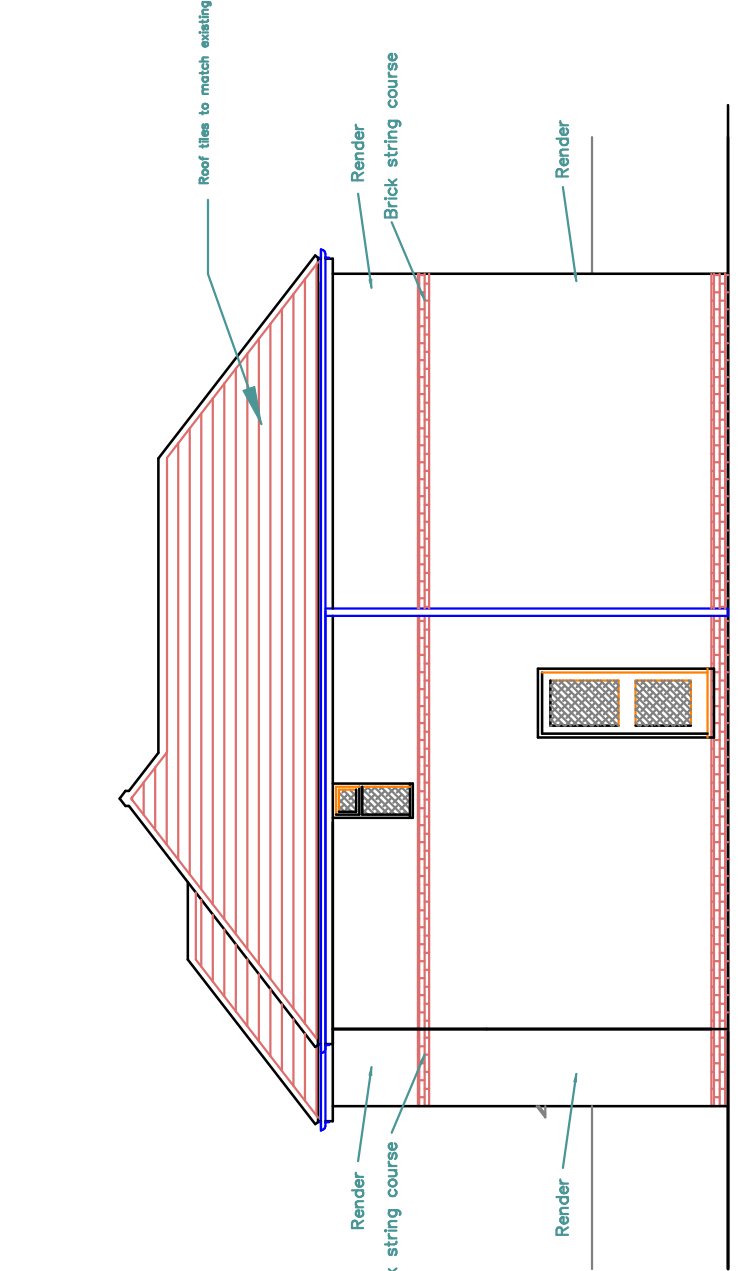


SIDE ELEVATION

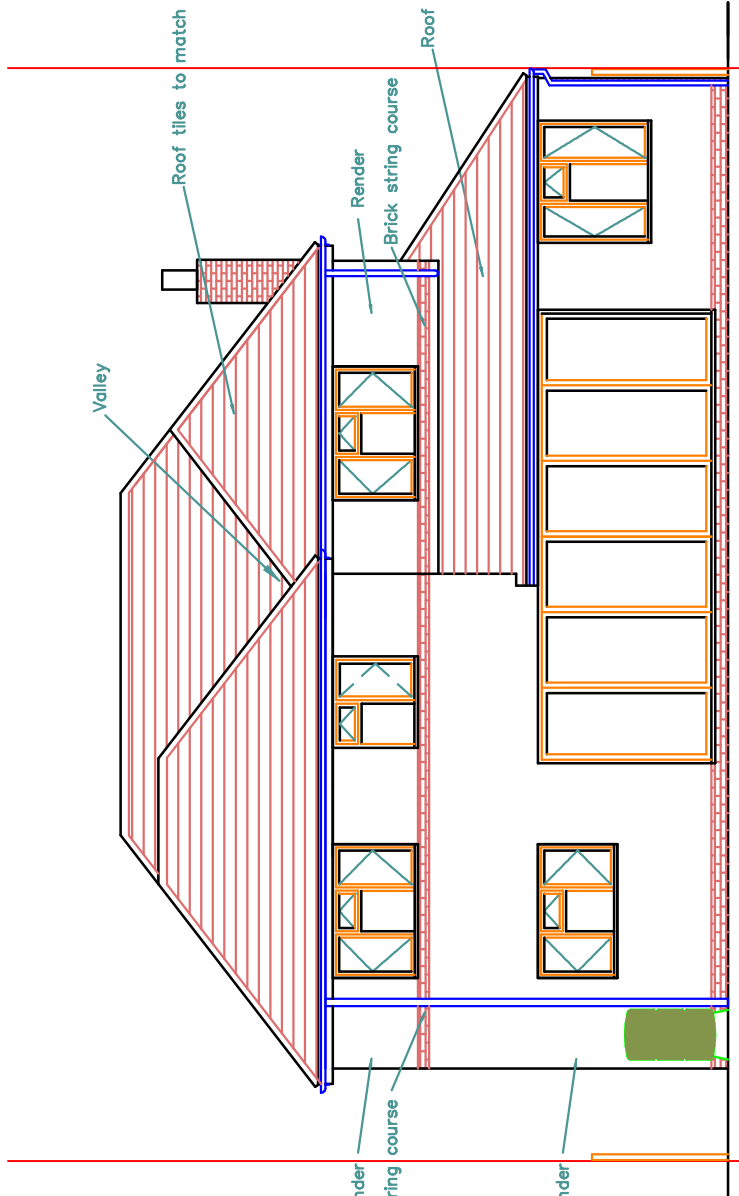


REAR ELEVATION

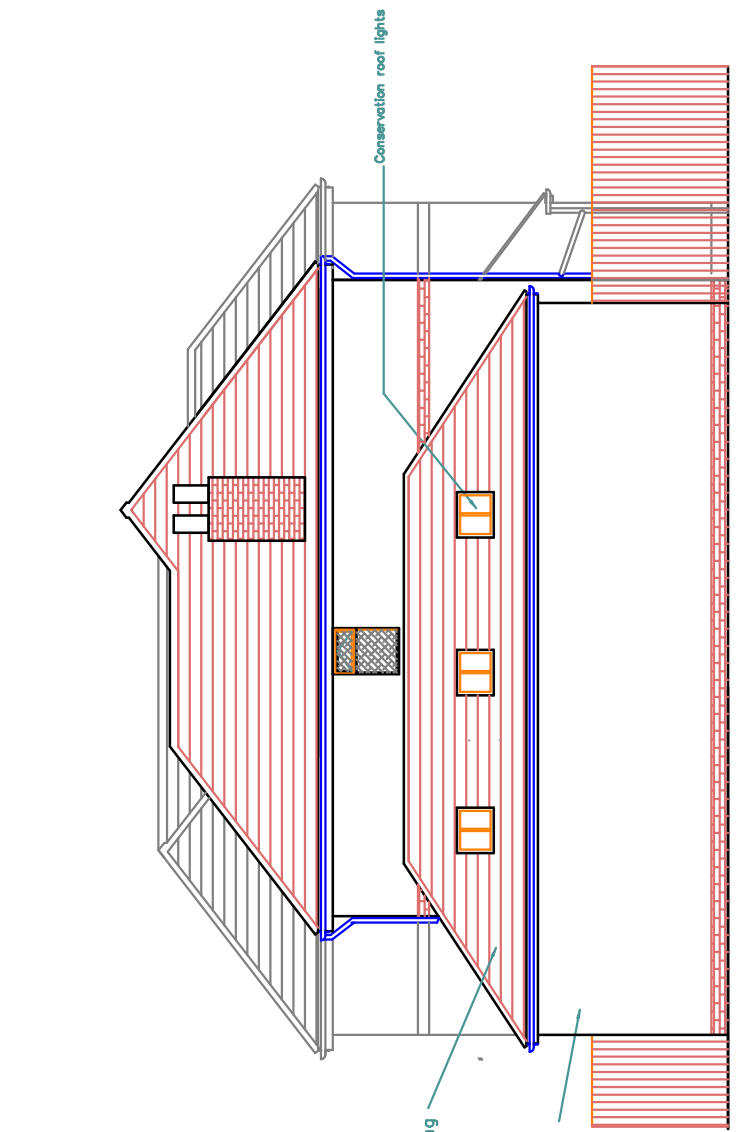


SIDE ELEVATION

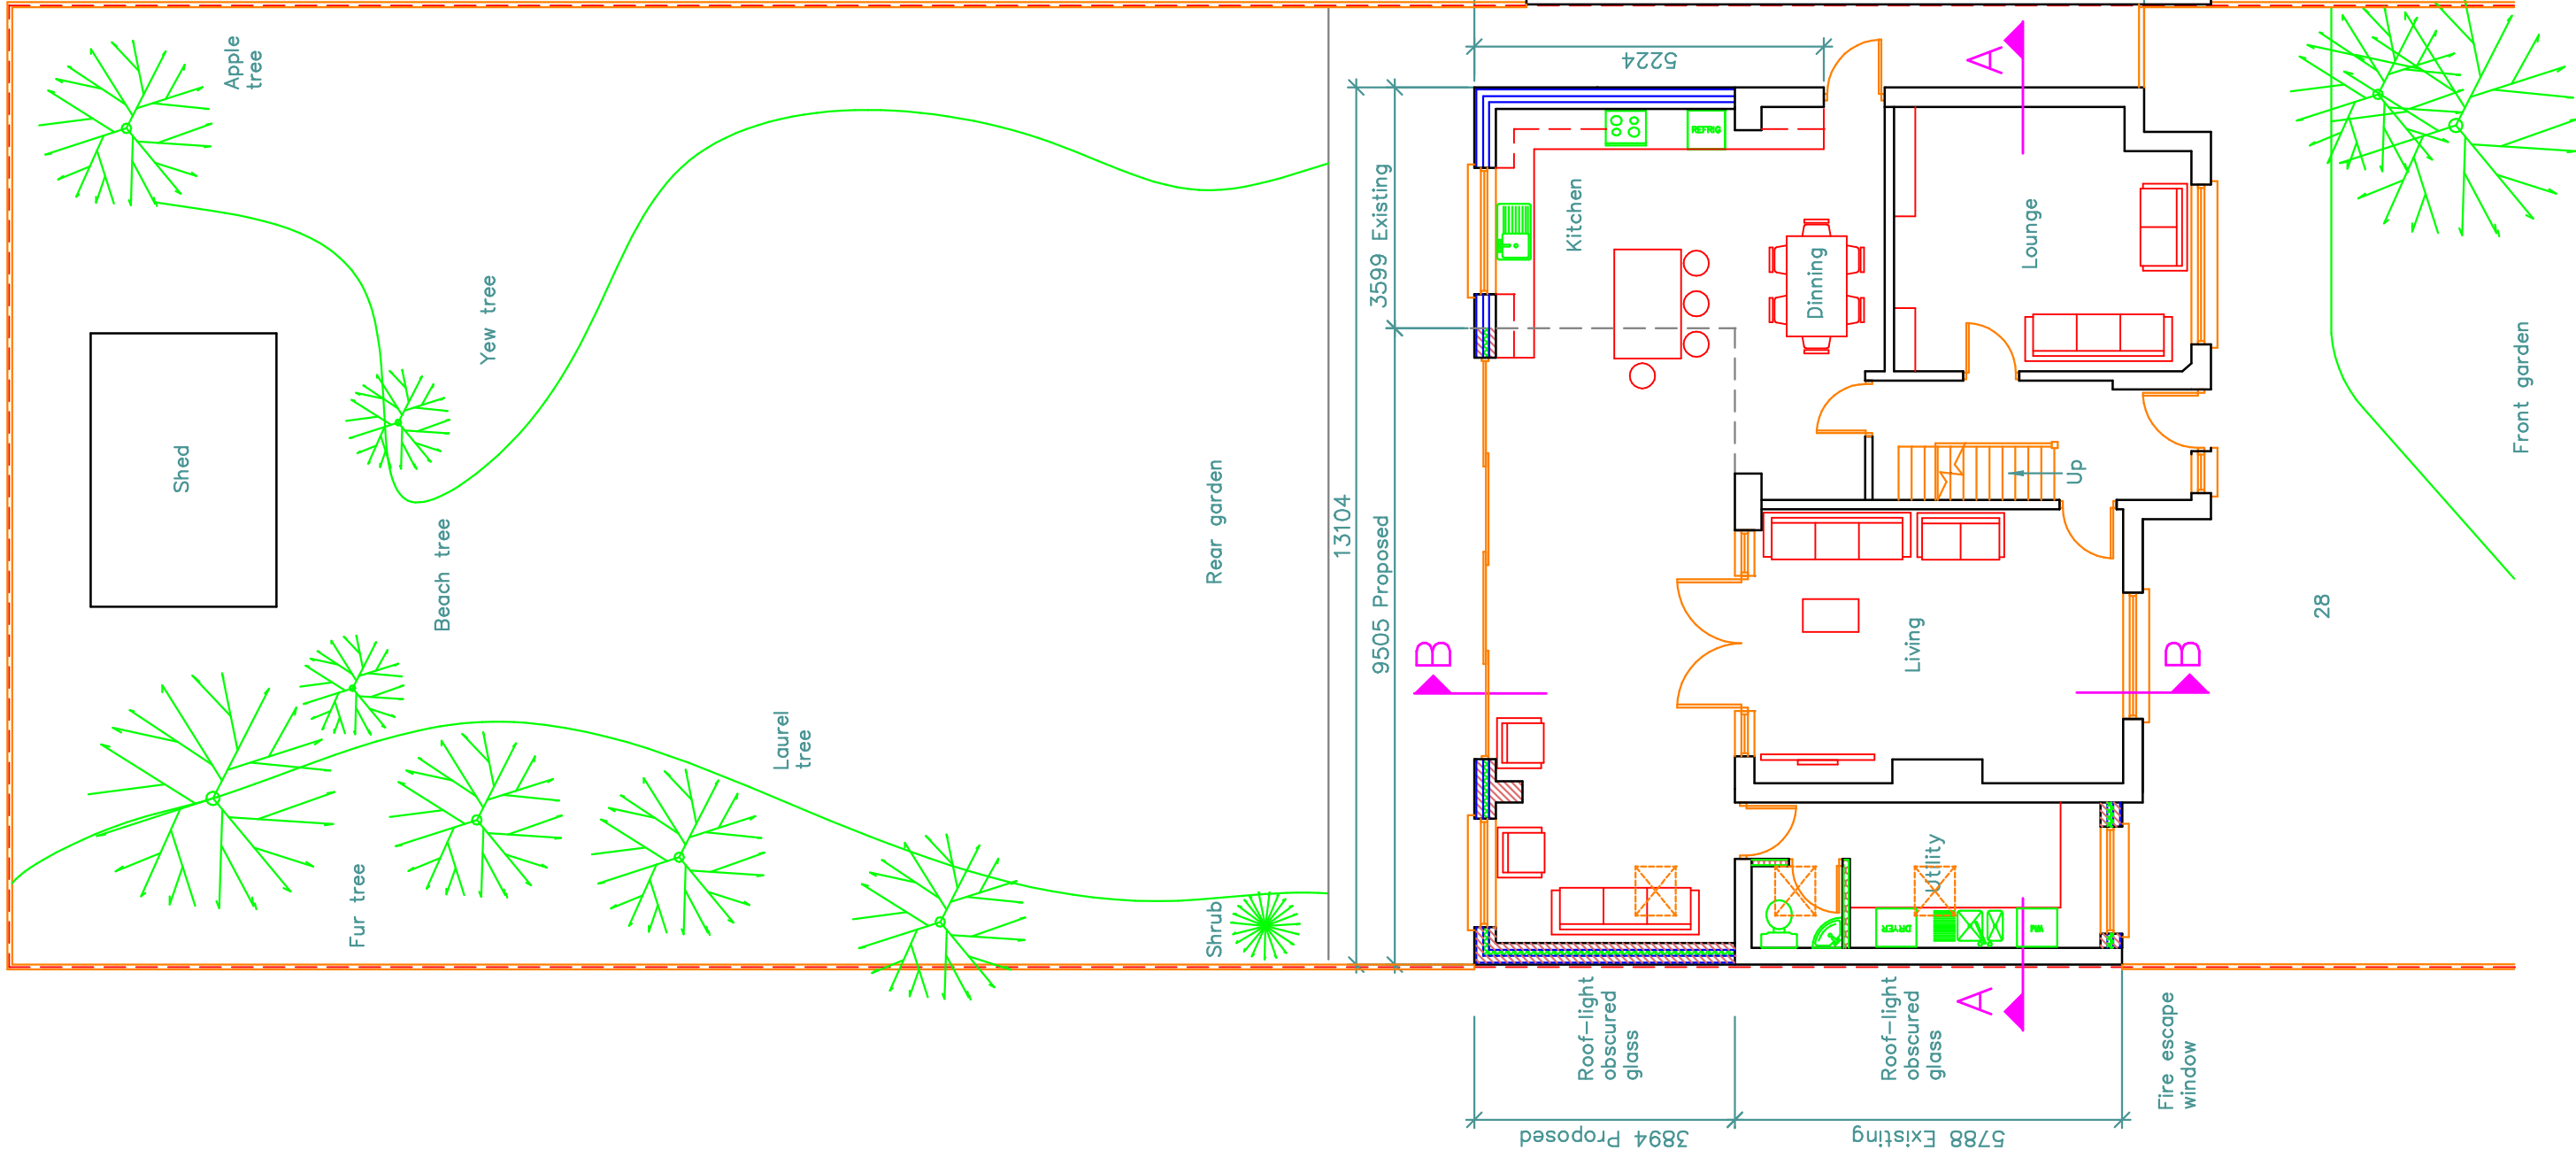


GROUND FLOOR PLAN

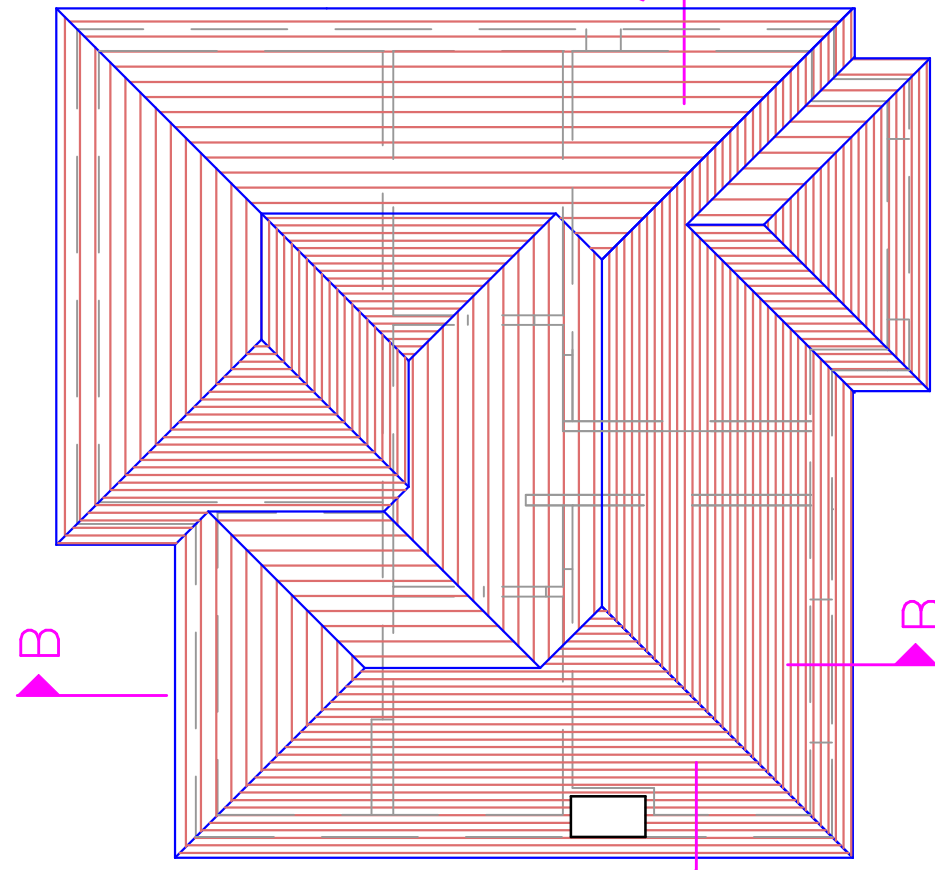


ROOF PLAN

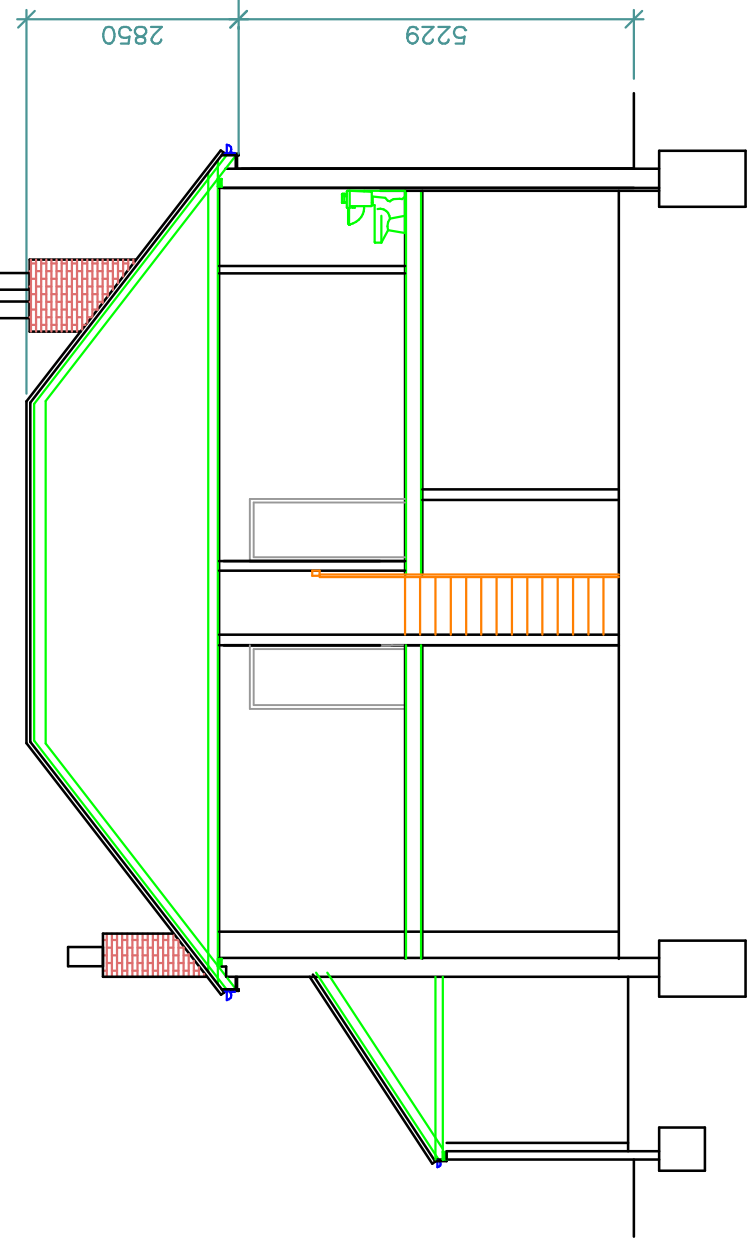


SECTION A—A

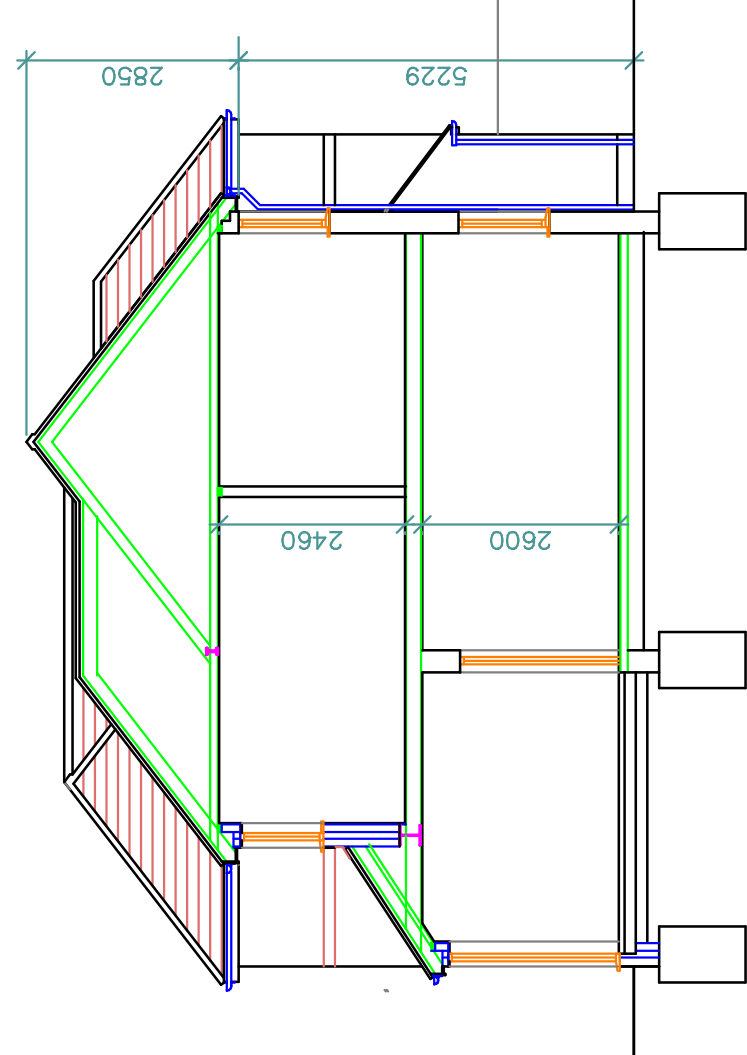


SECTION B—B

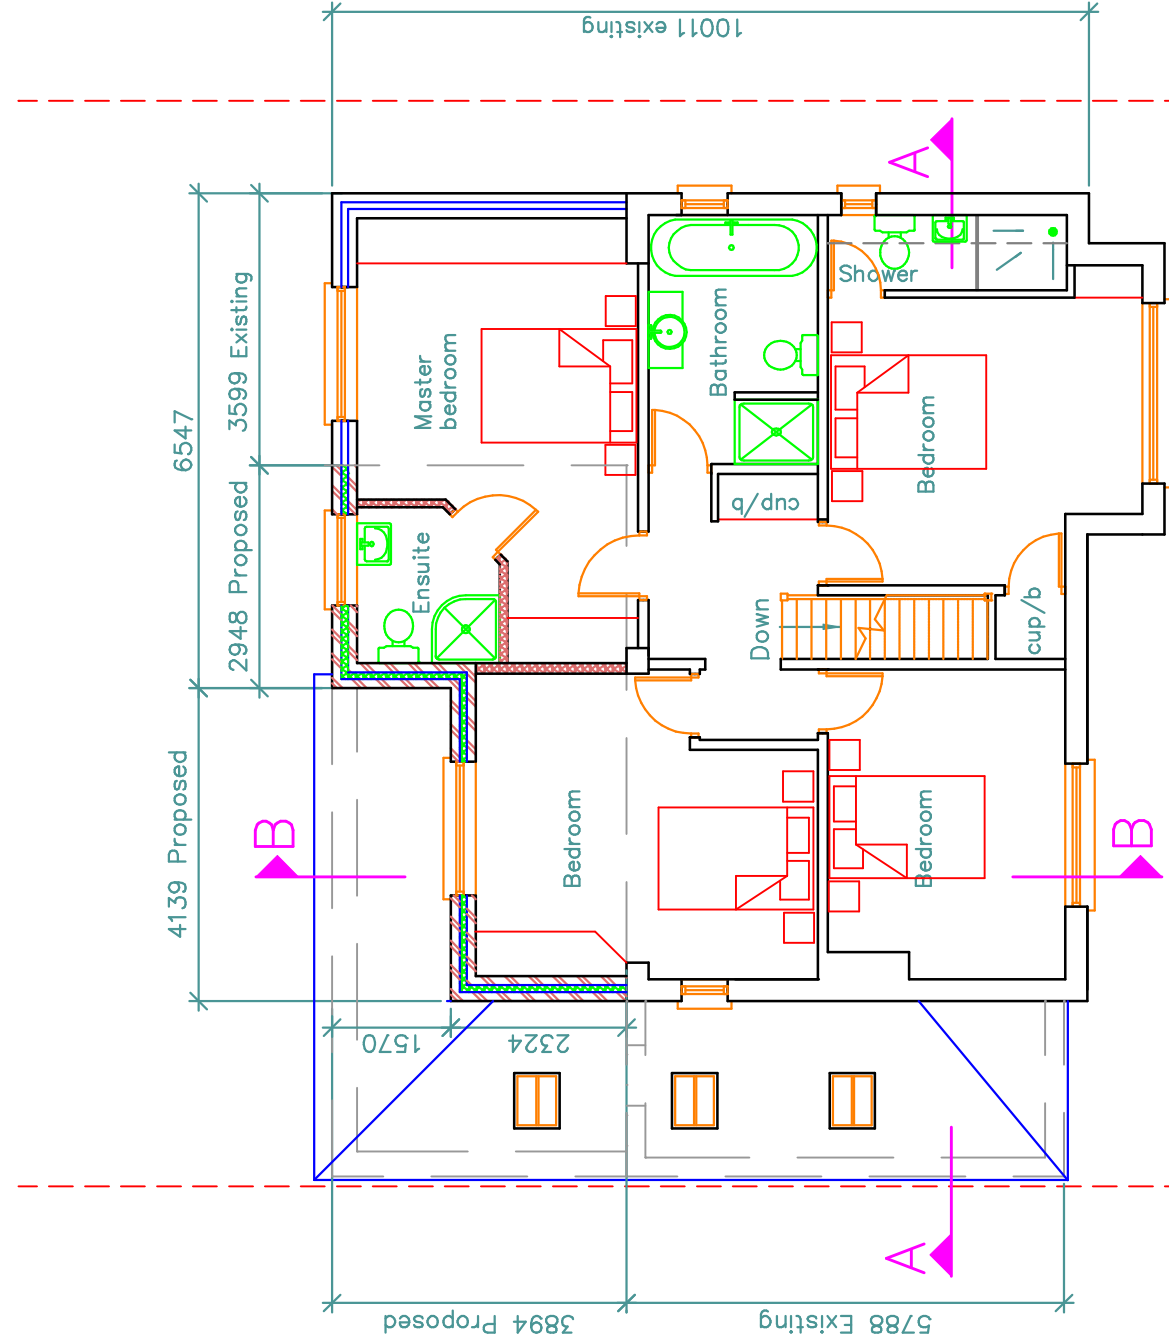

FIRST FLOOR PLAN

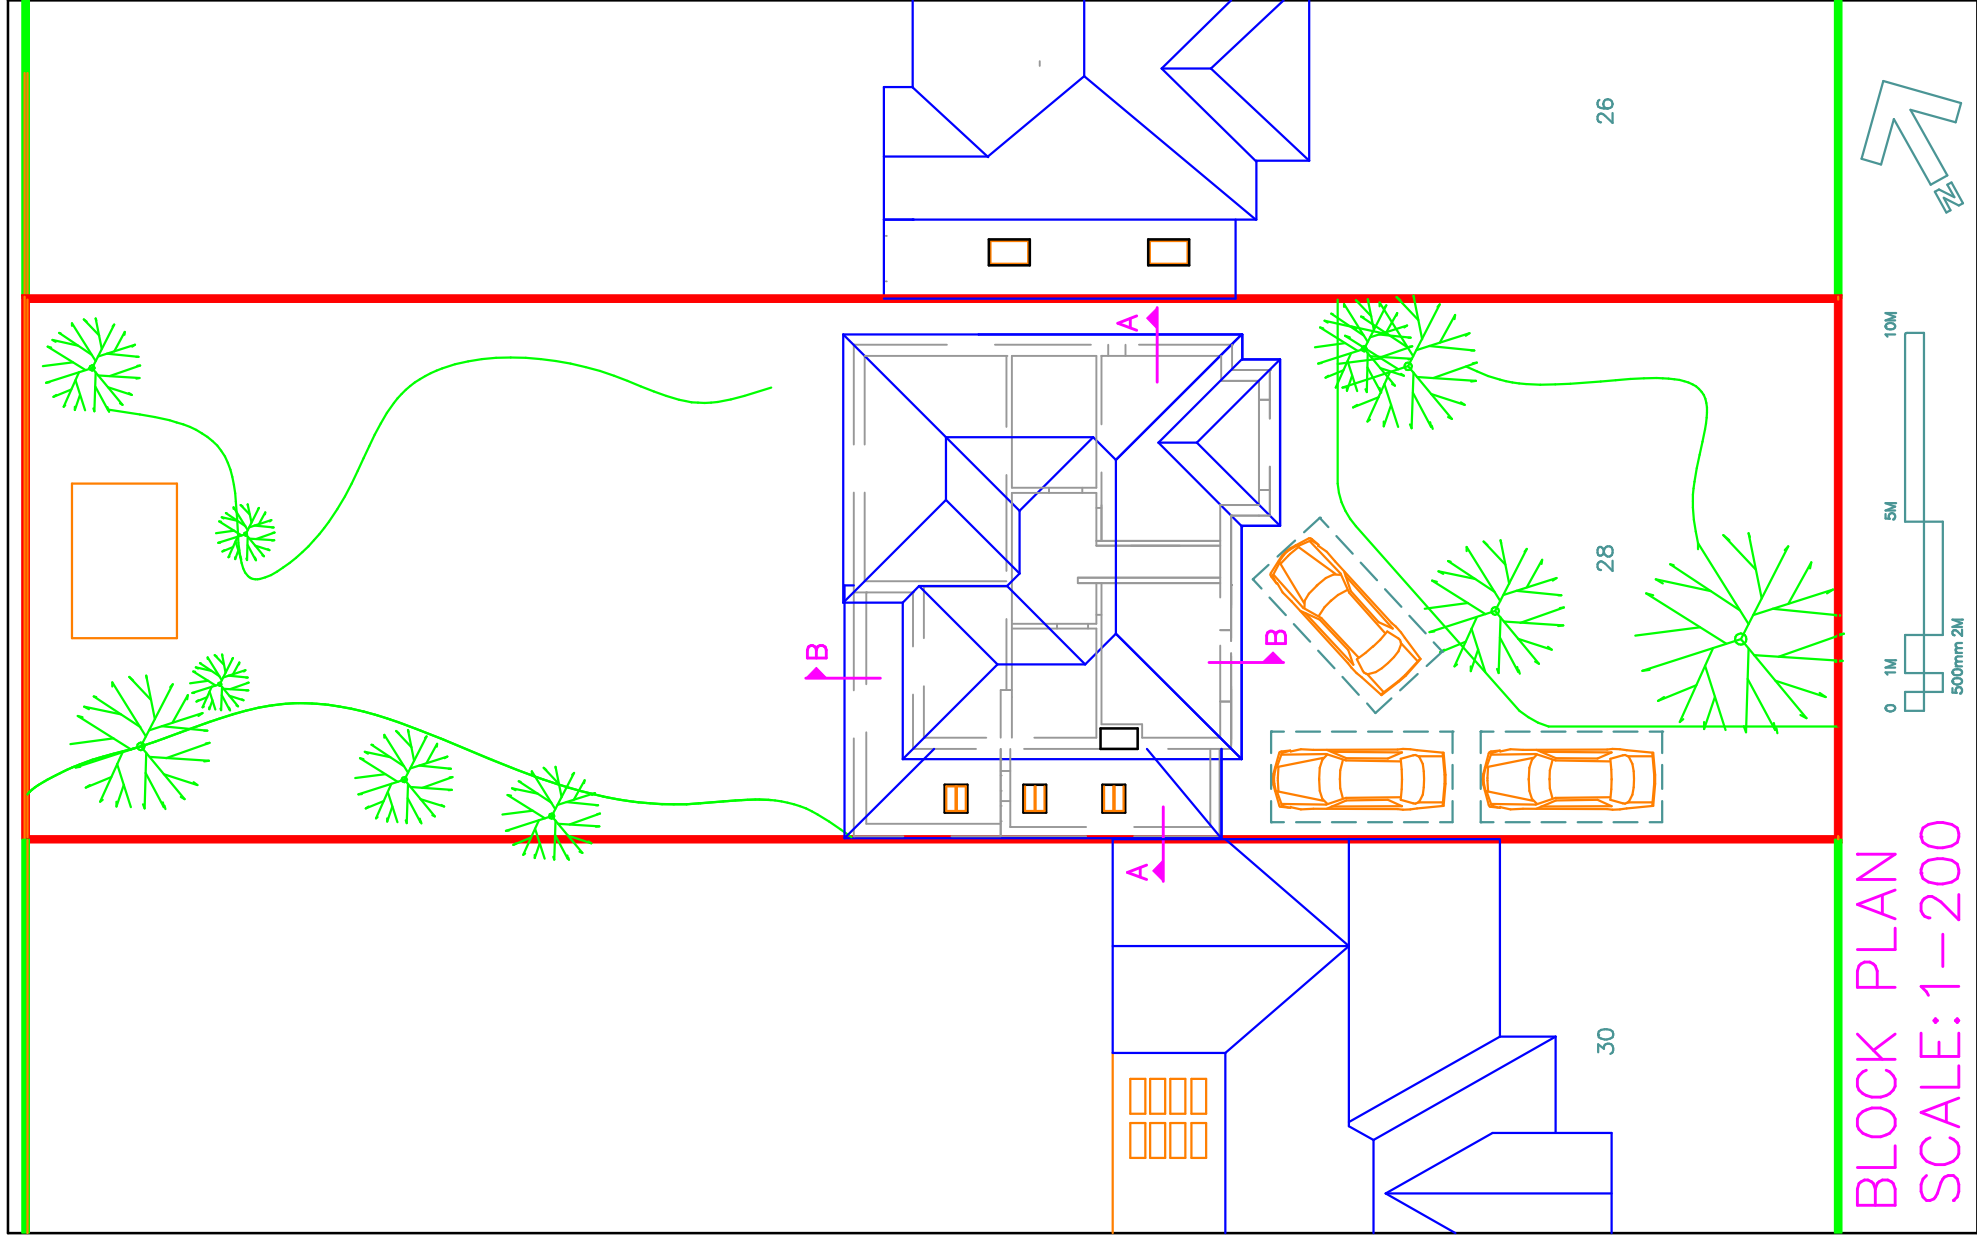

BLOCK PLAN
SCALE: 1:200

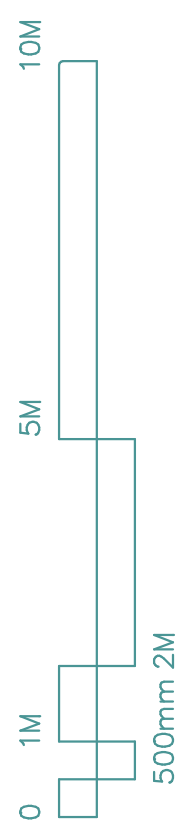

REV.	DATE	DESCRIPTION
UJB		28, Ivy house road Ickenham UB10 8NF
TITLE		
Proposed Layout		
DRG. No. 3197-2-02 REV.		
SCALE: 1:100		
DATE JULY 19		
CHECKED PDN		
DATE		
TOWERS ASSOCIATES		
Harefield Oil Terminal, Harvil Rd.,		
Harefield, MIDDX. UB9 6JL.		
FAX 01895 814664		
TEL. 01895 812822		

1. Do not scale from this drawing.
2. All dimensions to be checked on site before ordering materials or commencing work.
3. In case of discrepancies in drawings, dimensions or details refer to TOWERS ASSOCIATES for clarification: Unilateral decisions by contractors will not be accepted.
4. For any information not covered by these drawings refer to TOWERS ASSOCIATES for clarification: Unilateral decisions by contractors will not be accepted.
5. The contractor must ensure that work is being carried out to the latest revisions of all the working drawings.
6. It is the contractors responsibility to inform the local authority before work commences on site, and at all prescribed intervals to the District Surveyors satisfaction.
7. If work commences on site before full plans approval has been given, TOWERS ASSOCIATES accept no responsibility for any additional work or materials that the contractor may incur.
8. This drawing and all copies produced therefrom remain the copyright and property of TOWERS ASSOCIATES. It may only be reproduced by TOWERS ASSOCIATES and all other uses are prohibited to TOWERS ASSOCIATES if demanded.

By using this drawing the user and his or her employer signify their agreement of the above terms and conditions.