


EXISTING FRONT ELEVATION
Scale 1:100

EXISTING REAR ELEVATION
Scale 1:100

EXISTING SIDE ELEVATION
Scale 1:100

EXISTING SIDE ELEVATION
Scale 1:100

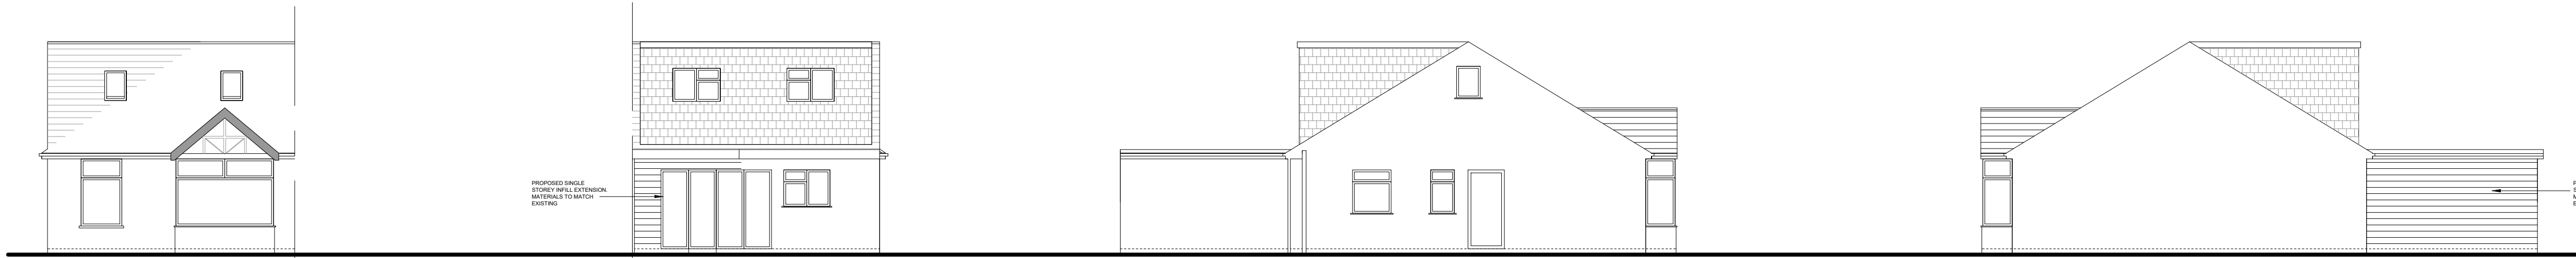


PROPOSED FRONT ELEVATION
Scale 1:100


PROPOSED REAR ELEVATION
Scale 1:100

PROPOSED SIDE ELEVATION
Scale 1:100


PROPOSED SIDE ELEVATION
Scale 1:100

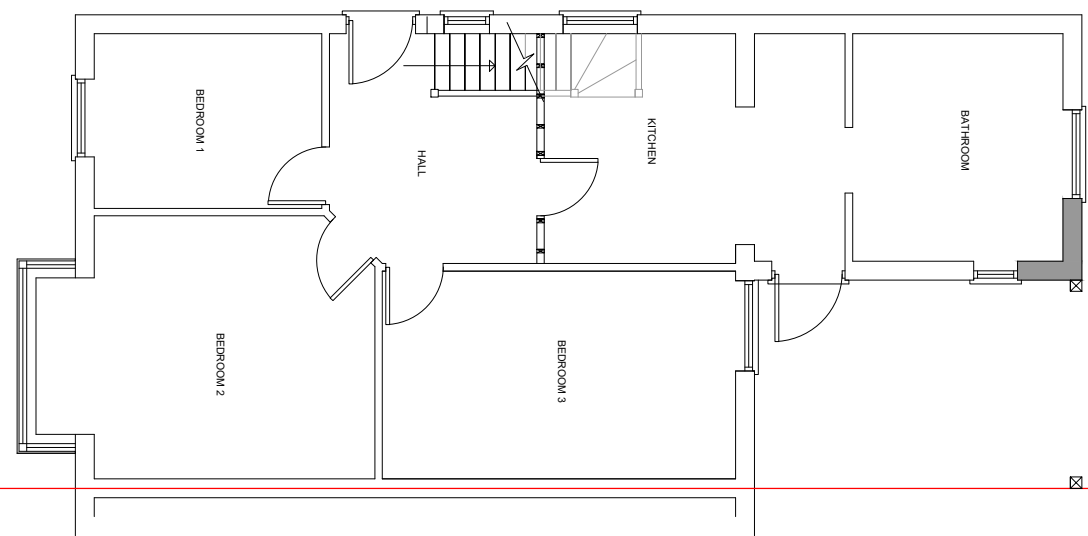


EXISTING GROUND FLOOR PLAN
Scale 1:100

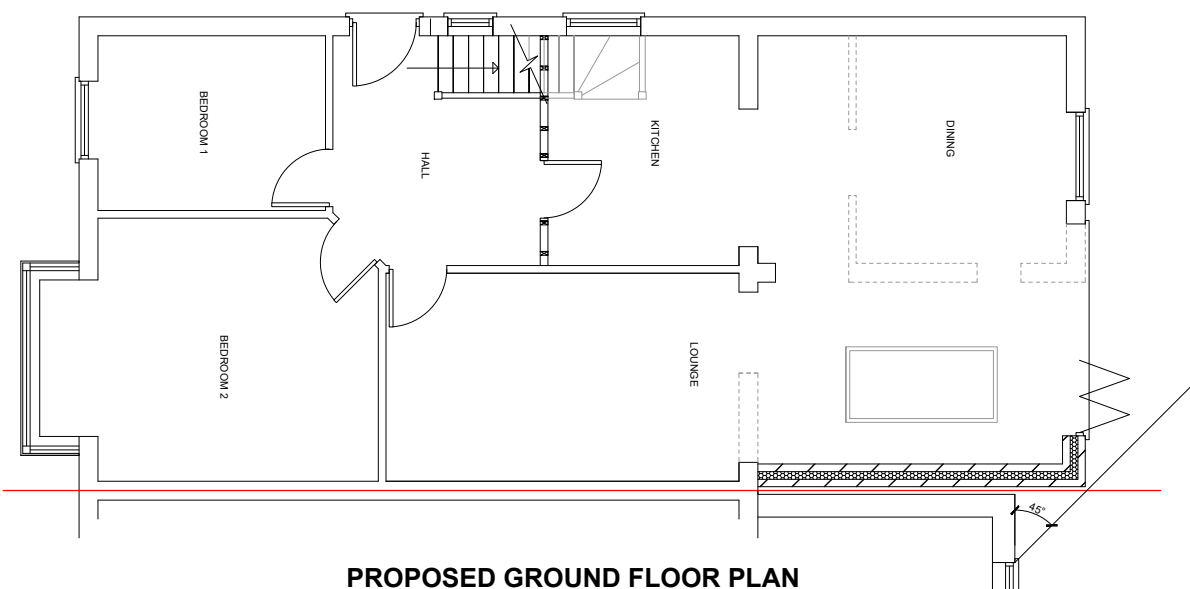


PROPOSED GROUND FLOOR PLAN
Scale 1:100

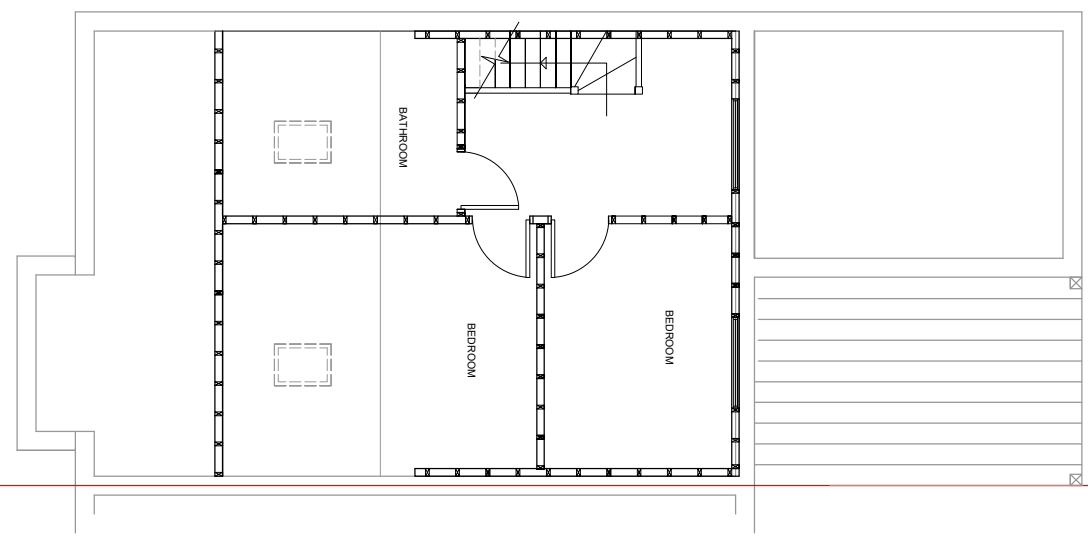


EXISTING FIRST FLOOR PLAN
Scale 1:100

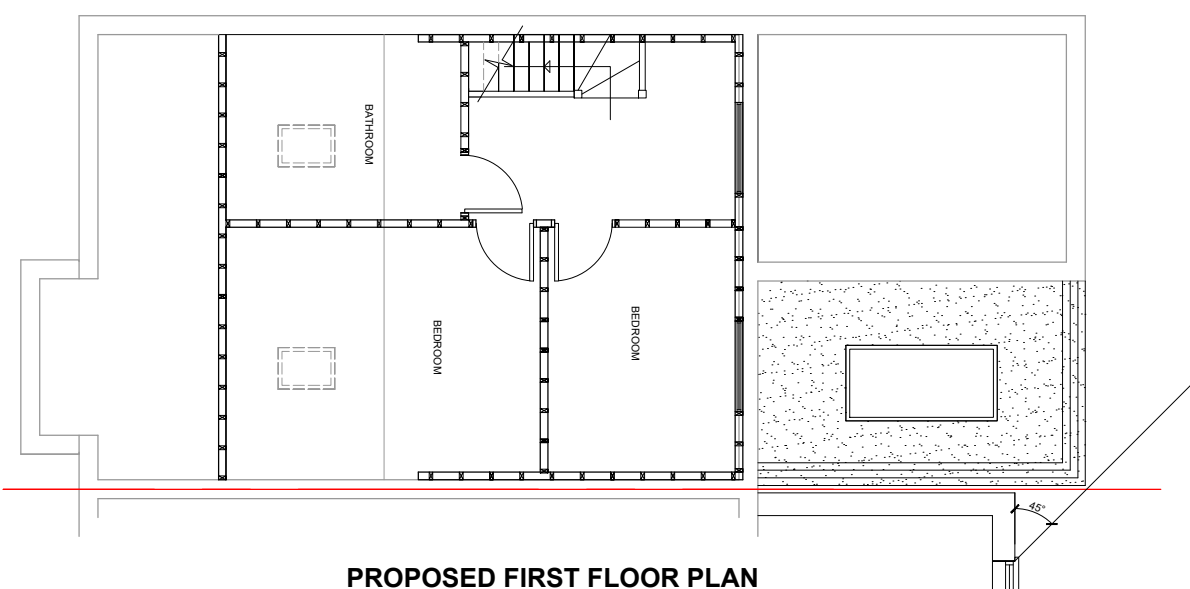



PROPOSED FIRST FLOOR PLAN
Scale 1:100

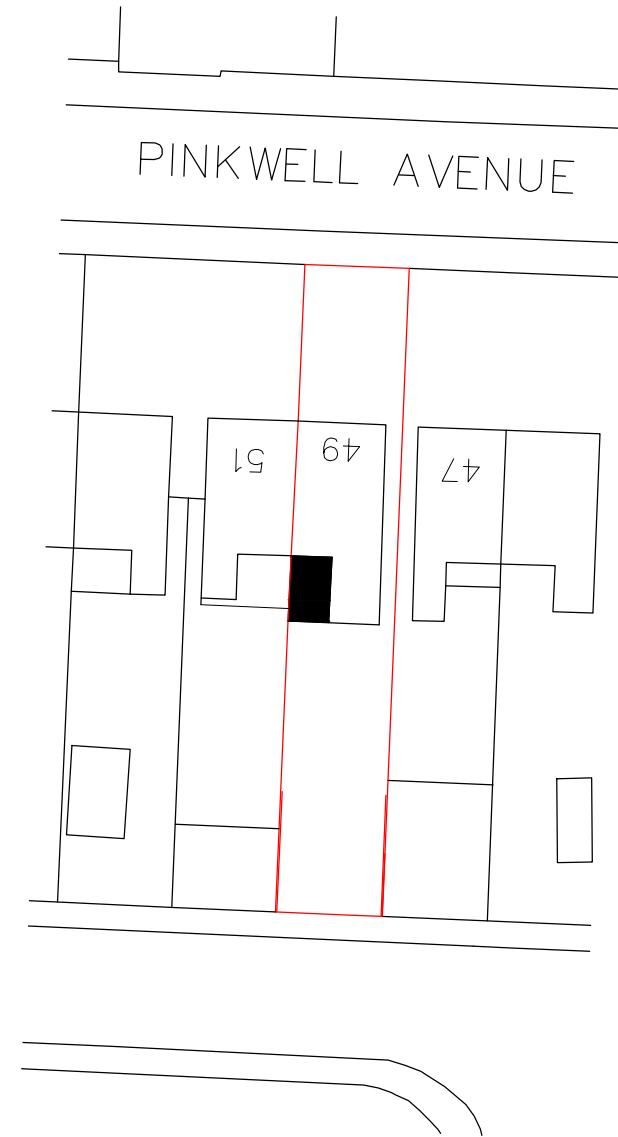

PROPOSED SITE PLAN
Scale 1:500

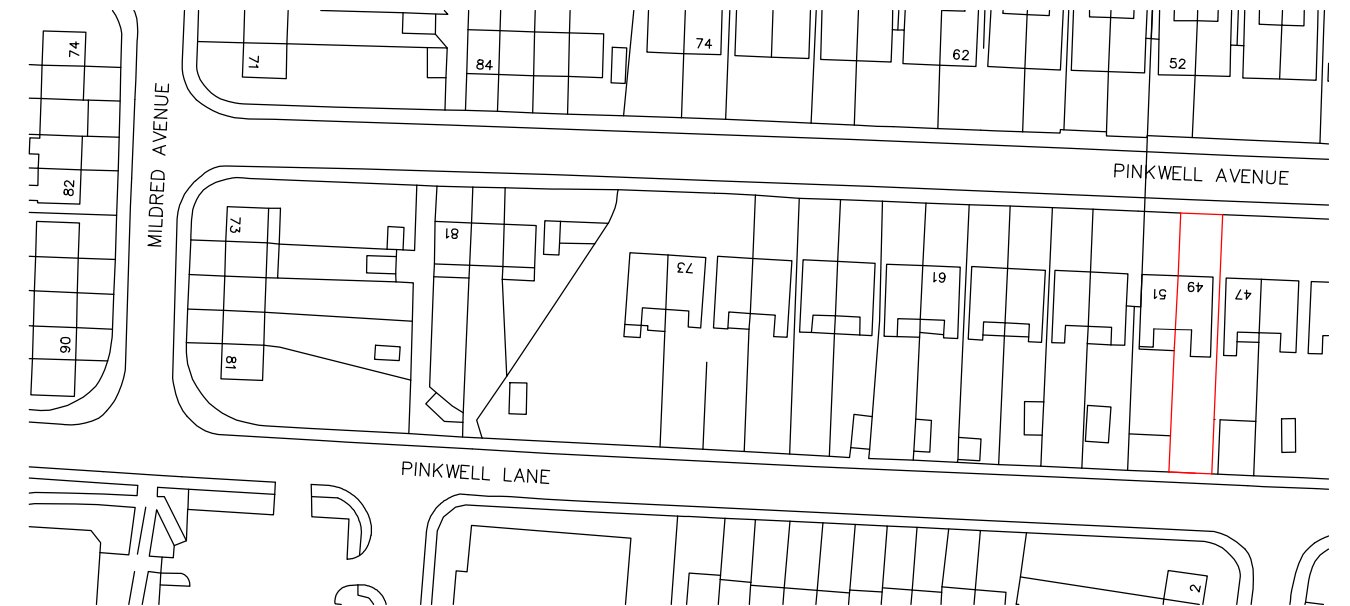

LOCATION PLAN
Scale 1:1250

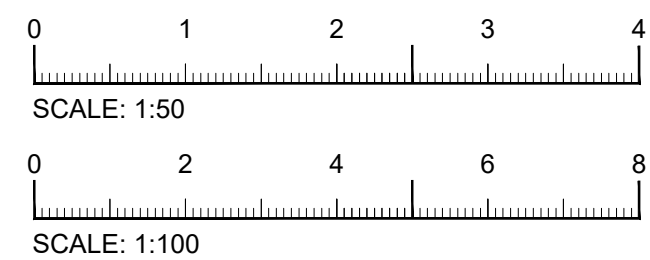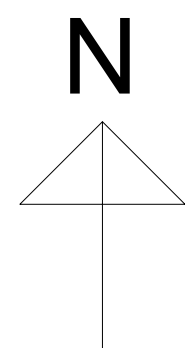

PRELIMINARY

These drawings should be approved by local Authority
No dimensions to be scaled from this drawing. All dimensions to be checked on site.
This drawing is copyright and should not be reproduced without permission of the Architects

Rev	Description
Project	
49 Pinkwell Avenue HAYES UB3 1NQ	
Drawing	
PROPOSED INFILL EXTENSION	
SCALE As Shown	Rev
Drawing no. 20_60_02	