




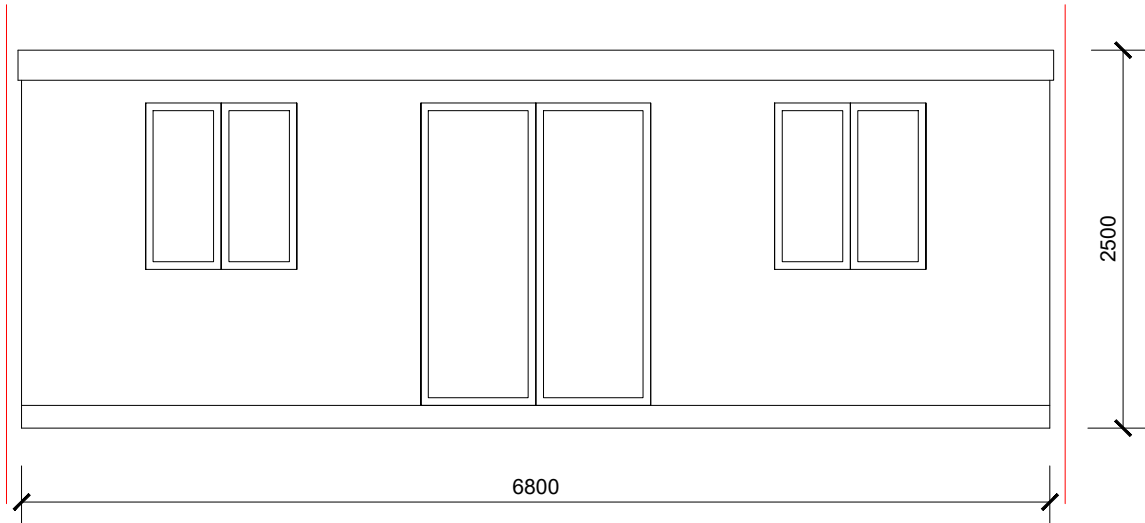


FRONT ELEVATION
Scale 1:50

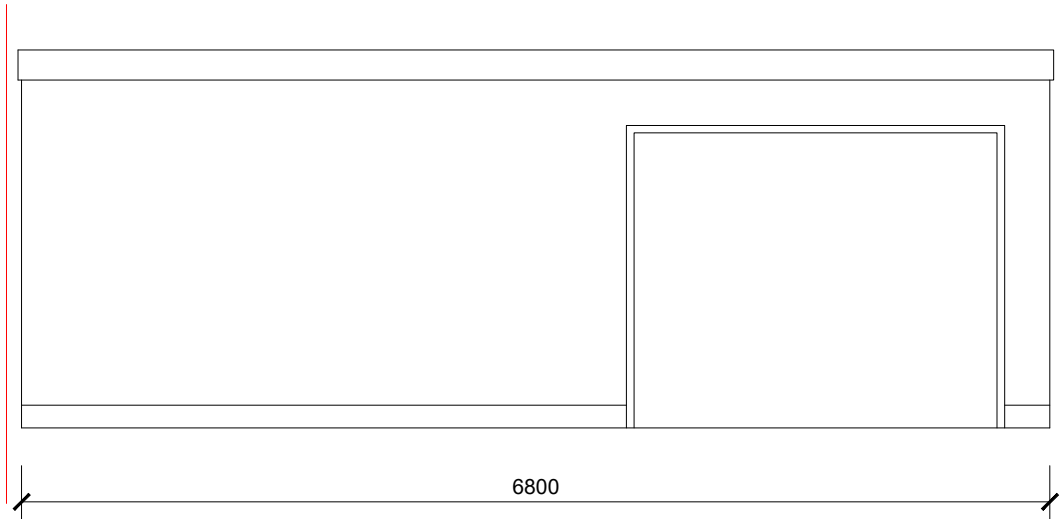


REAR ELEVATION
Scale 1:50

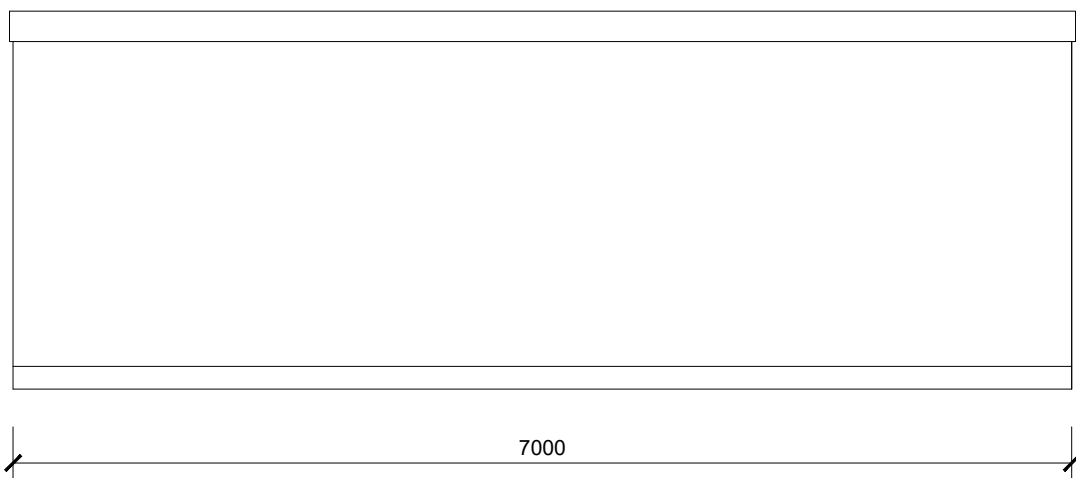


SIDE ELEVATION
Scale 1:50

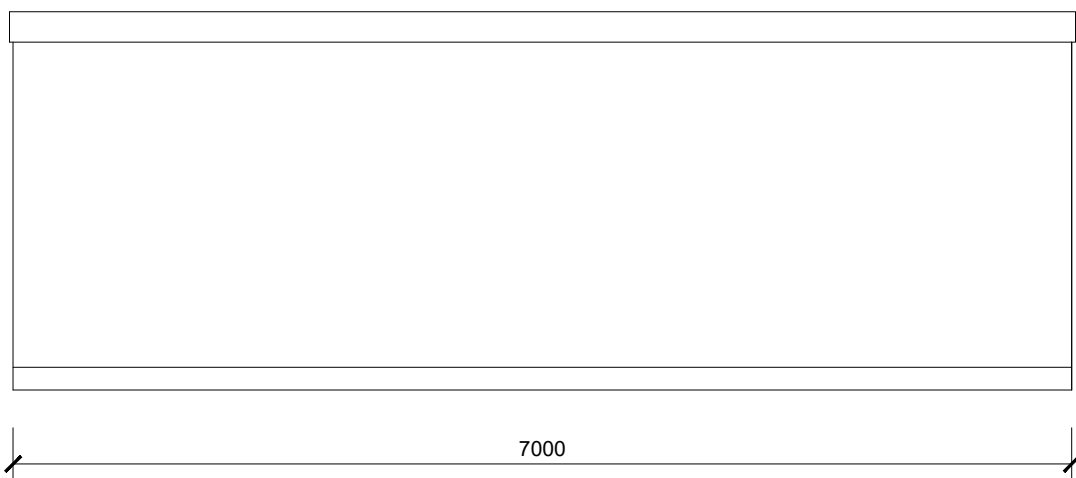


SIDE ELEVATION
Scale 1:50

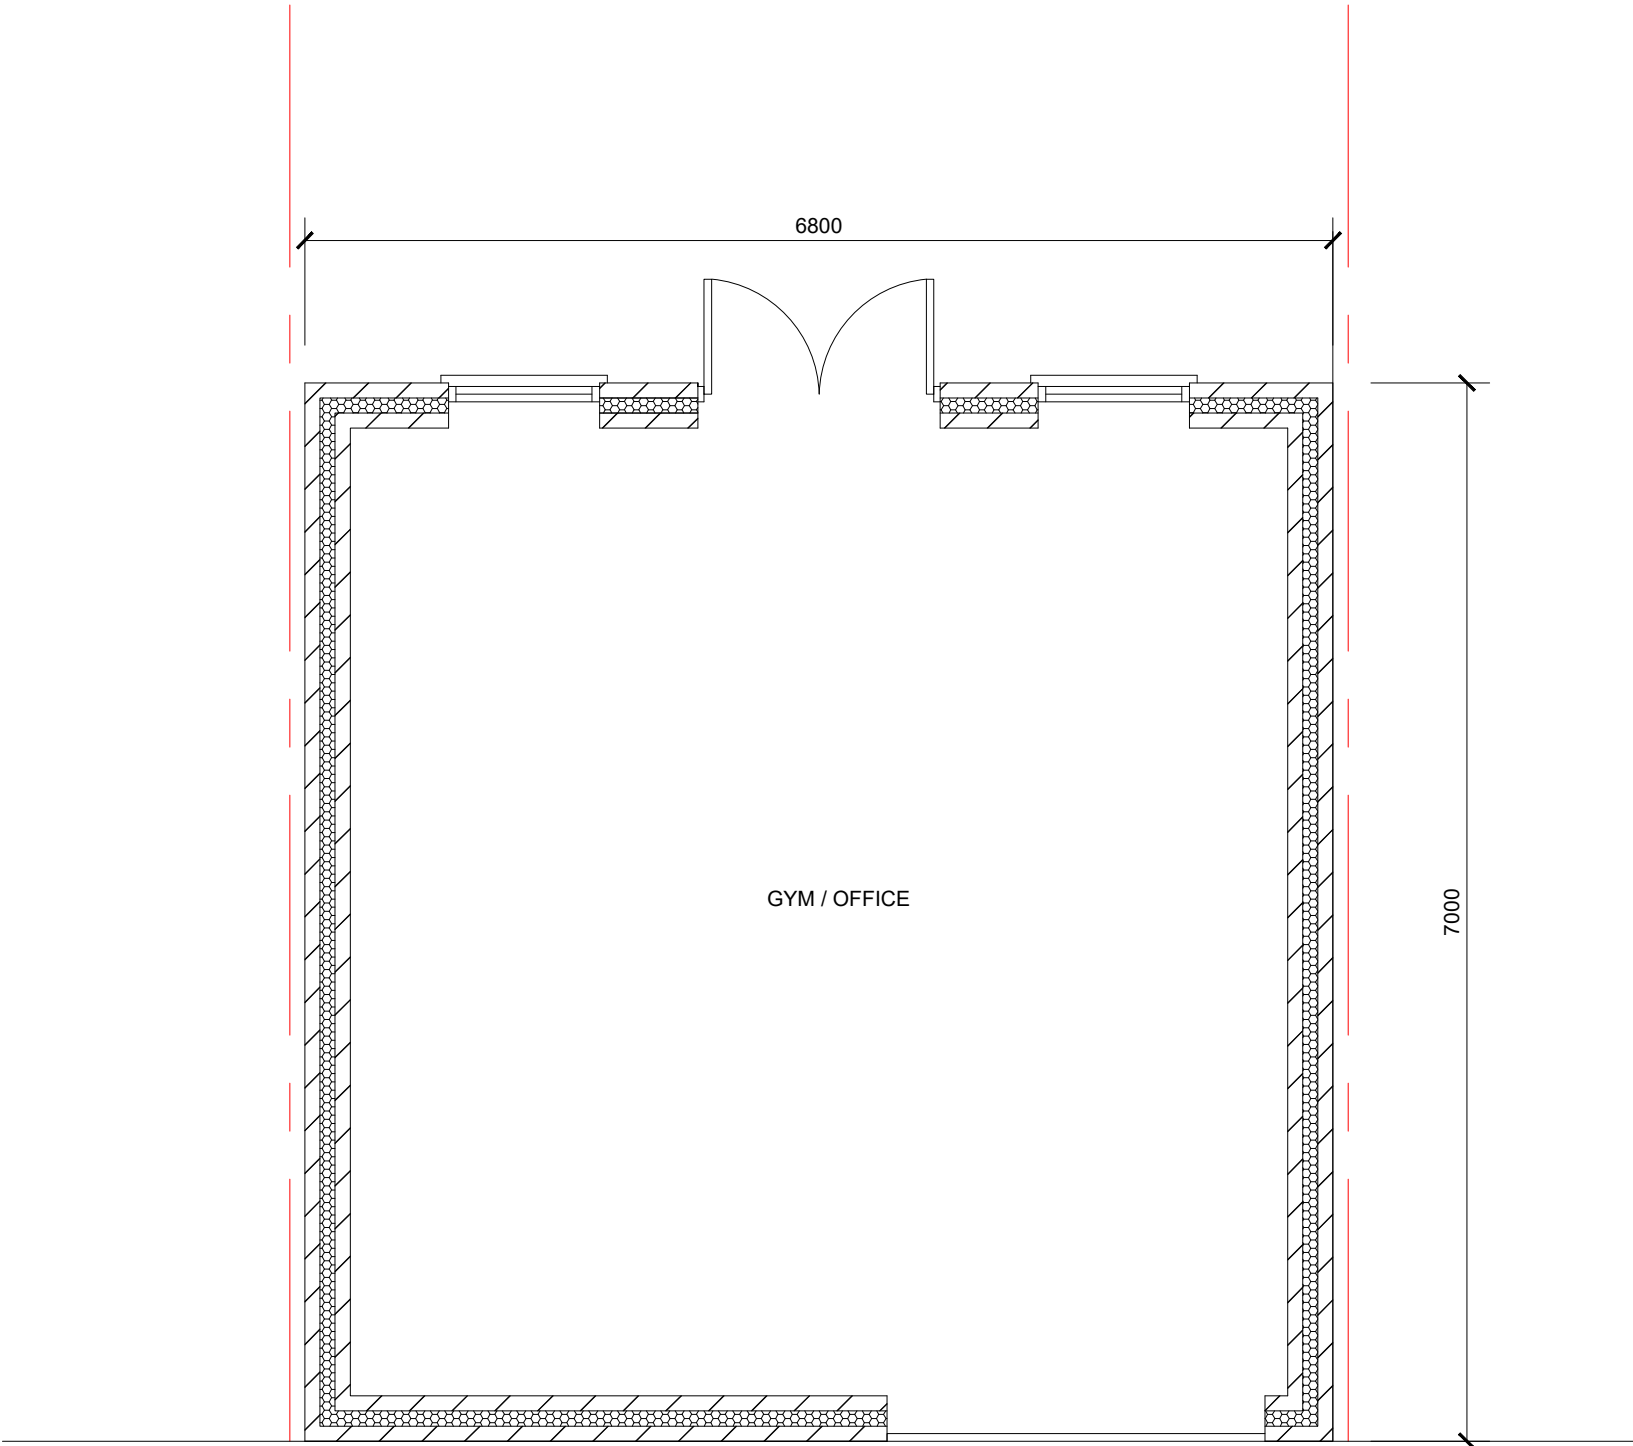



FLOOR PLAN
Scale 1:50

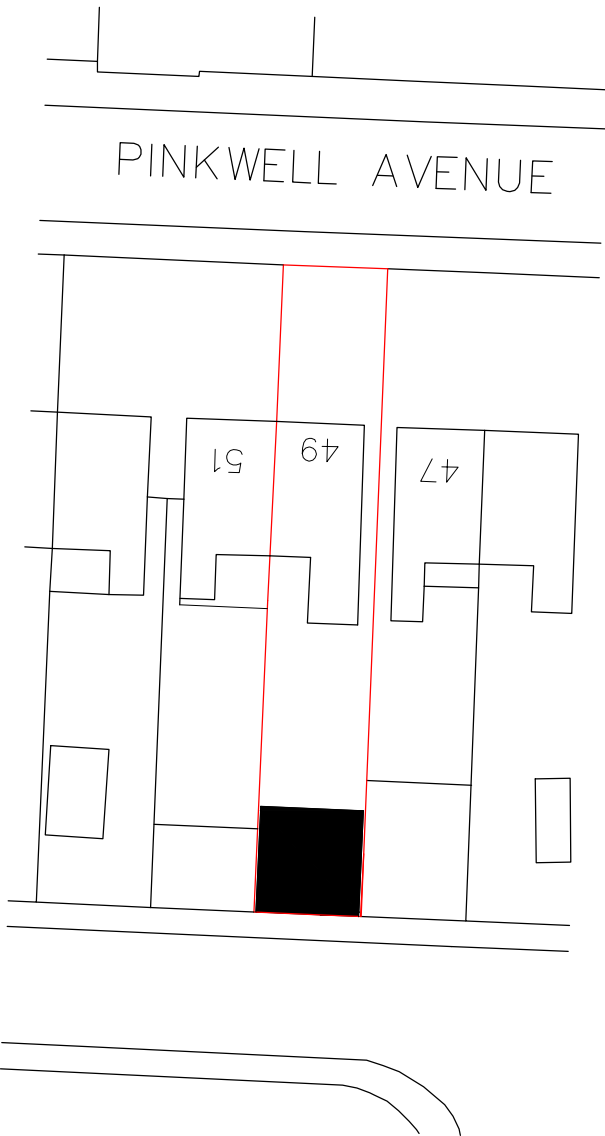

SITE PLAN
Scale 1:500

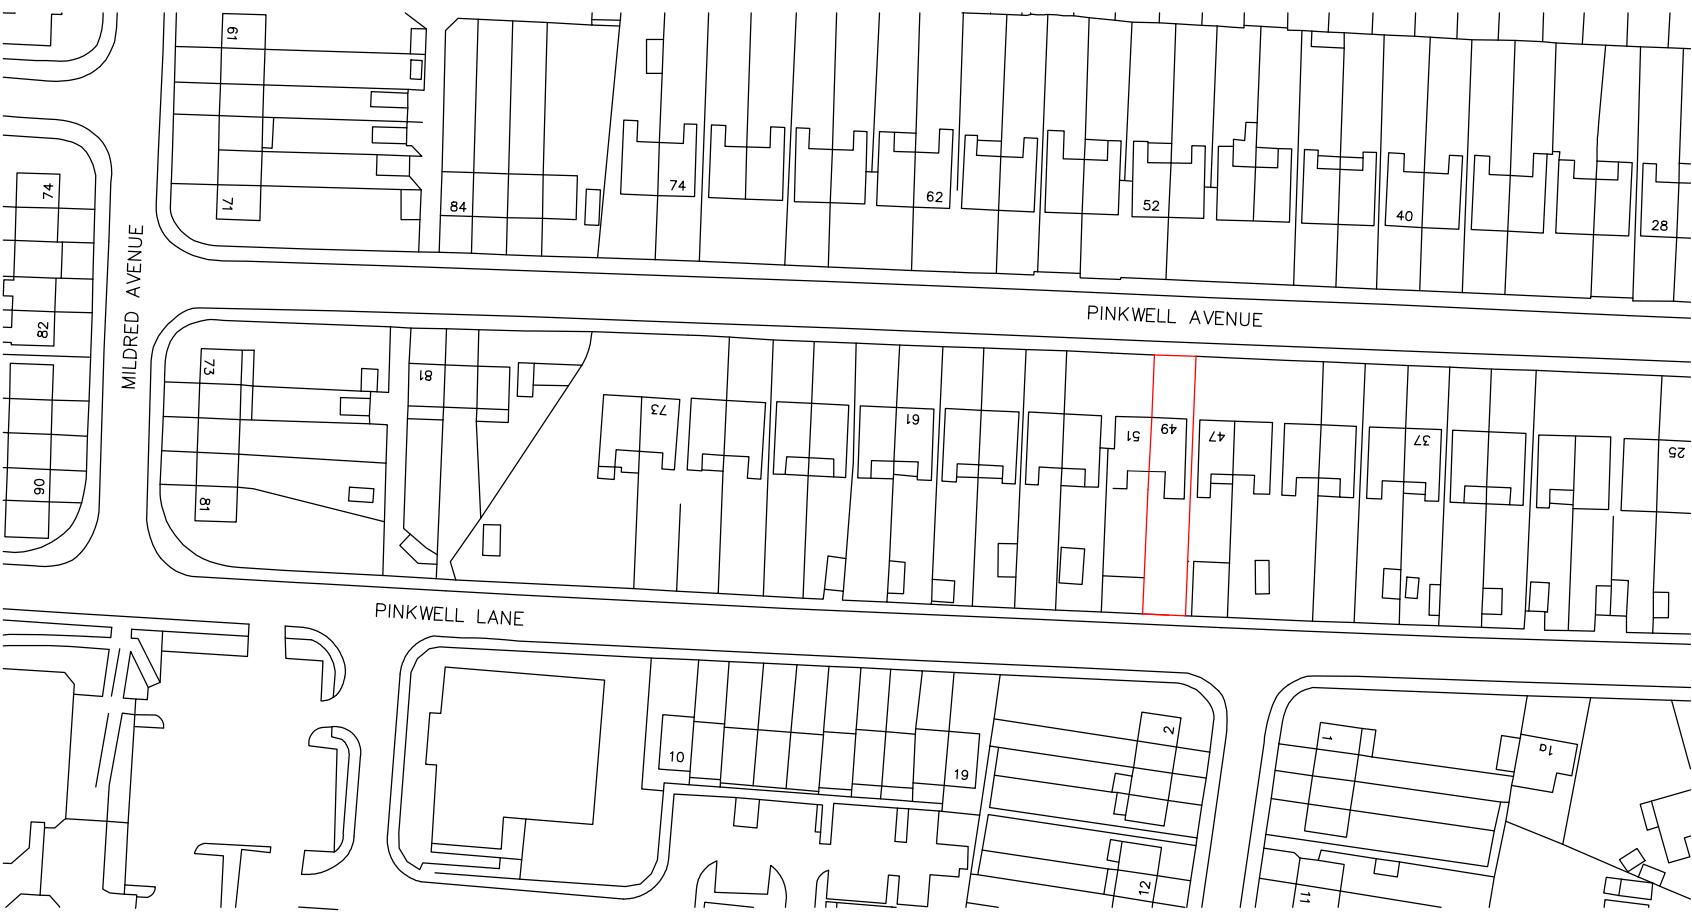

LOCATION PLAN
Scale 1:1250

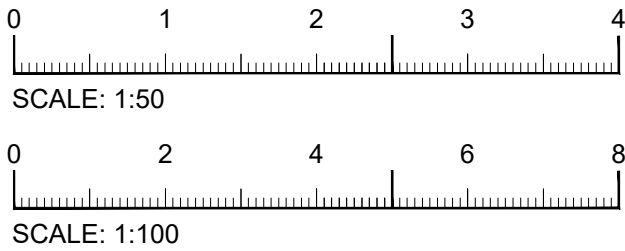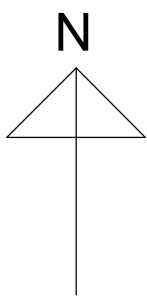

PRELIMINARY

These drawings should be approved by local Authority
No dimensions to be scaled from this drawing. All dimensions to be checked on site.
This drawing is copyright and should not be reproduced without permissionof the Architects

Rev	Description	
	Project	
	49 Pinkwell Avenue HAYES UB3 1NQ	
Drawing		
PROPOSED OUTBUILDING		
SCALE As Shown	Rev	Drawing no. 21_35_01