



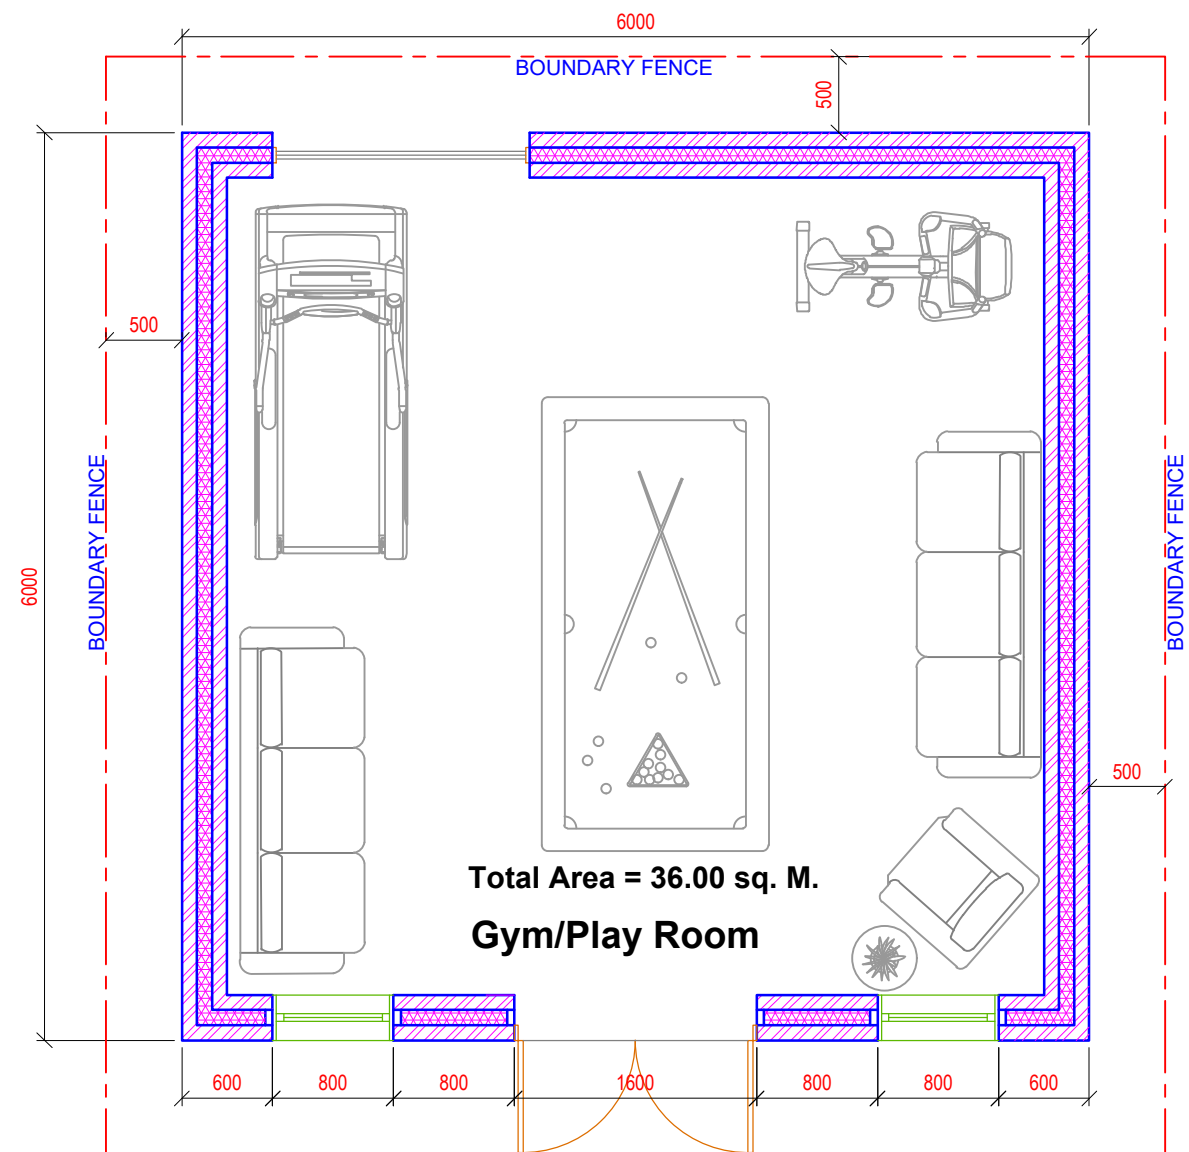

Proposed Outbuilding Plan
Scale 1:50

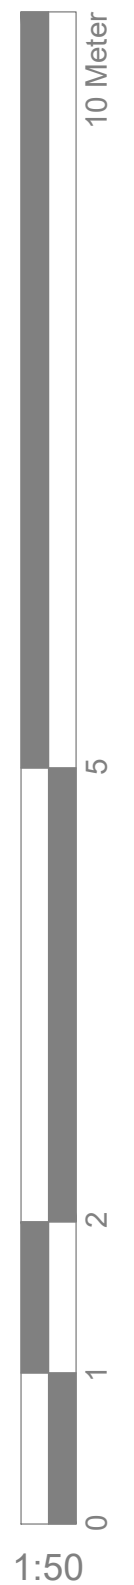

GENERAL NOTES:

1. DO NOT SCALE FROM THE DRAWINGS
2. ALL DIMENSIONS ARE IN MILLIMETER.
3. VERIFY ALL DIMENSIONS AND CONDITIONS BEFORE BUILDING OR STARTING CONSTRUCTION. NOTIFY THE DESIGNER IMMEDIATELY OF ANY DISCREPANCY OR VARIATION.
4. ALL WORK TO COMPLY WITH CURRENT BUILDING REGULATIONS AND CODES OF PRACTICE

Title:

Proposed Outbuilding Plan & Elevations

Site Address

49 Pinkwell Ave
Hayes
UB3 1NQ

Scale: 1:50/100 @A3

Date: FEB 2022

Drawing No.:
GS-02


Drawn By: NP

Revision Date:


A MARCH 2022

e:mail -
NISARG@HOTMAIL.COM
(M) +44 (0) 7951491310




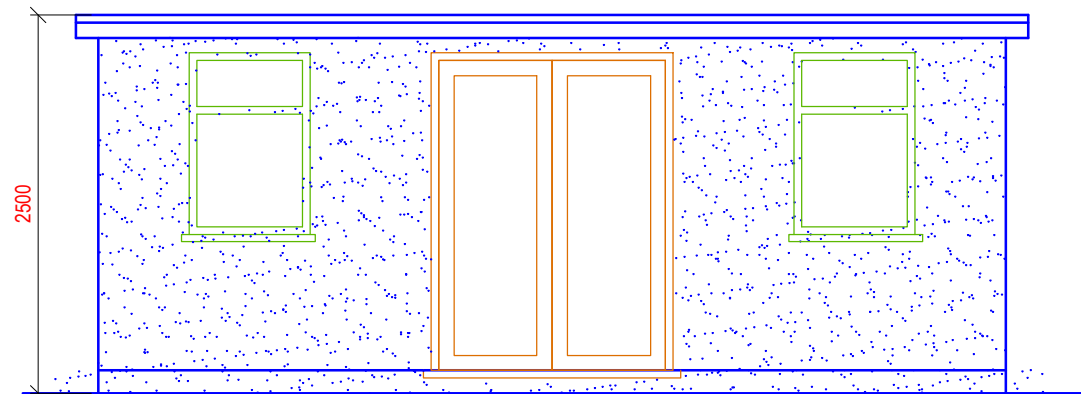


Proposed Front Elevation
Scale 1:50

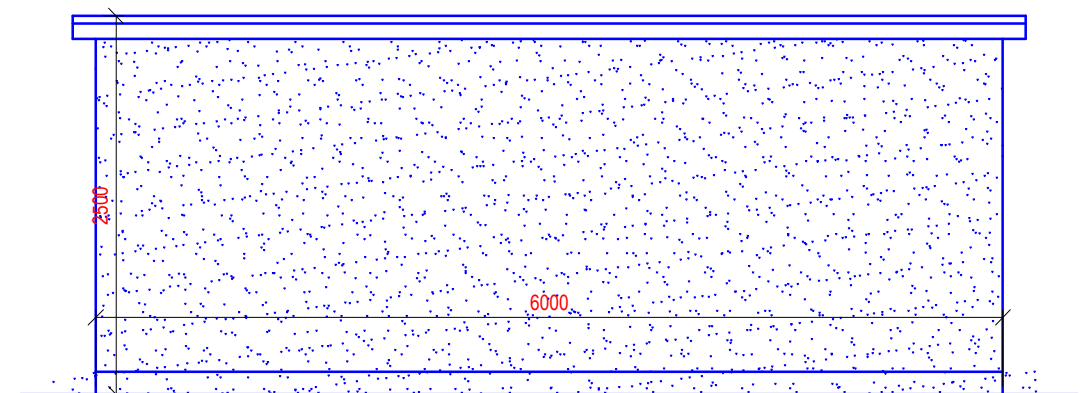


Proposed Side Elevation
Scale 1:50

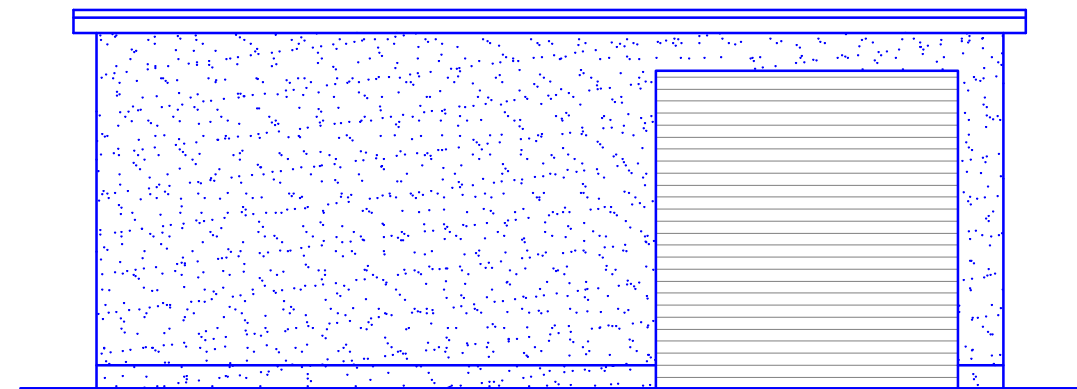

Proposed Rear Elevation
Scale 1:50

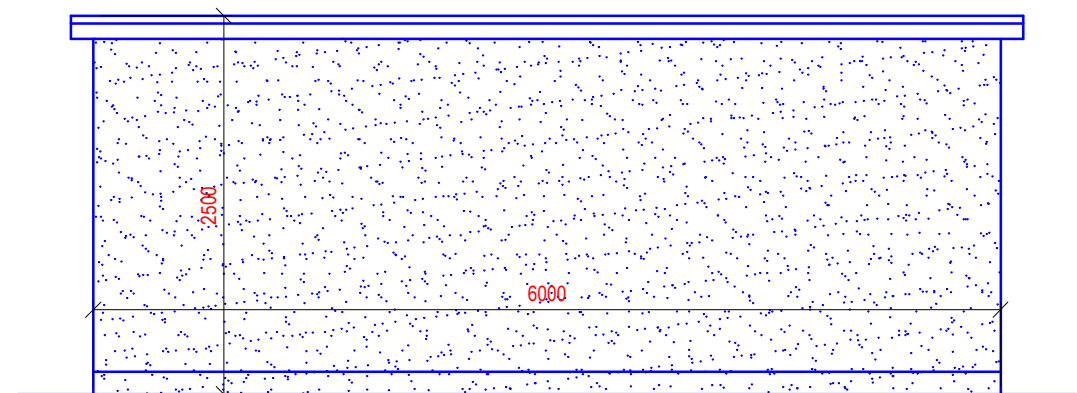

Proposed Side Elevation
Scale 1:50

 

GENERAL NOTES:

1. DO NOT SCALE FROM THE DRAWINGS
2. ALL DIMENSIONS ARE IN MILLIMETER.
3. VERIFY ALL DIMENSIONS AND CONDITIONS BEFORE BUILDING OR STARTING CONSTRUCTION. NOTIFY THE DESIGNER IMMEDIATELY OF ANY DISCREPANCY OR VARIATION.
4. ALL WORK TO COMPLY WITH CURRENT BUILDING REGULATIONS AND CODES OF PRACTICE

Title:

Proposed Outbuilding Plan & Elevations

Site Address

49 Pinkwell Ave
Hayes
UB3 1NQ

Scale: 1:50/100 @A3

Date: FEB 2022

Drawing No.:
GS-03

Drawn By: NP

Revision Date:

e:mail -
NISARG@HOTMAIL.COM
(M) +44 (0) 7951491310

