




Notes:
All dimensions must be checked on site and not scaled from this drawing

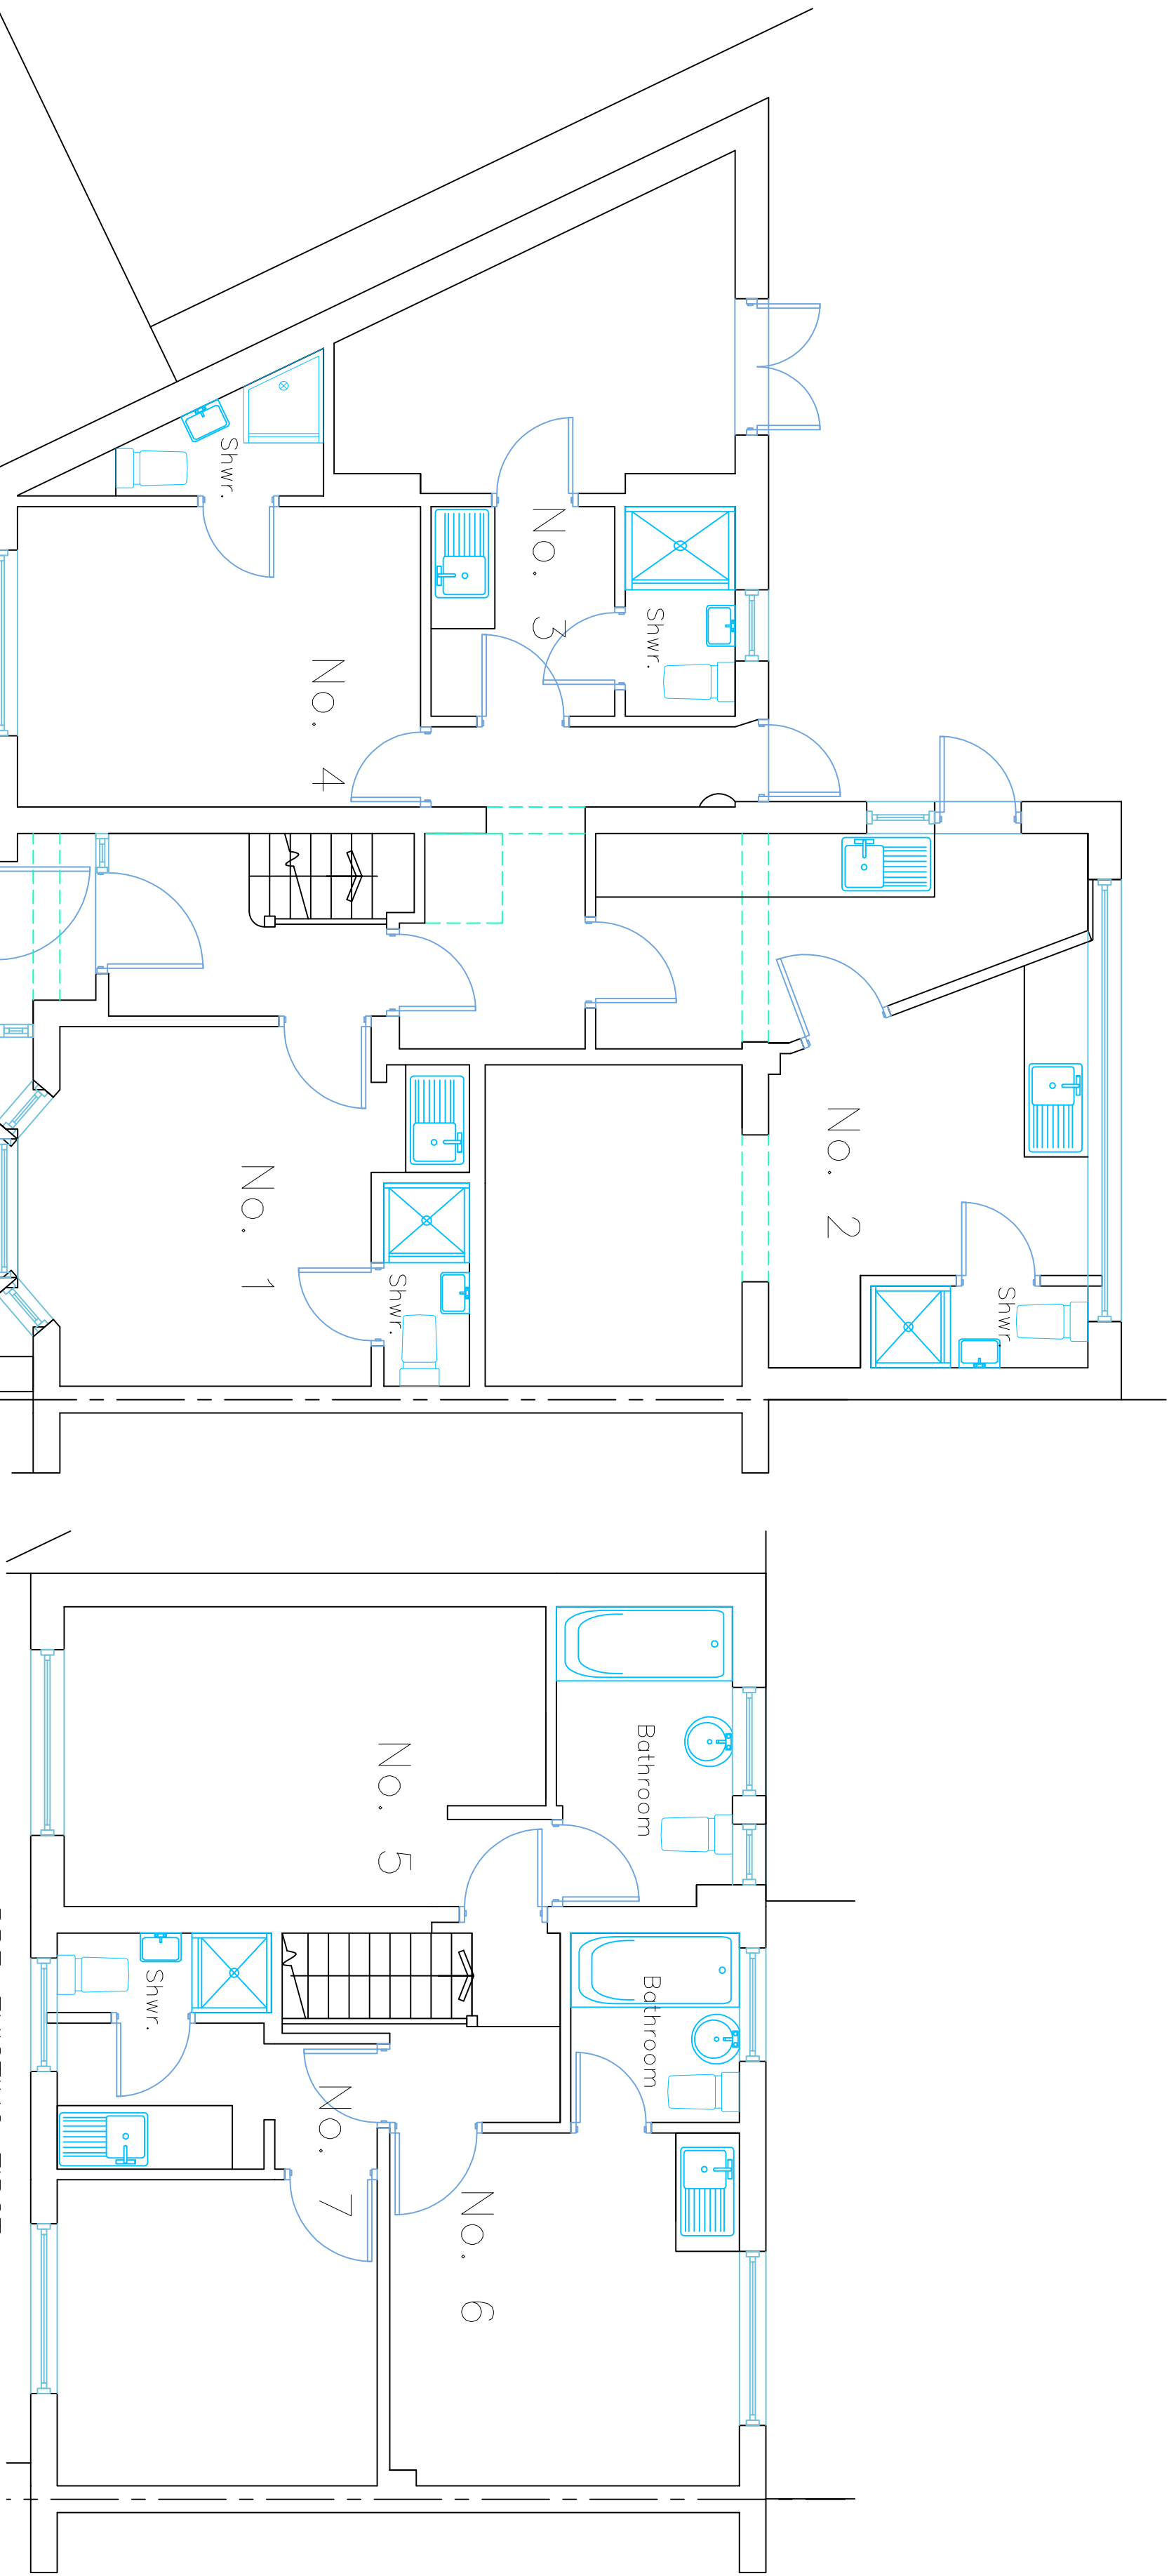

Household, recycling
and green waste bins

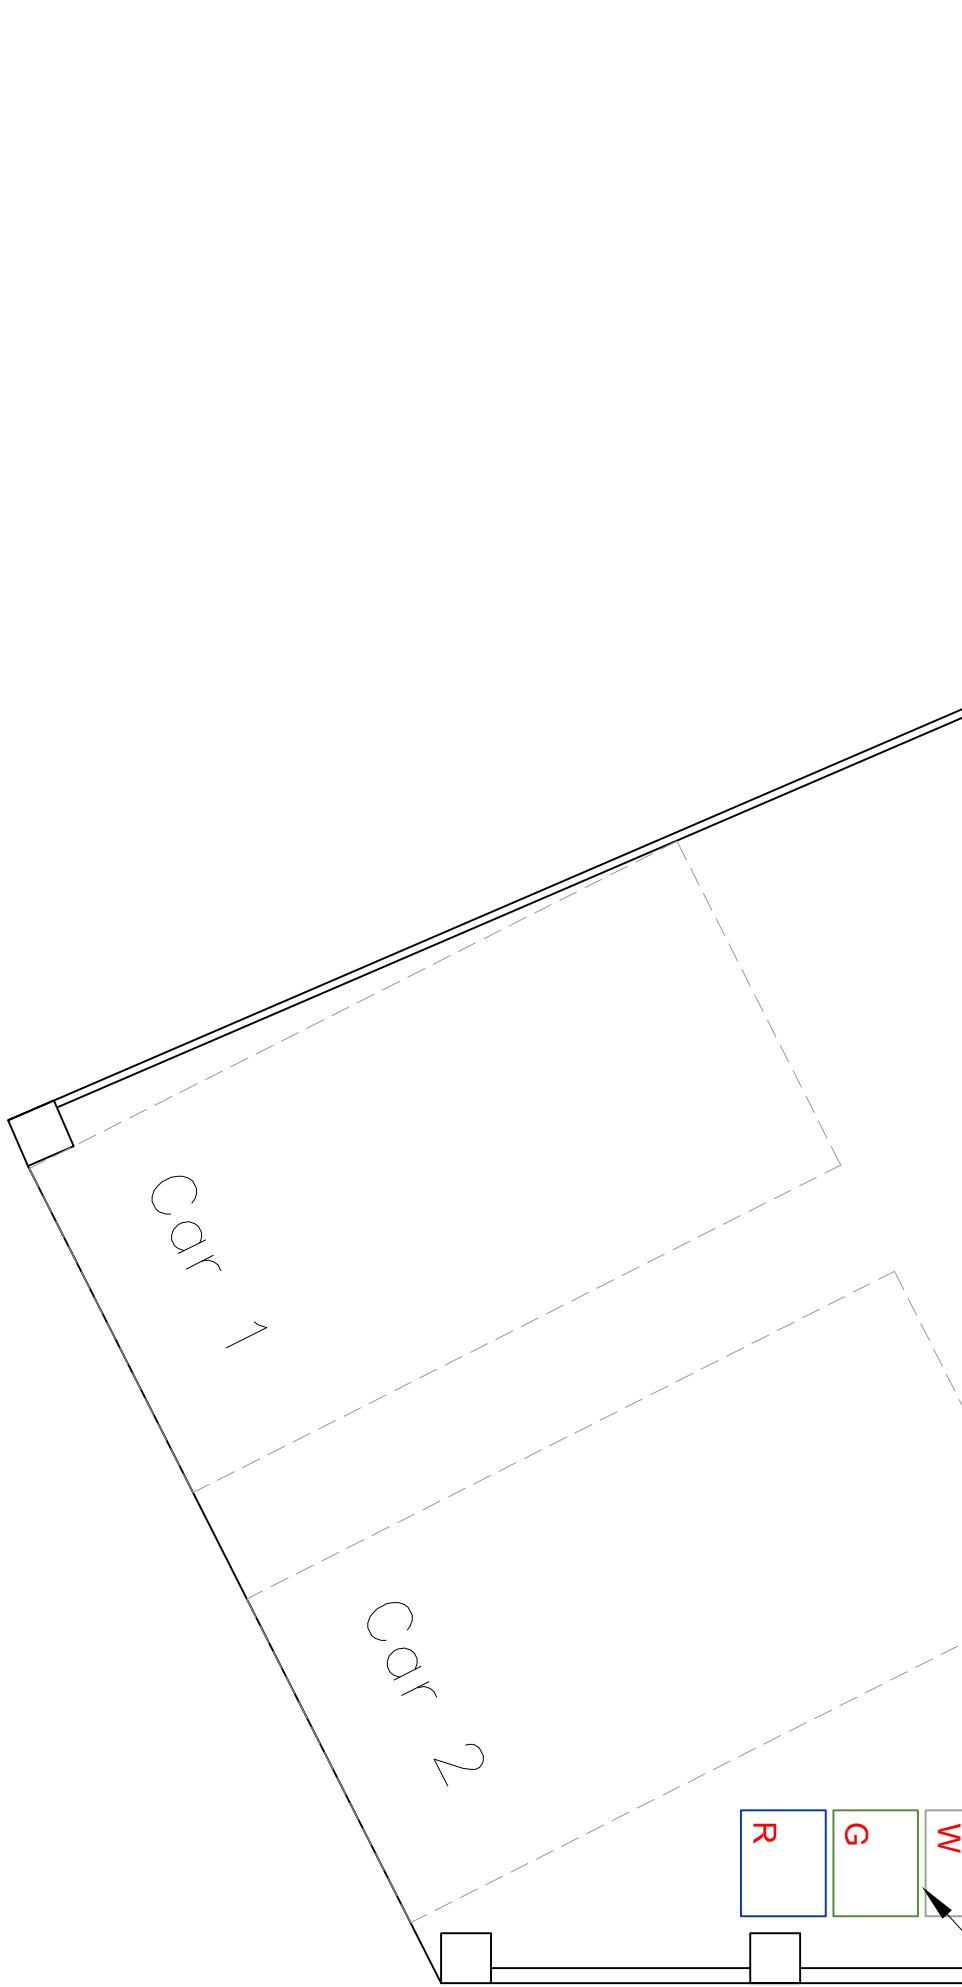

PRE-EXISTING FIRST
FLOOR PLAN 1:50

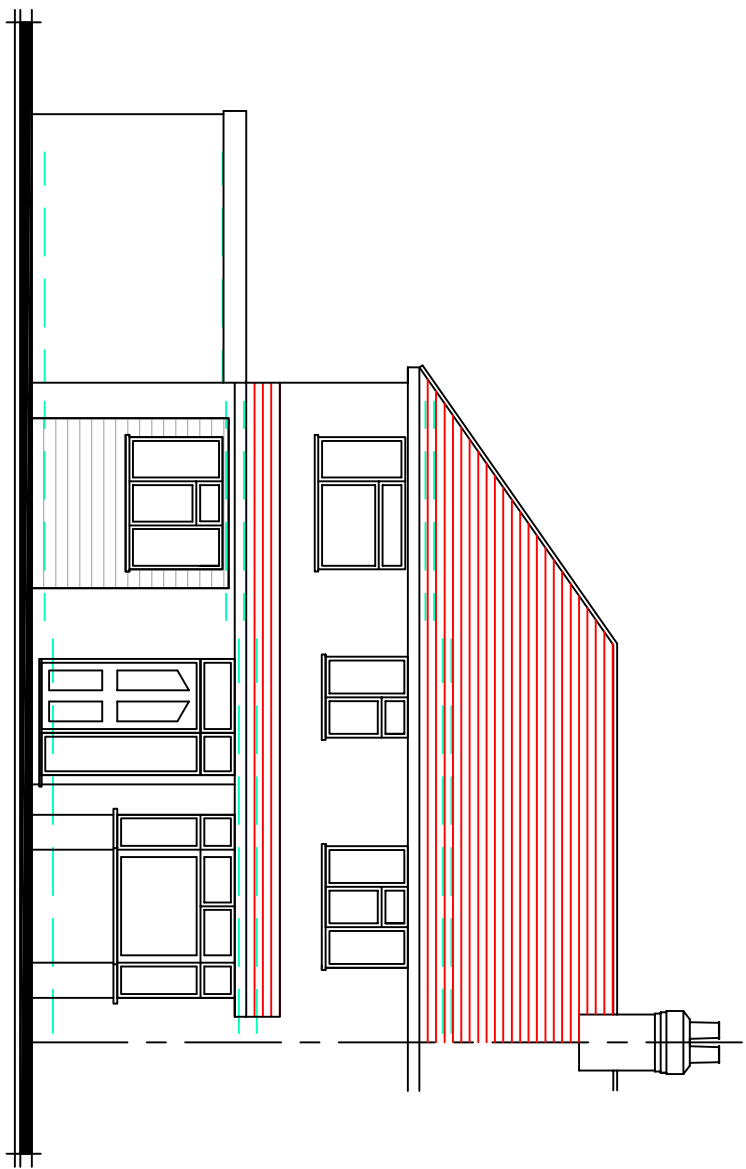

PRE-EXISTING ELEVATIONS 1:100

PRE-EXISTING GROUND
FLOOR PLAN 1:50



© Copyright			
Simon Hands and Associates Chartered Surveyors & Architects 12 Ruislip Road Greenford Middlesex UB8 9GN Tel. 020 8575 5959 Fax 020 8575 8866 email: enquiries@shandassociates.co.uk			
Client Sodha			
Job Title			
9 PRINCES PARK PARADE HAYES MIDDLESEX UB3 1LA			
Drawing Title PRE-EXISTING PLANS			
Scale	Paper Size		
1:50, 1:100	A2		
Date	Drawn By		
JUNE 2016	NRH		
Job No	Dwg File	Rev	
2012009	1001		